

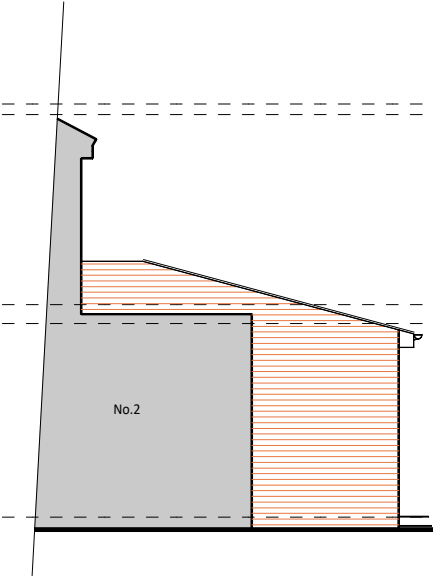
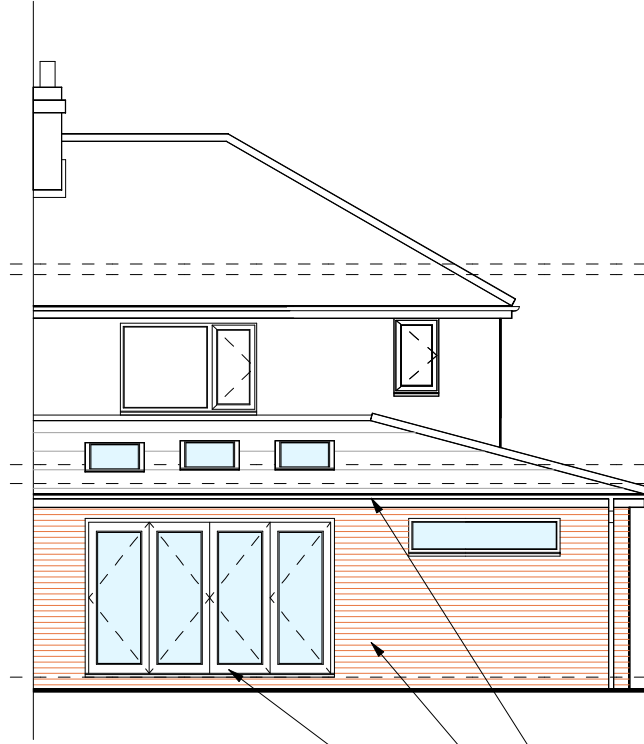
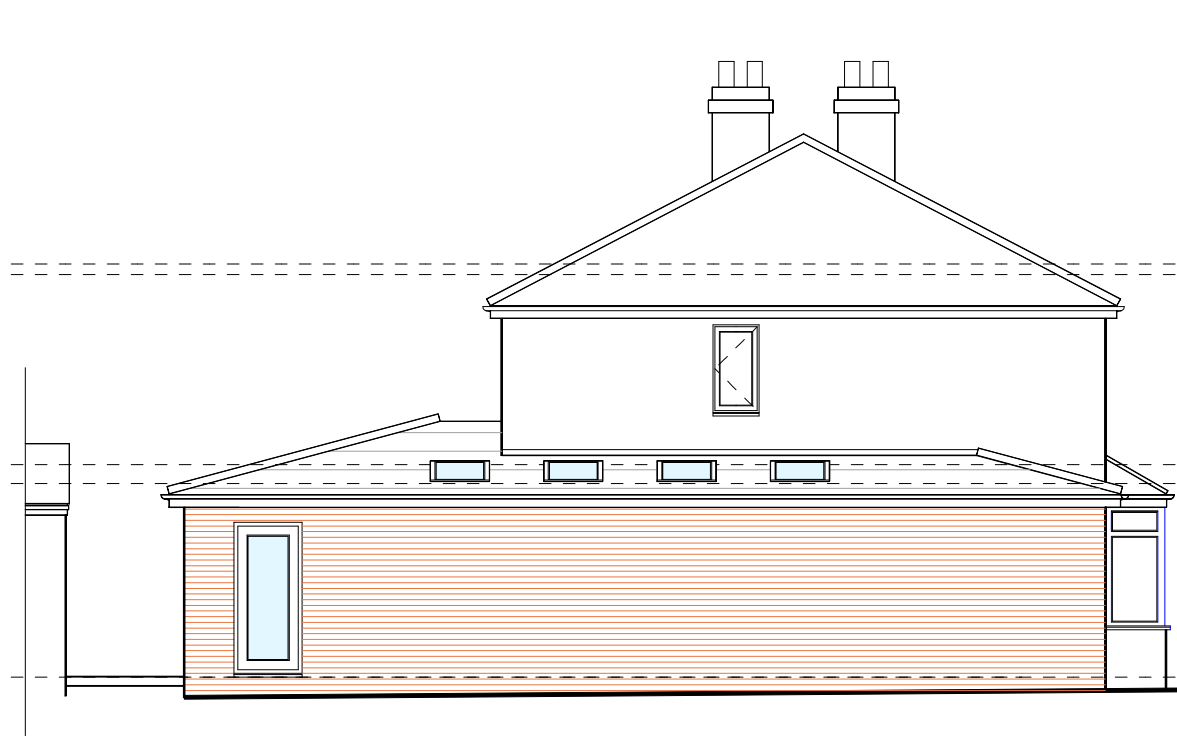
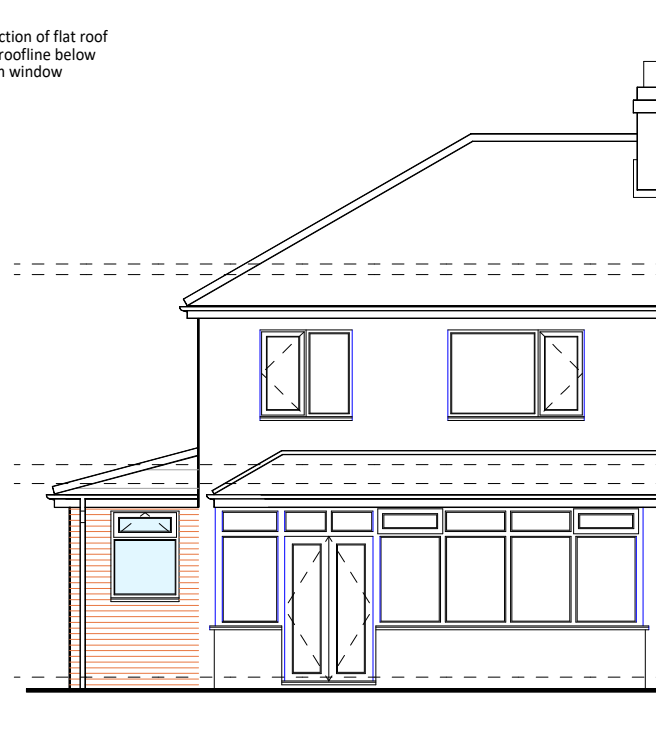
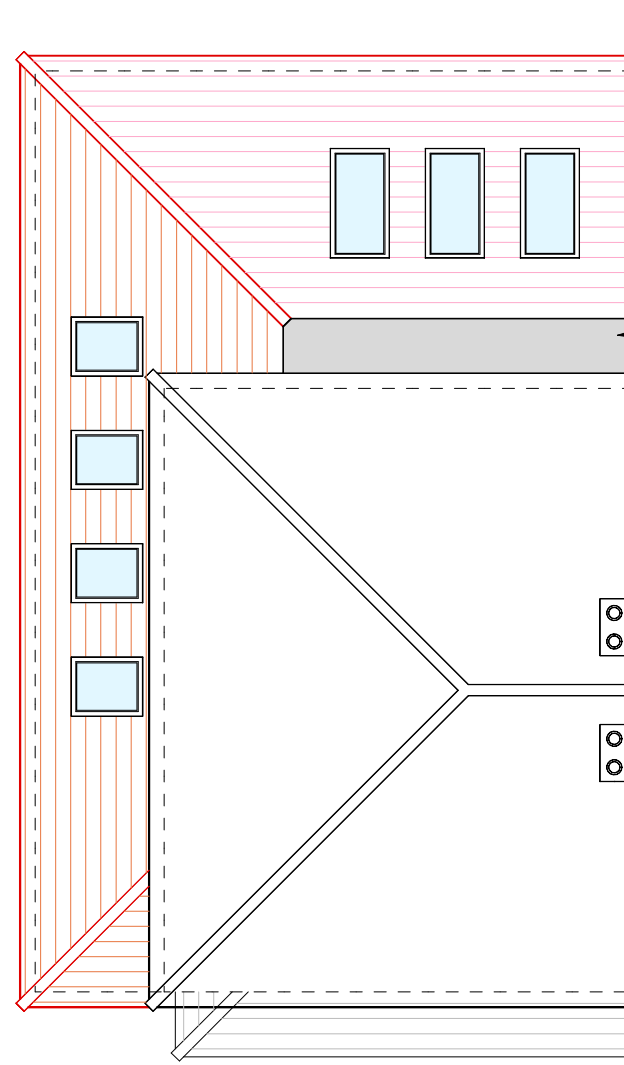


PROPOSED

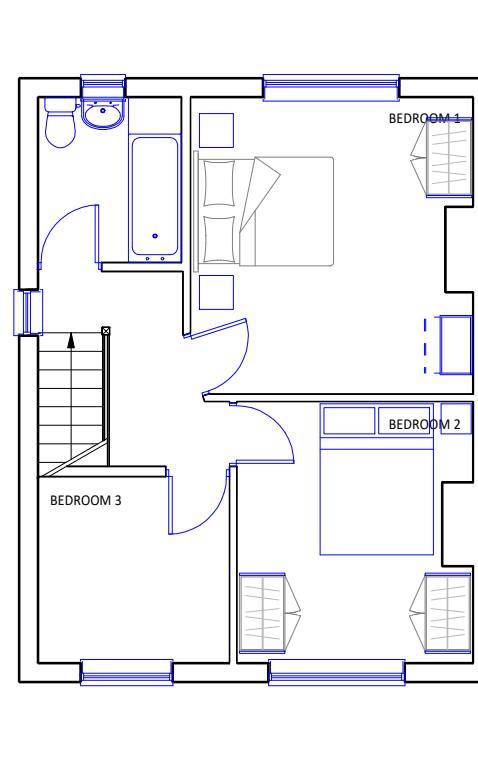

New UPVC gutters and downpipes to match existing.
New brickwork to match existing
New PPC aluminium bi-folding doors

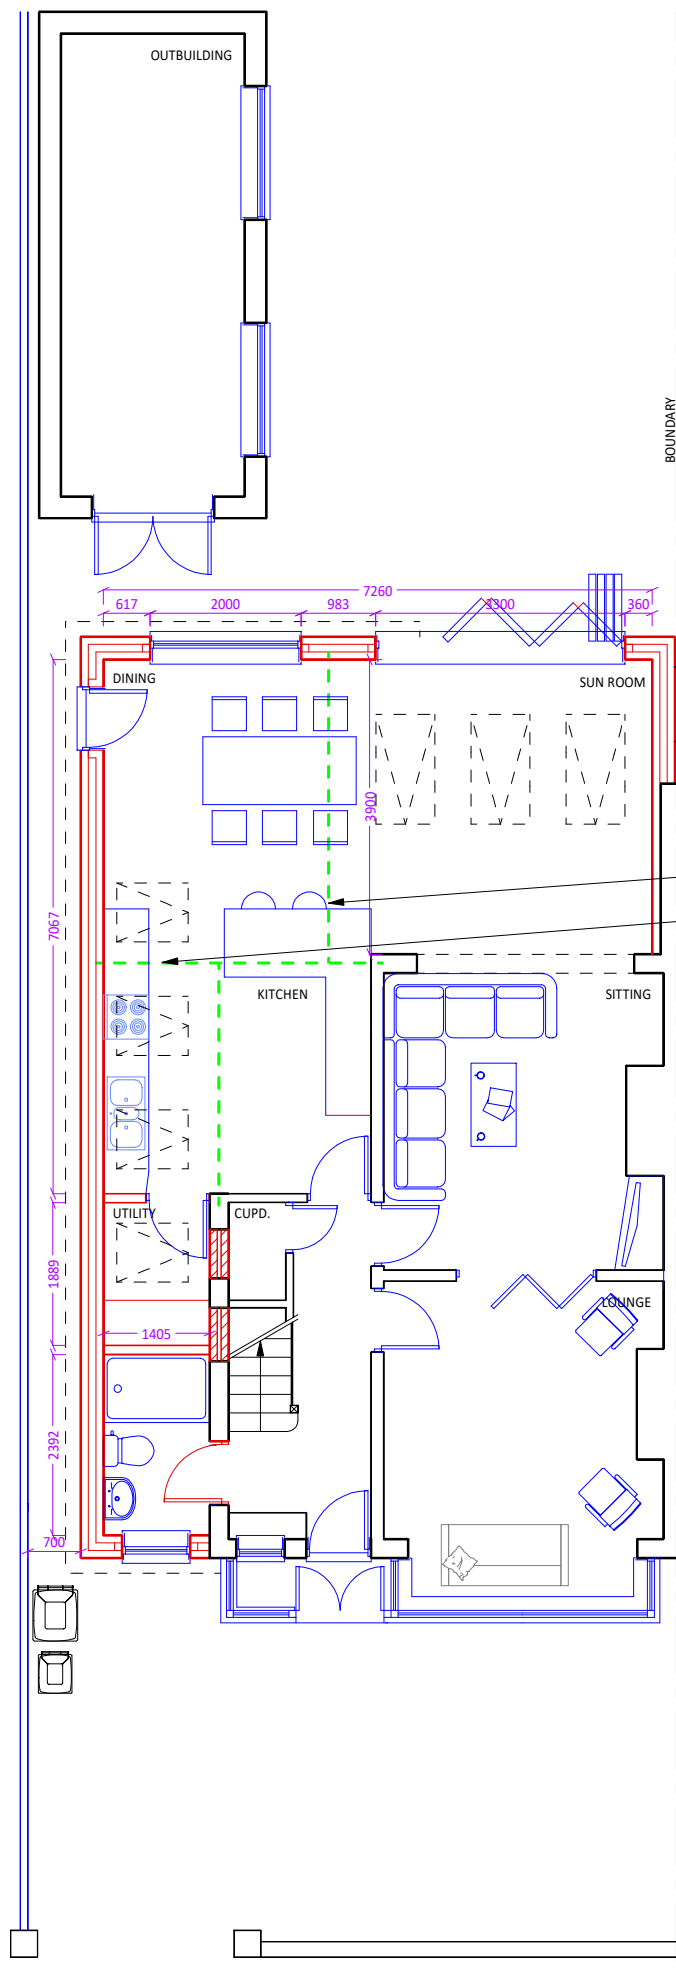

GROUND

FIRST

ROOF






FRONT
(SOUTH)

LEFT
(WEST)

REAR
(NORTH)

RIGHT
(EAST)

EXISTING

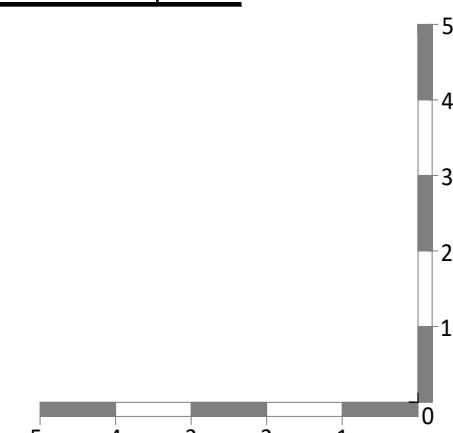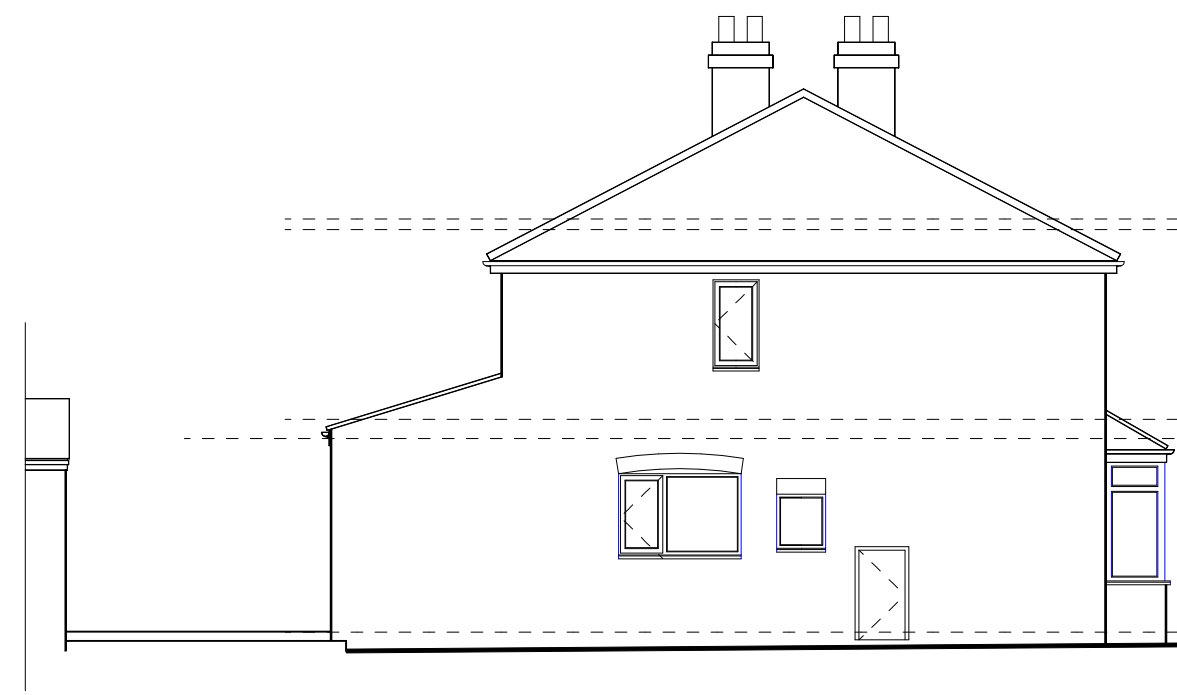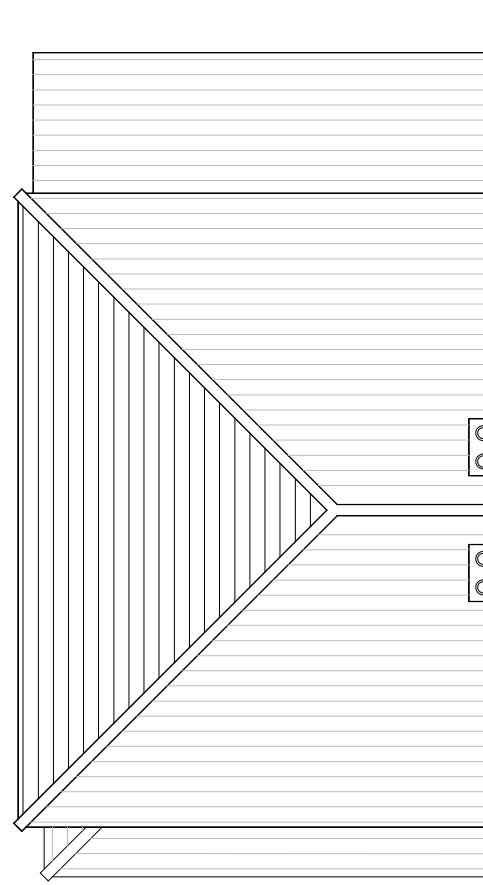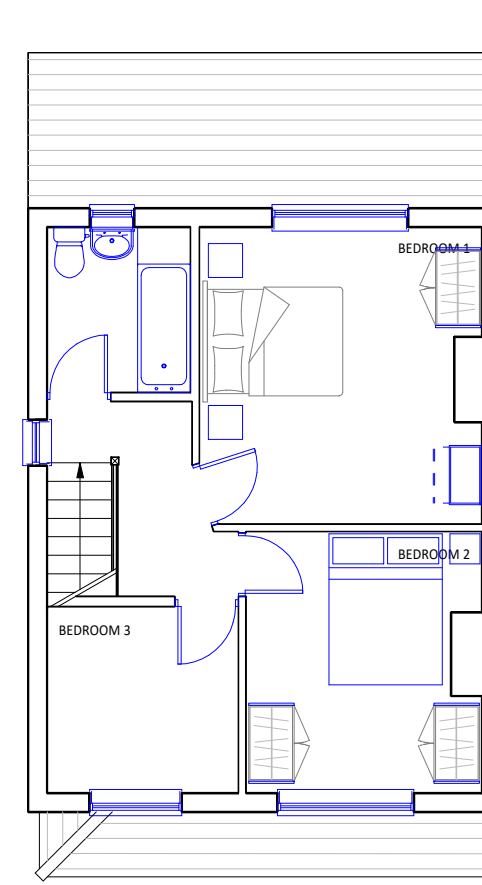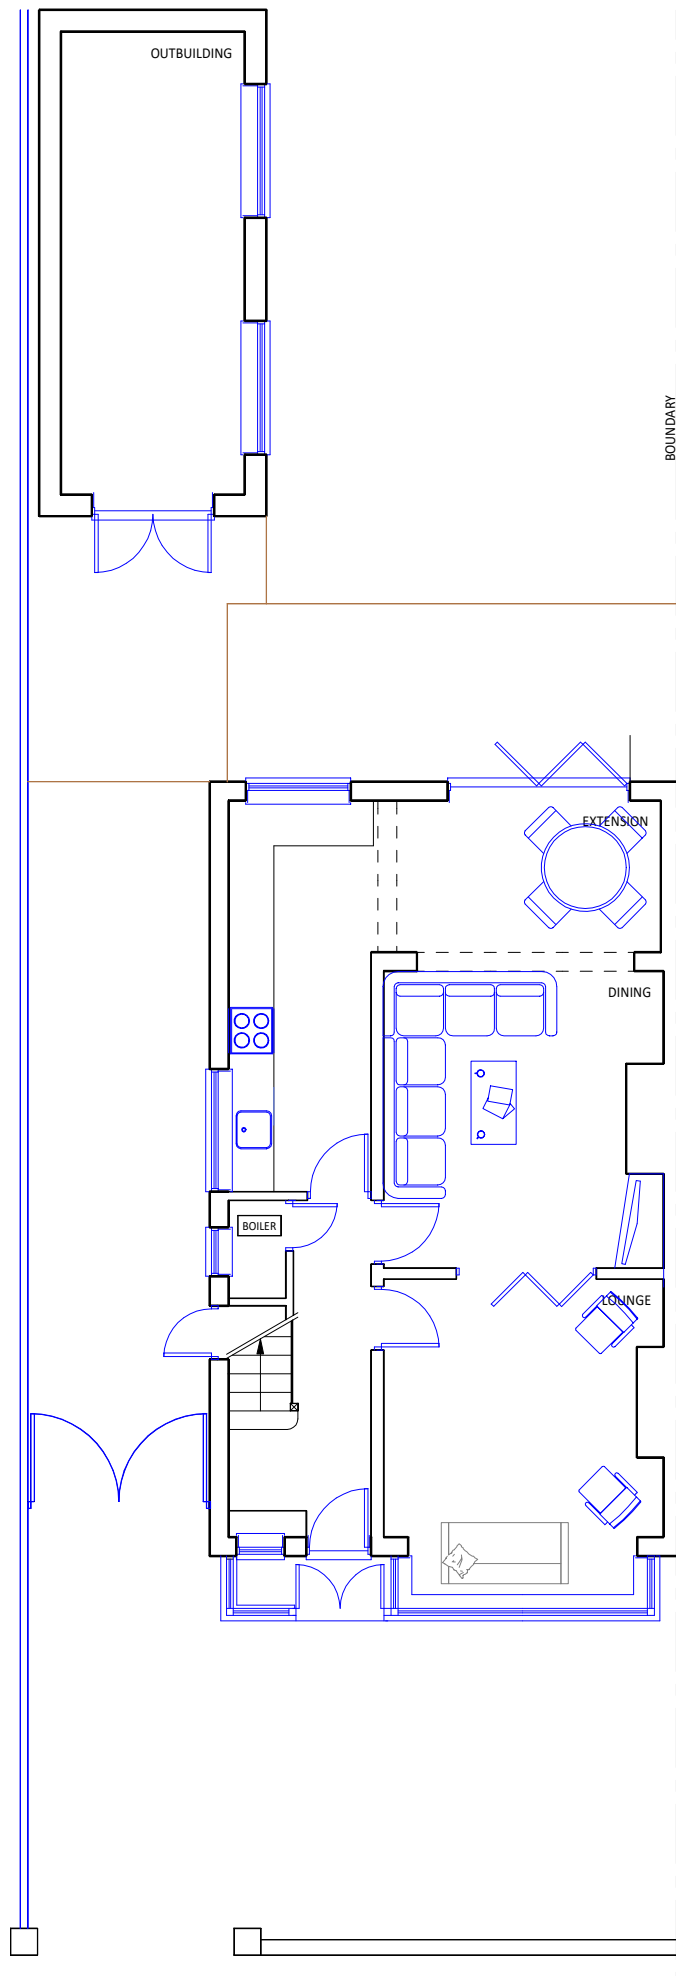

REV	DESCRIPTION	DATE	INITIAL

Do not scale. All dimensions and levels must be verified on site and discrepancies reported to Building Sense Limited, prior to commencing works or preparing site drawings. Any conflicting information must be reported for clarification. If in doubt, ask.

STAGE: **PLANNING**

Building Sense
Chartered Surveyors
T: 0161 215 1229
E: mark.newman@buildingsense.co.uk
W: buildingsense.co.uk

PROJECT:
4 Dalmorton Close
Chorlton-cum-Hardy
Manchester
M21 0YQ

CLIENT:
David Rogerson

TITLE:
Existing and Proposed
Plans and Elevations

© 2022 Building Sense Limited

DRAWN: MKN	CHECKED: MKN	DATE: 27/10/21
SCALE: 1:100 @ A1	DRAWING NO. 21040.02	REV: A