




CURRENT BOUNDARY OF PROPERTY - SIDE VIEW

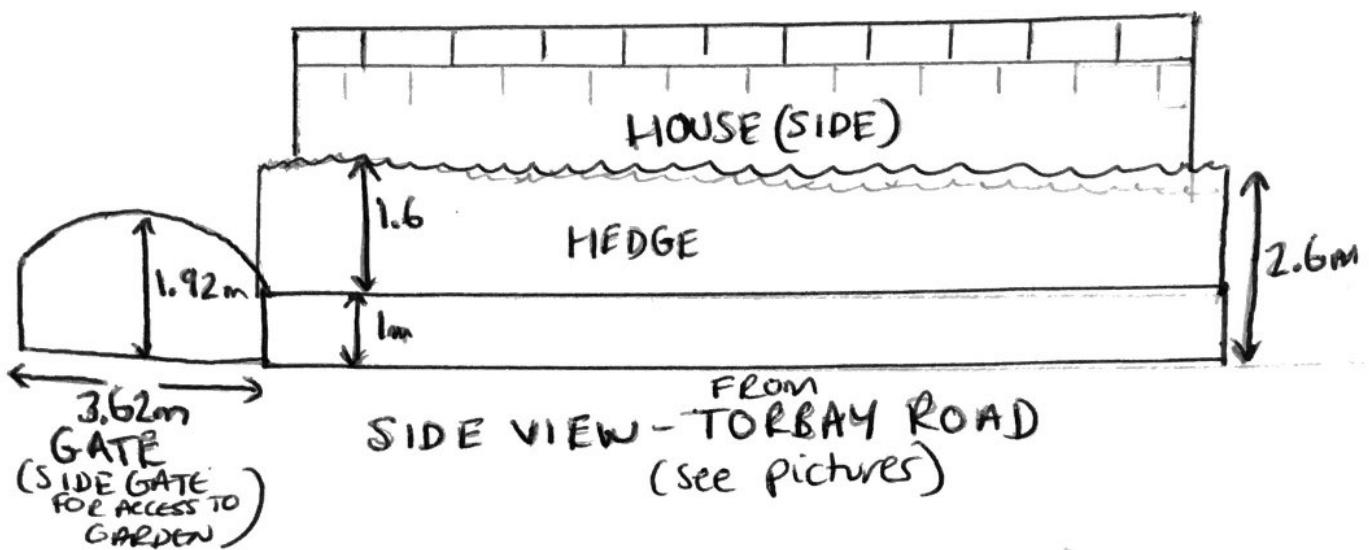


PROPOSED ALTERATION - SIDE VIEW

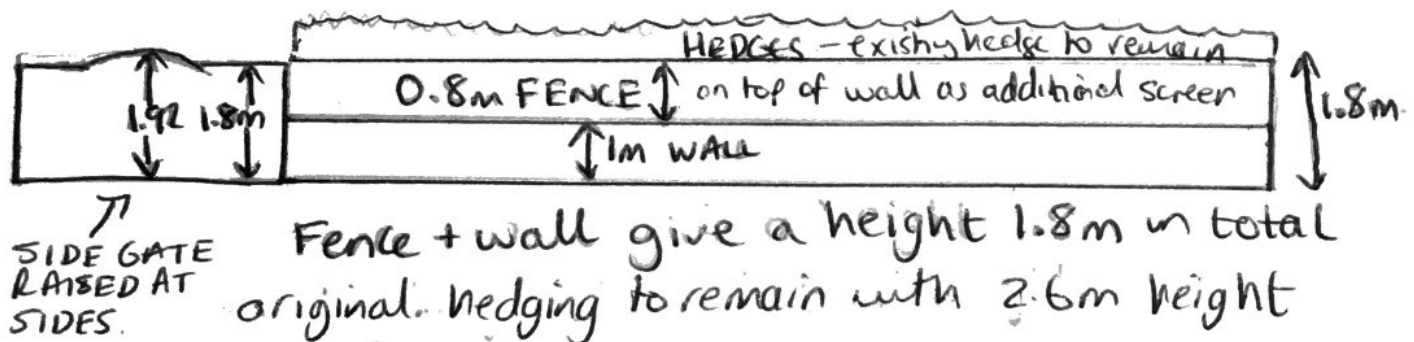

EXISTING - PARTY WALL (CORKLAND / TORBAY)

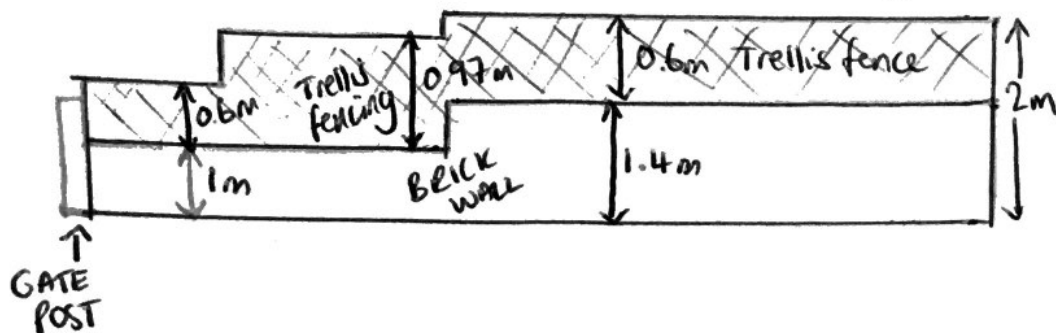

PROPOSED NEW FENCE - PARTY WALL (CORKLAND / TORBAY)

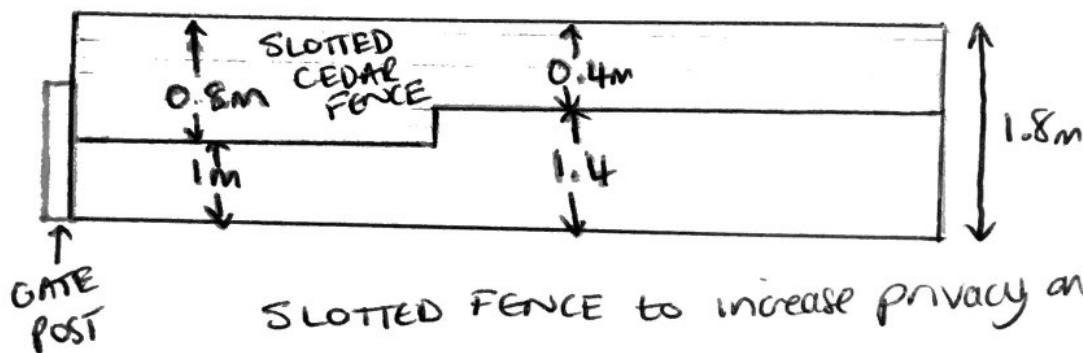

SLOTTED FENCE to increase privacy and security.