



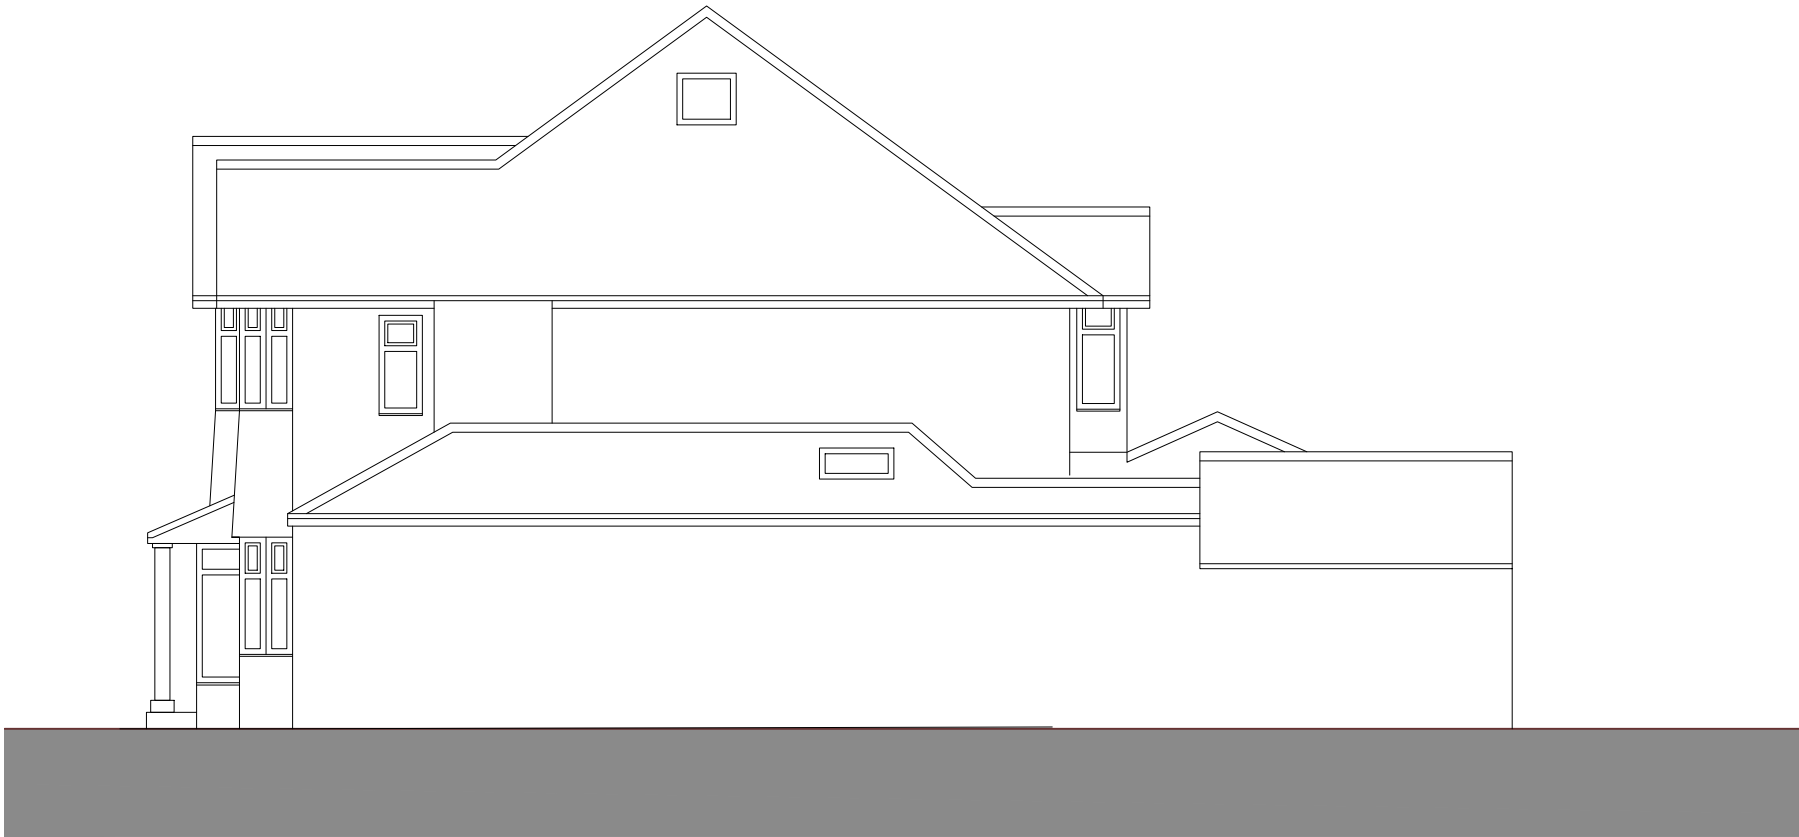

side elevation

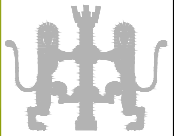

side elevation

Usman Anjum The Grange Grange Avenue Levenshulme Manchester	Elevations as Existing Sheet 02	contract no 3632	drawing no 03	revision	Planning	Blue Pit Mill Queensway Castleton Rochdale OL11 2PG +44 (0)1706 631347 info@cjpartnership.com www.cjpartnership.com	CJPARTNERSHIP ENVIRONMENTAL ARCHITECTS 
	work to figured dimensions	drawn by PDC	date July 2022	scale @ A3 1:100			
	© CJ Partnership owns the copyright of this design / drawing which must not be reproduced in whole or in part without the written permission of CJ Partnership						