
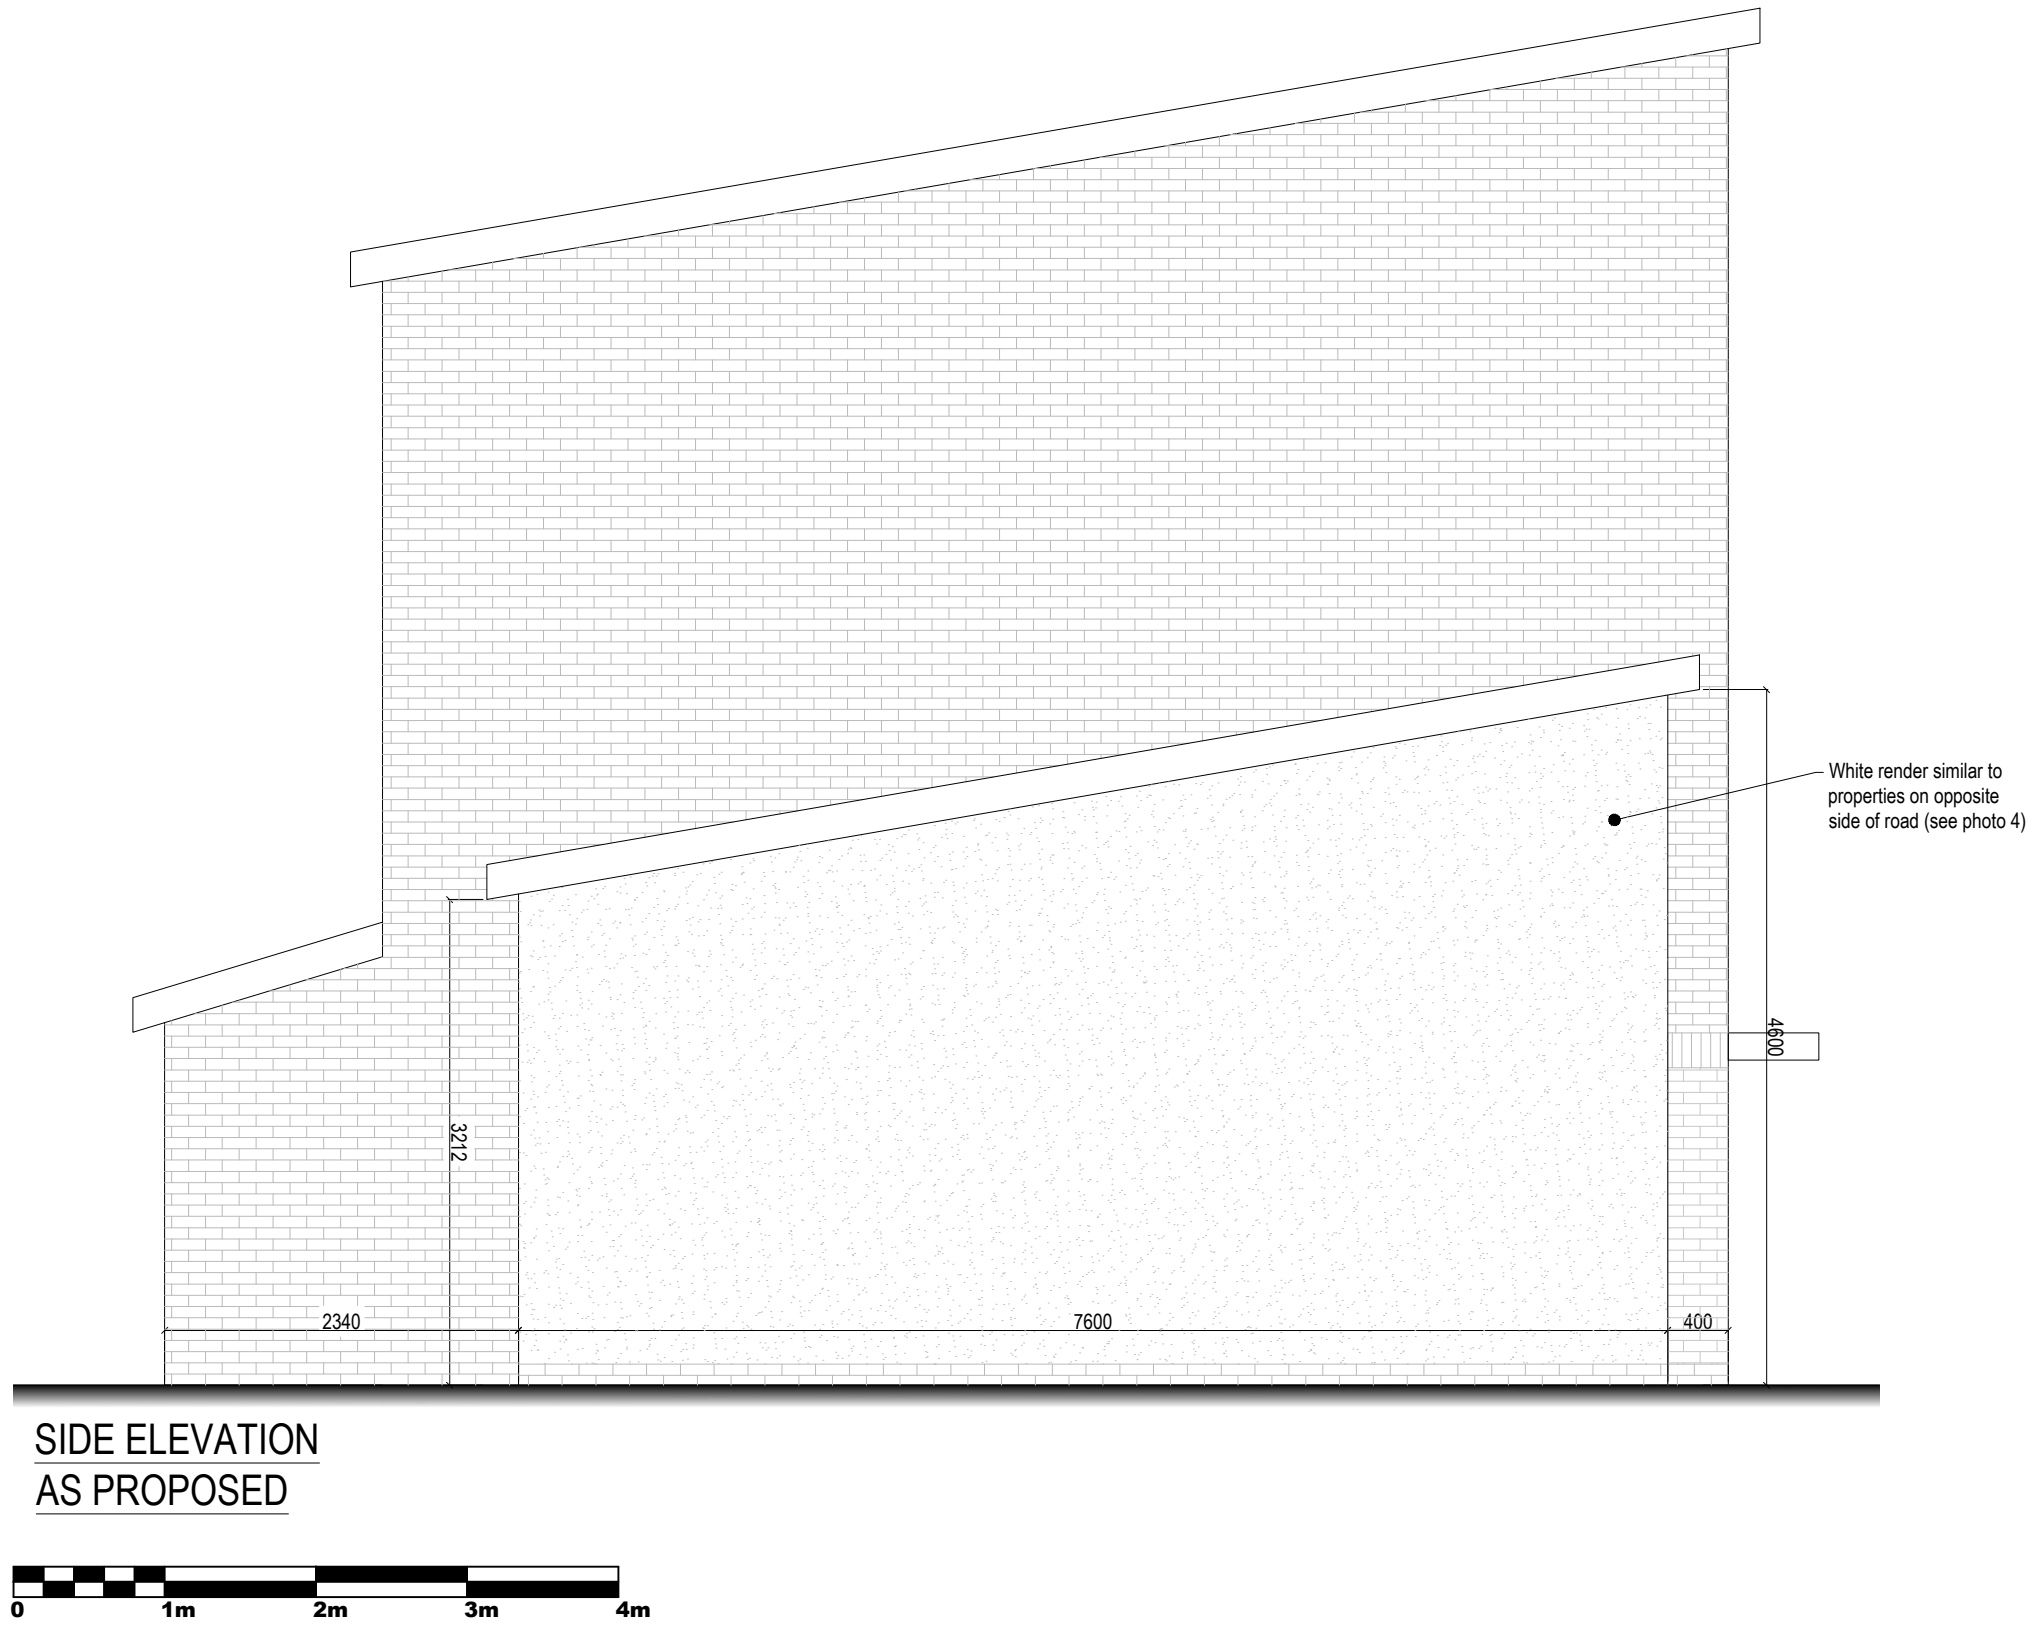
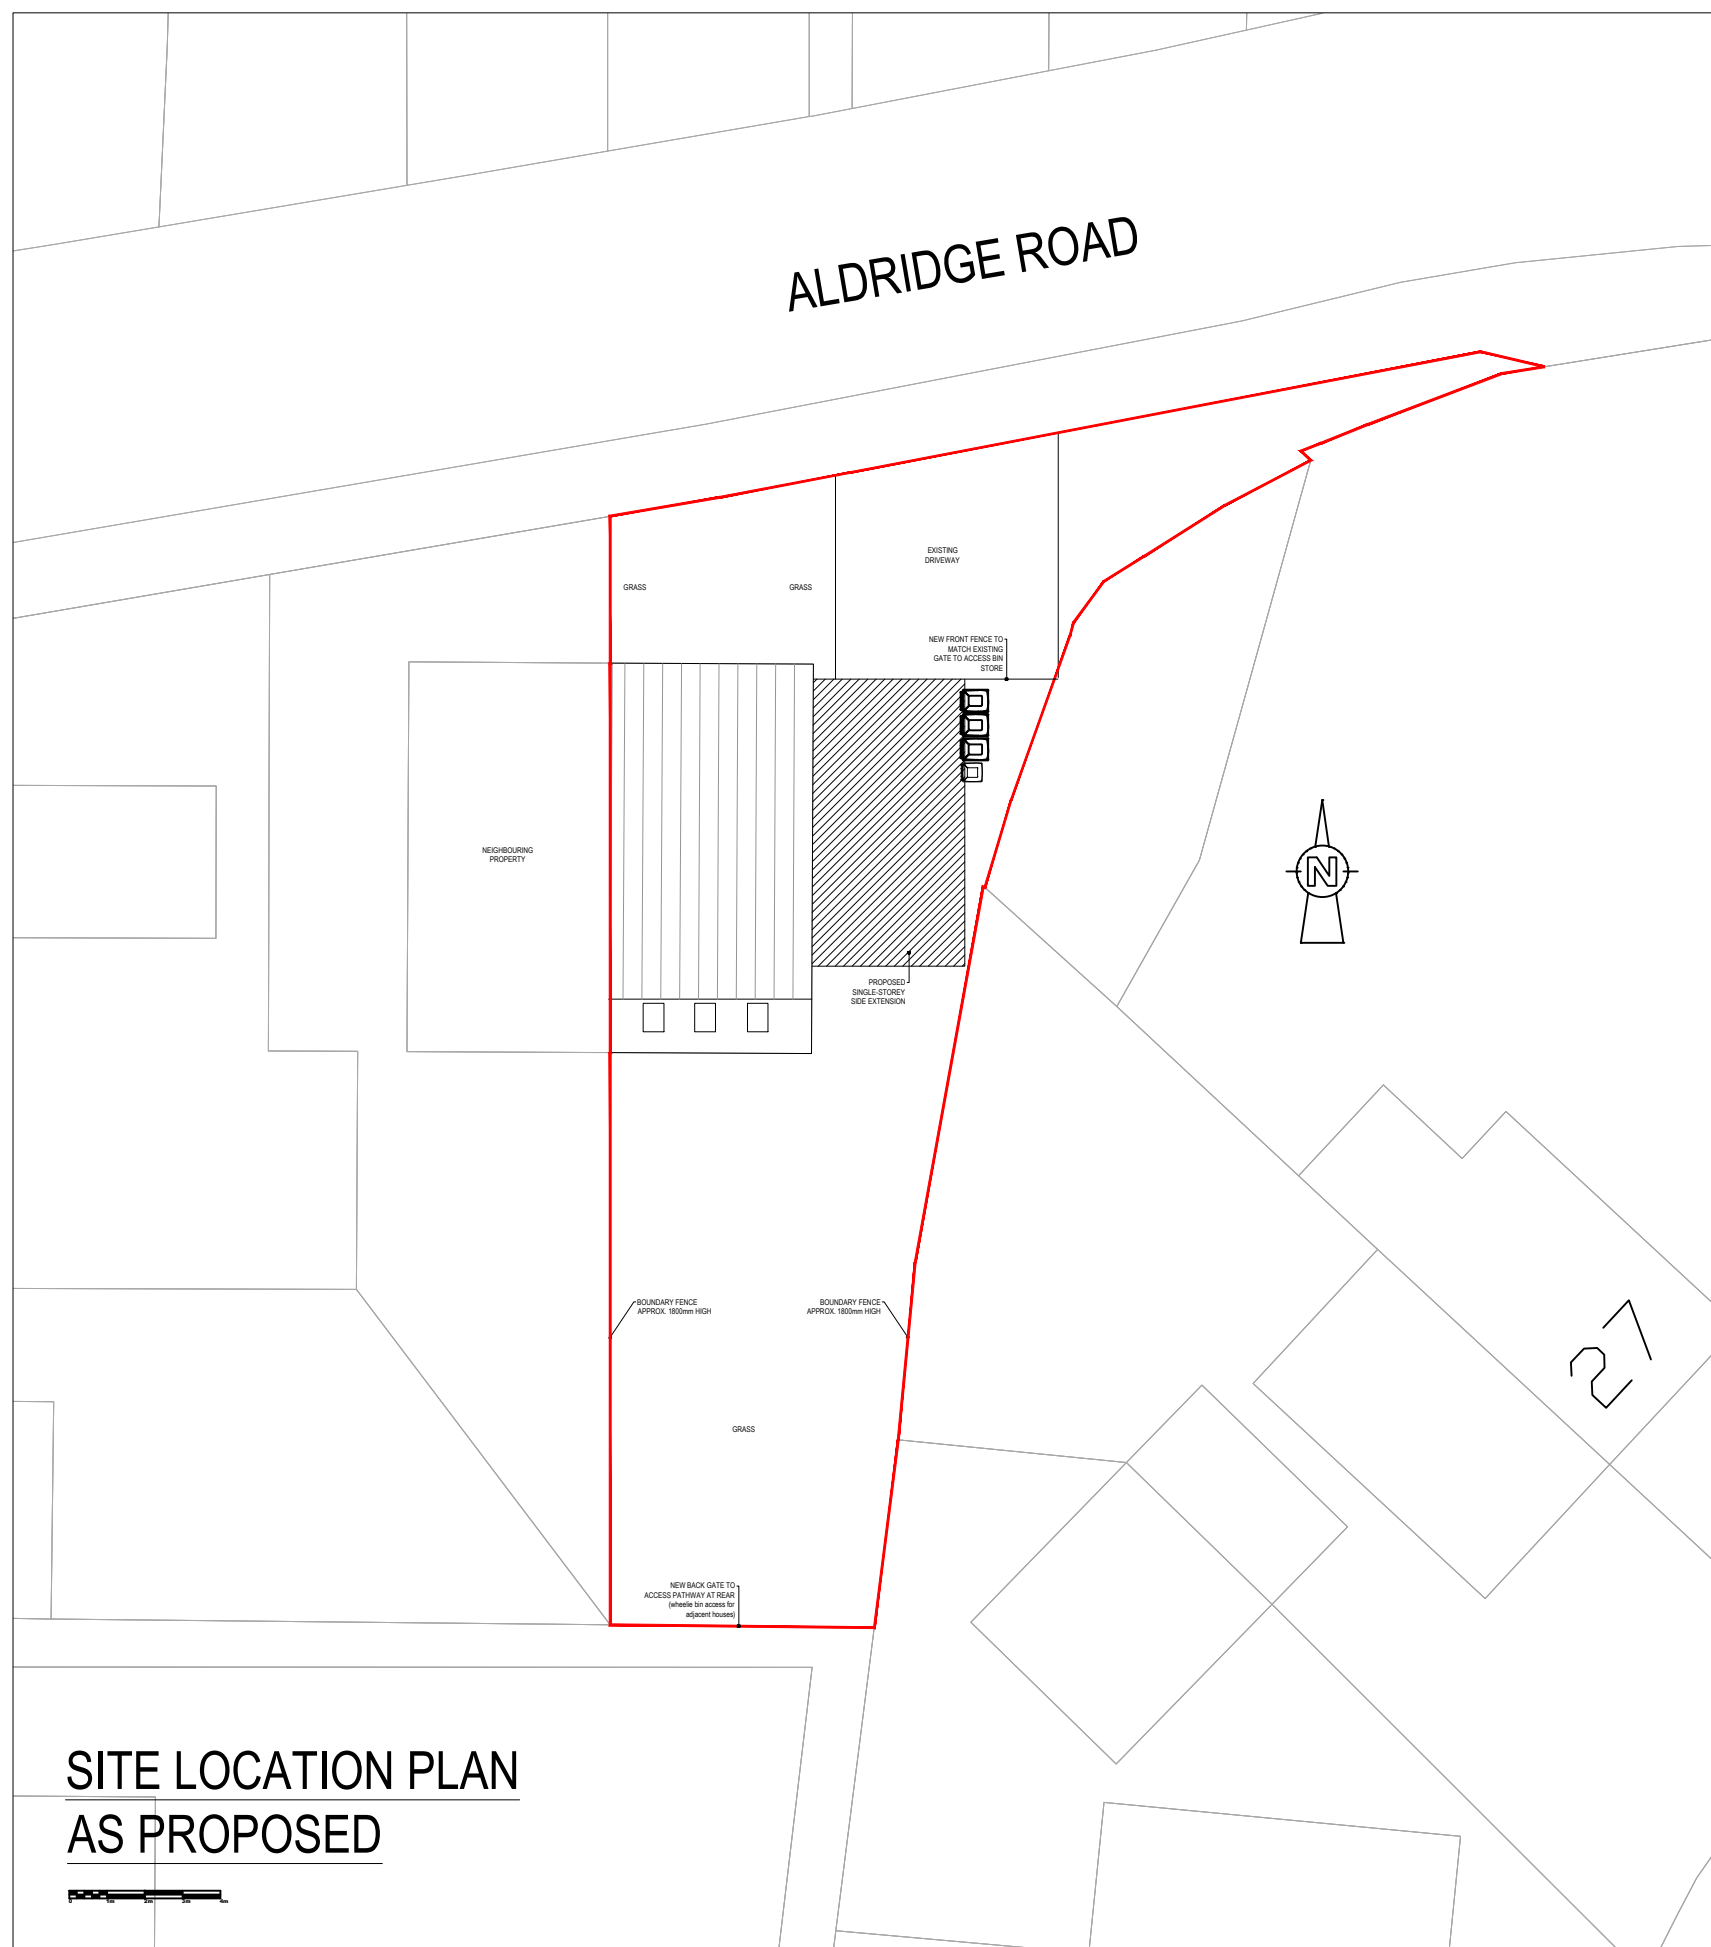
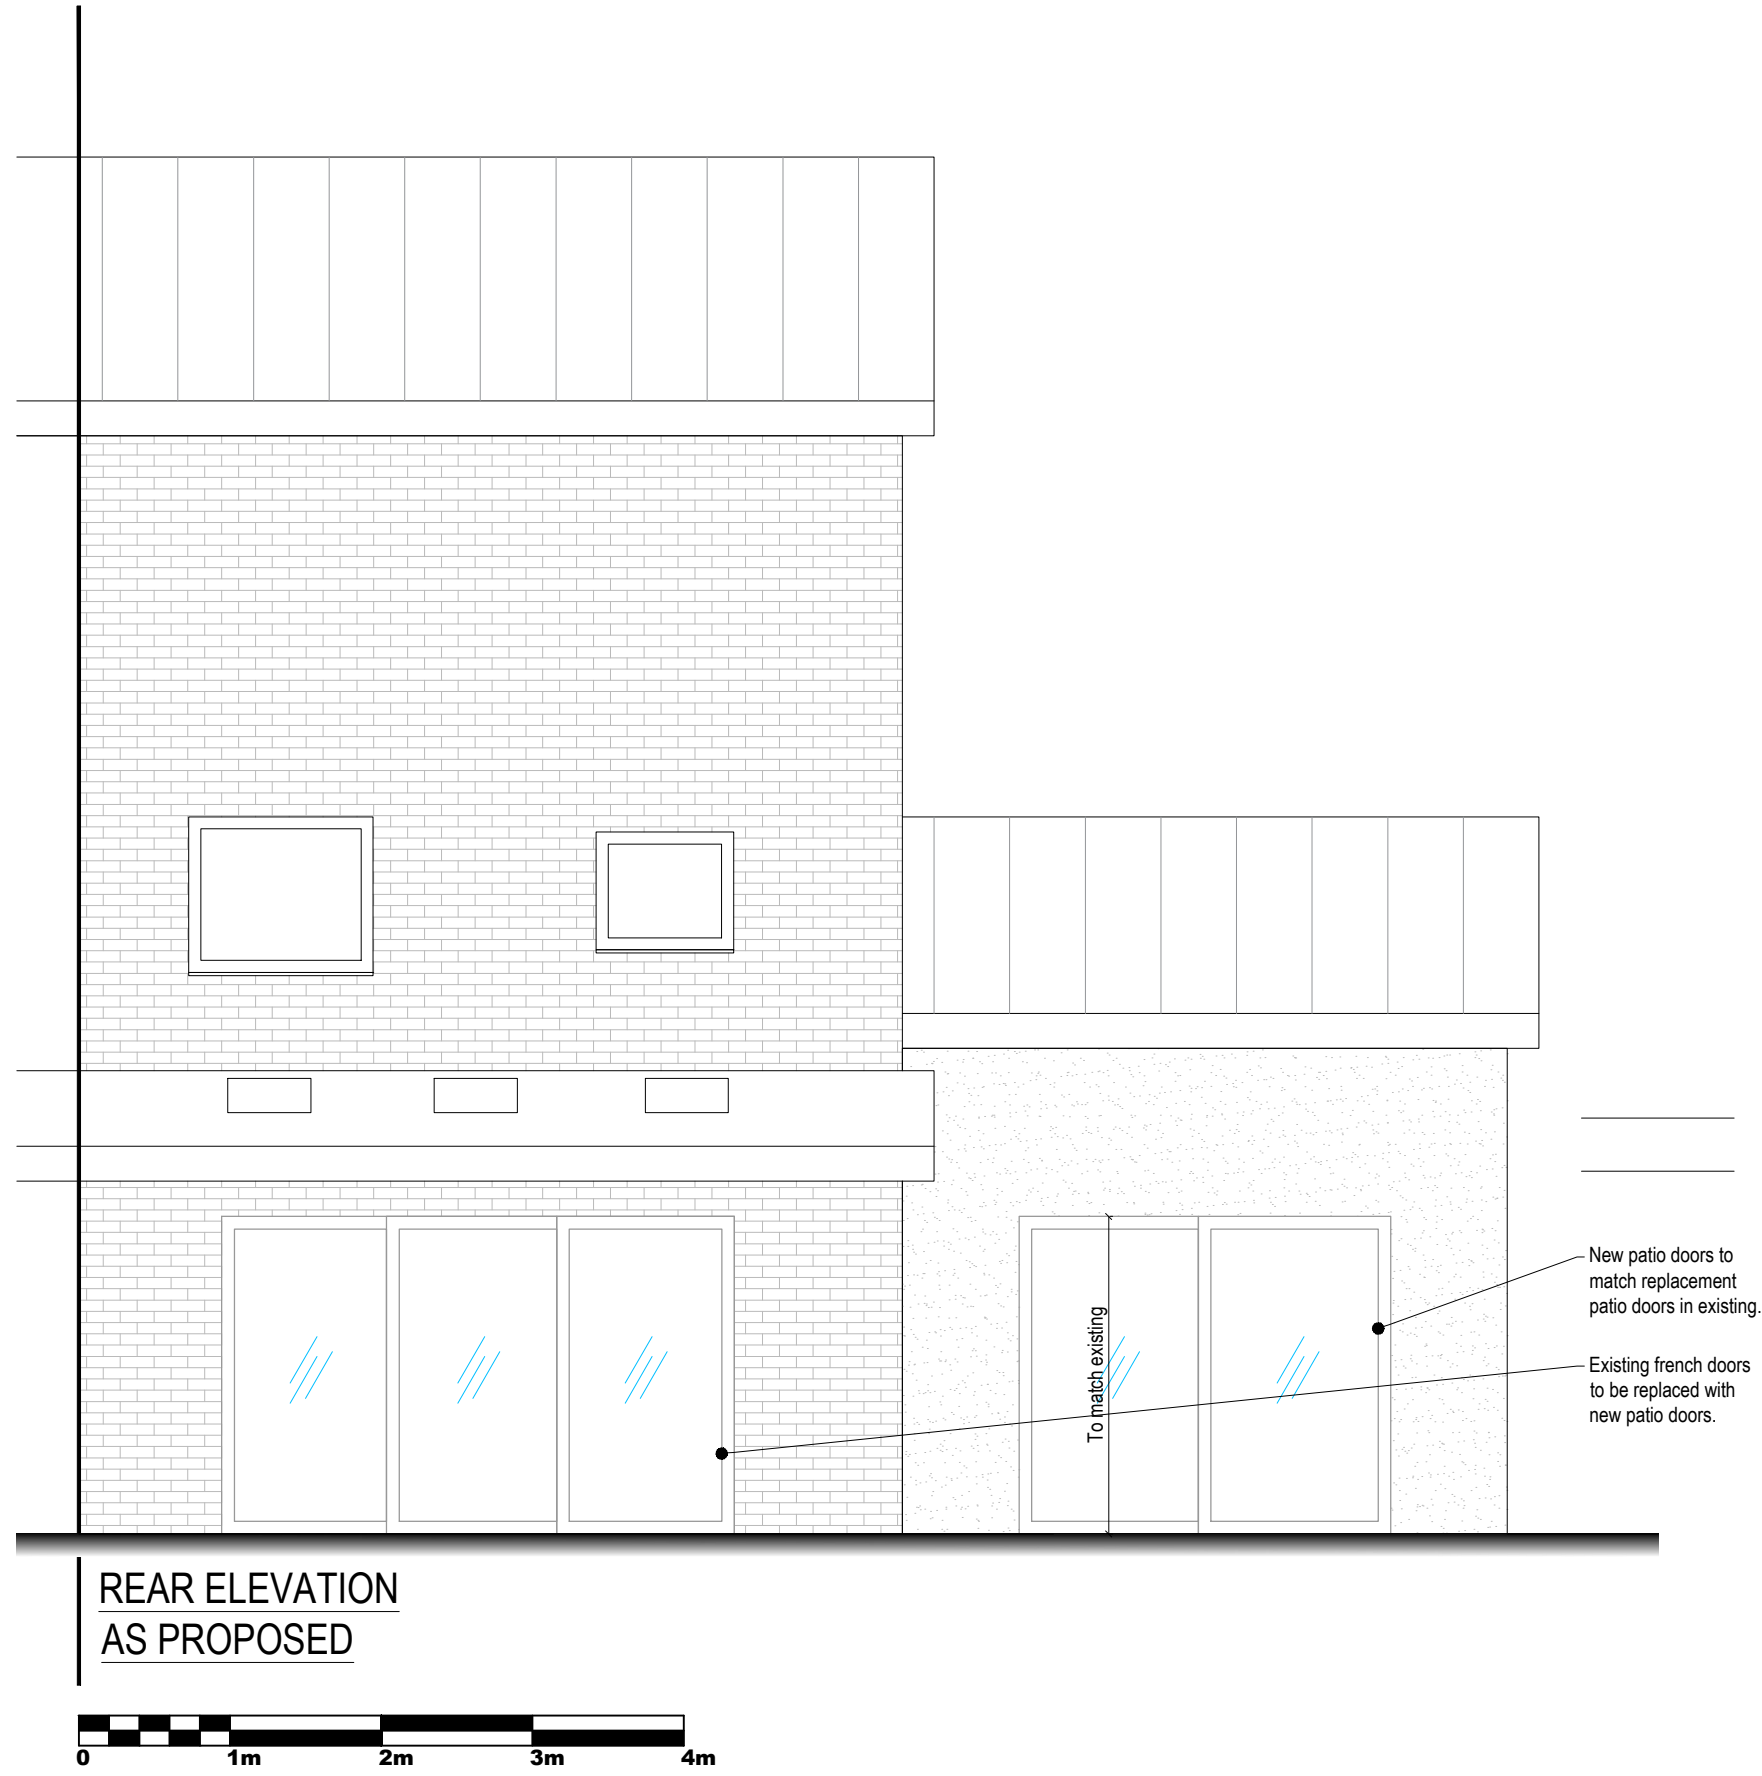


PROPOSED SINGLE-STOREY SIDE EXTENSION
PLANS AS PROPOSED

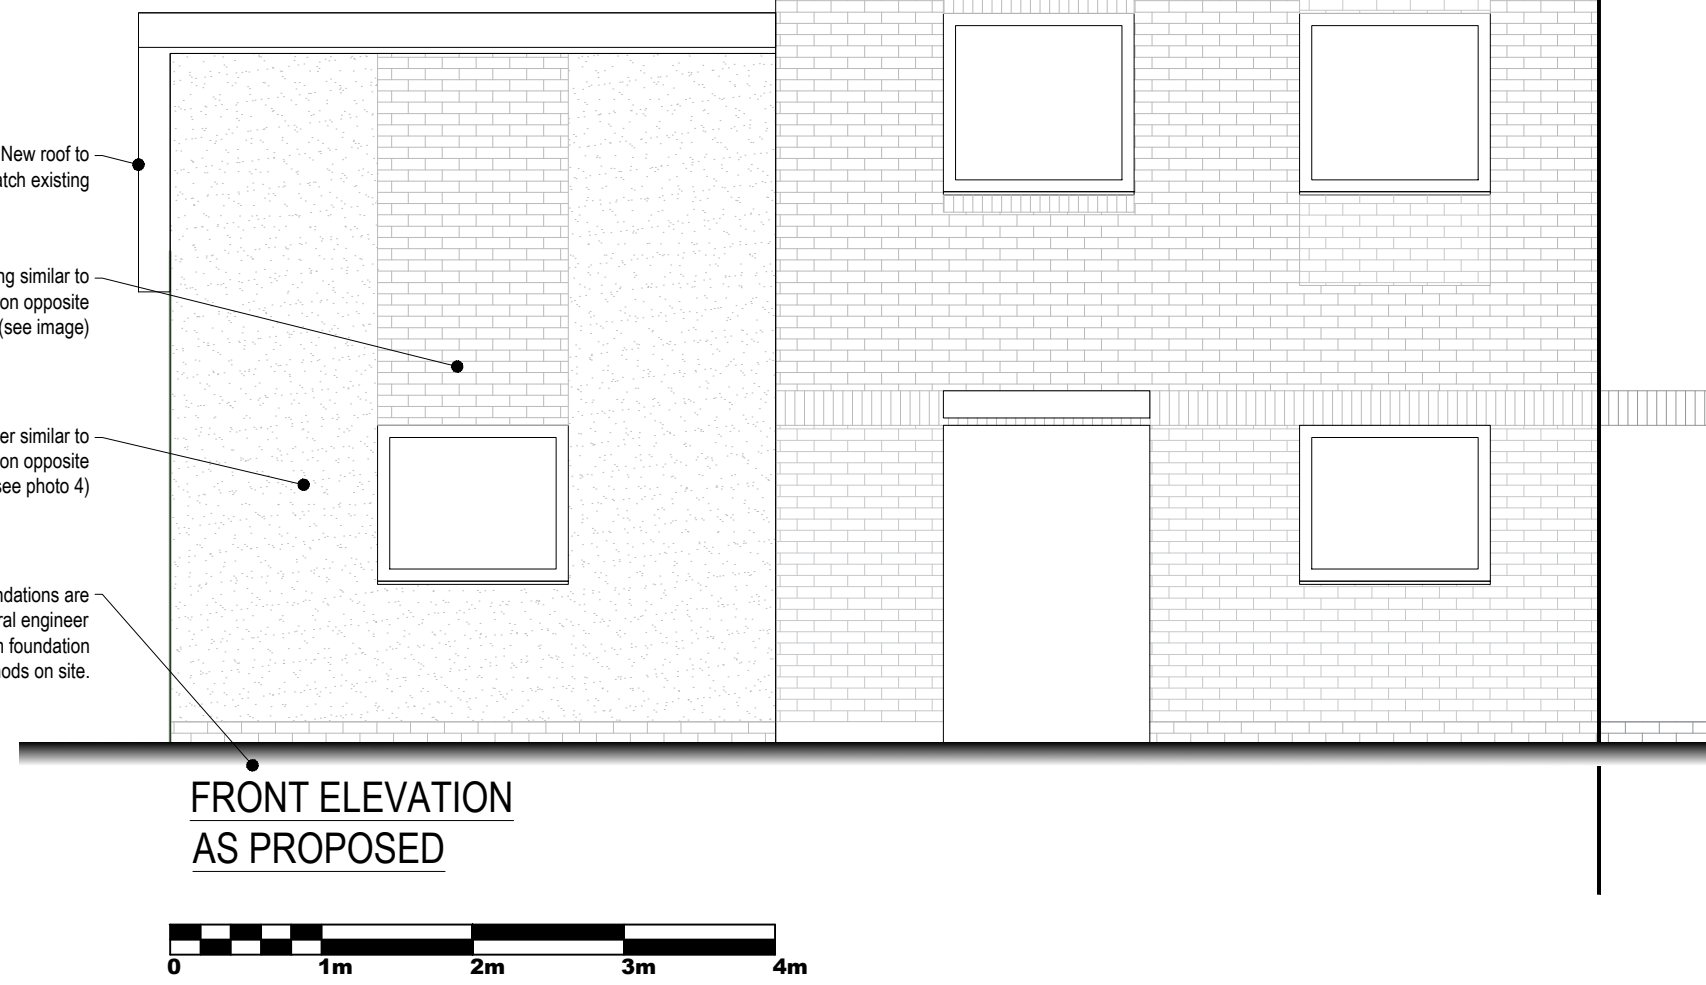

Location	14 ALDRIDGE ROAD BESWICK MANCHESTER M11 3DH
Title	SINGLE-STOREY SIDE EXTENSION
Scale	1:50 / 1:200 @ A1
Client	G McHugh & W Parker
Date	23rd August 2022
Stage	PLANNING
Drawing ref	2022/GM/PROPOSED/Rev F