



1 ZZ-05_20-ZZ-9005_Elevation NE2
1 : 250



2 ZZ-05_20-ZZ-9008_Elevation NW2
1 : 250



3 ZZ-05_20-ZZ-9007_Elevation SW2
1 : 250



4 ZZ-05_20-ZZ-9006_Elevation SE2
1 : 250

THIS DRAWING (OR ANY PART THEREOF) MAY NOT BE COPIED, TRANSMITTED OR DISCLOSED TO ANY THIRD PARTY OR UNAUTHORISED PERSON WITHOUT THE PRIOR WRITTEN PERMISSION OF GILLING DOD ARCHITECTS.


THIS DRAWING IS TO BE READ IN CONJUNCTION WITH ALL OTHER RELEVANT DRAWINGS PREPARED BY CONSULTANTS AND SUB-CONTRACTORS.

REPORT ANY DISCREPANCIES TO THE ARCHITECT OR REPRESENTATIVES THEREOF.

© ALL RIGHTS RESERVED. NO PART OF THIS DRAWING MAY BE REPRODUCED OR TRANSMITTED IN ANY FORM OR BY ANY MEANS WITHOUT THE WRITTEN PERMISSIONS OF THE COPYRIGHT HOLDER


ONCE PRINTED AND DISTRIBUTED THIS DOCUMENT IS ASSUMED UNCONTROLLED

DO NOT SCALE FROM THIS DRAWING. WORK ONLY TO PRINTED DIMENSIONS.

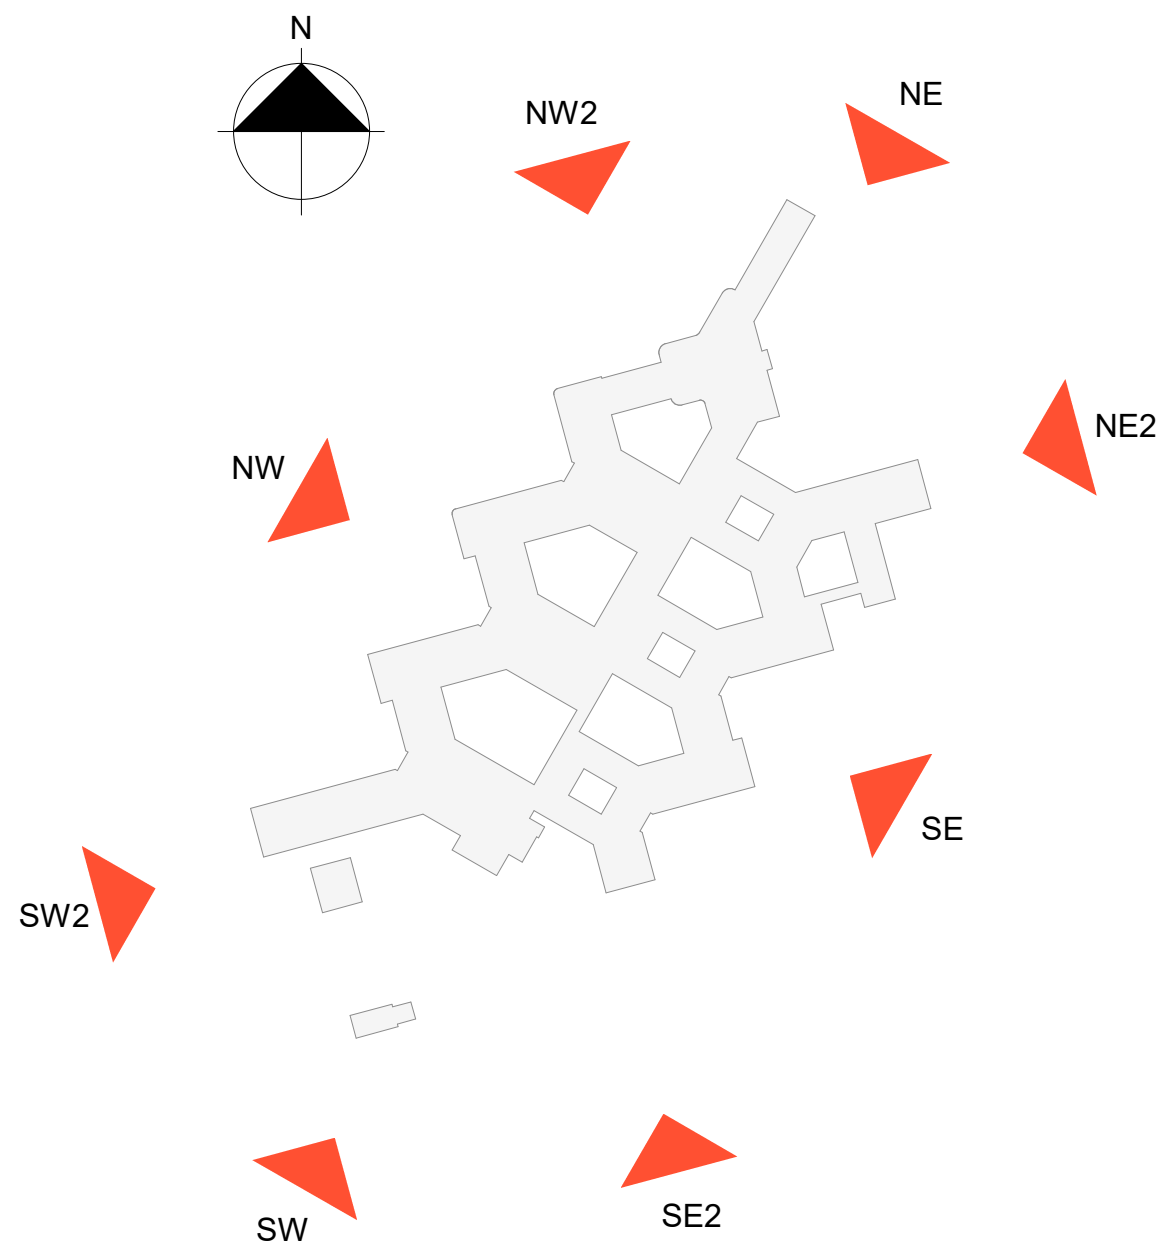

Elevation Key Plan

Rev	By	Description	Date
P07	GD	Updated Elevation Adjustments	09/06/22
P06	JMK	Revised Entrance	11/07/22
P05	JB	Revised Entrance	14/06/22
P04	DP	Revised F&B and layout	11/04/22
P03	DP	Issued for Stage 4	10/12/21
P02	DP	Removal of signage	30/09/20
P01	ND	Issued for Planning	29/09/20

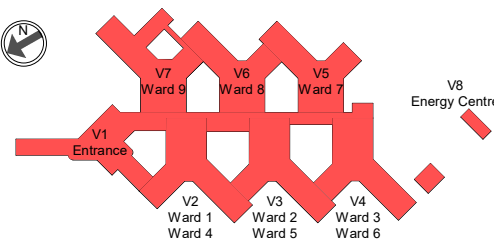

The Cruck Barn, Duxbury Park, Chorley, Lancashire. PR7 4AT
t: 01257 260070 f: 01257 260071

Client Name: **NHS**
Greater Manchester Mental Health
NHS Foundation Trust

PSCP: **IHP** Integrated Health Projects by **VINEL** **WALFIRE**

Site Name: Land at Trust HQ building, North Manchester General Hospital

Project Name: North View

Drawing Title: Planning - Proposed Elevations Sheet 2

Project No:	Sheet Size:	Scale:	Purpose of Issue:
8360	A0	As indicated	Planning
Drawn by:	Checked by:	Approved by:	Revision:
KW	RG	AA	P07
Suitability:			Status:
For Information			S2

Drawing Number: NMGNPH-GDA-ZZ-DR-A-9002

2 0 2 4 6 8 10
SCALE 1: 250 m