



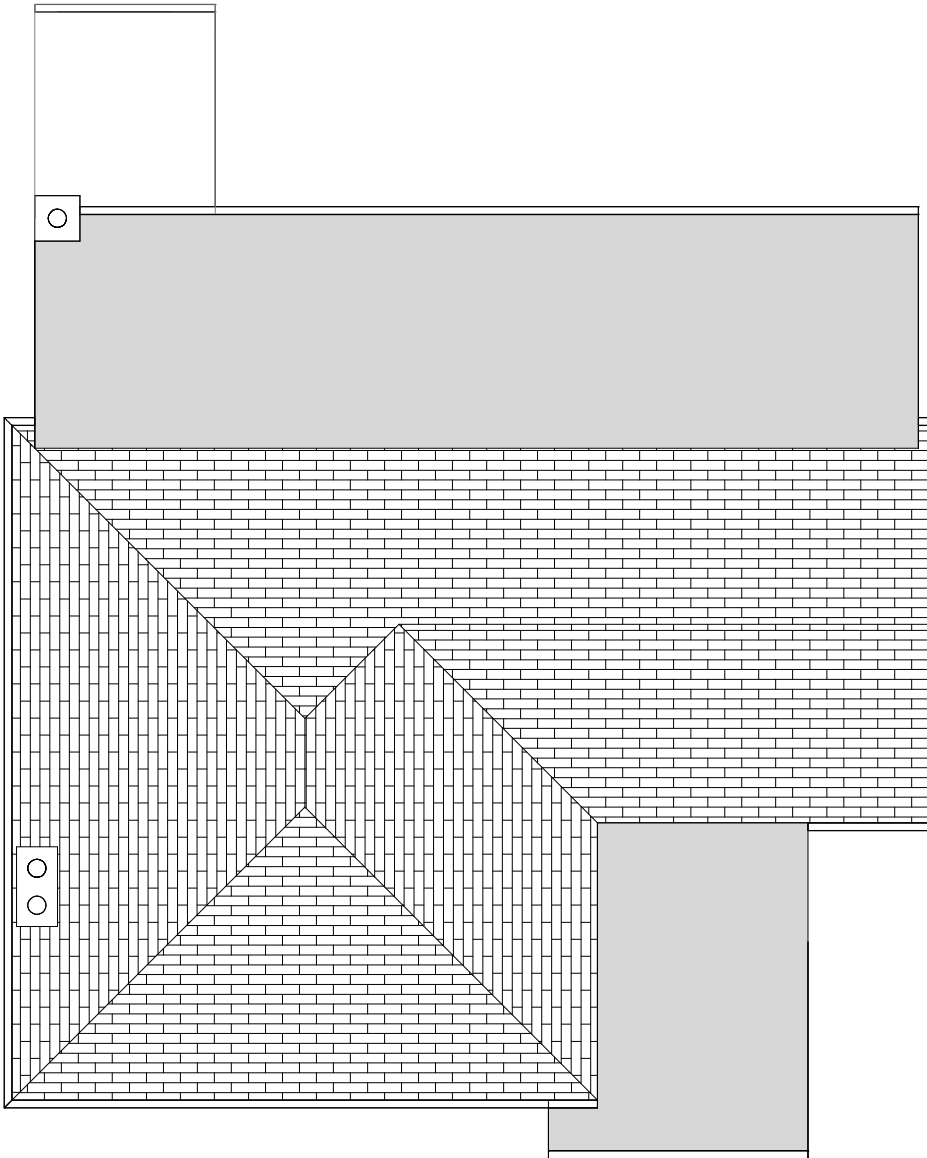

EXISTING
ROOF PLAN
1:100

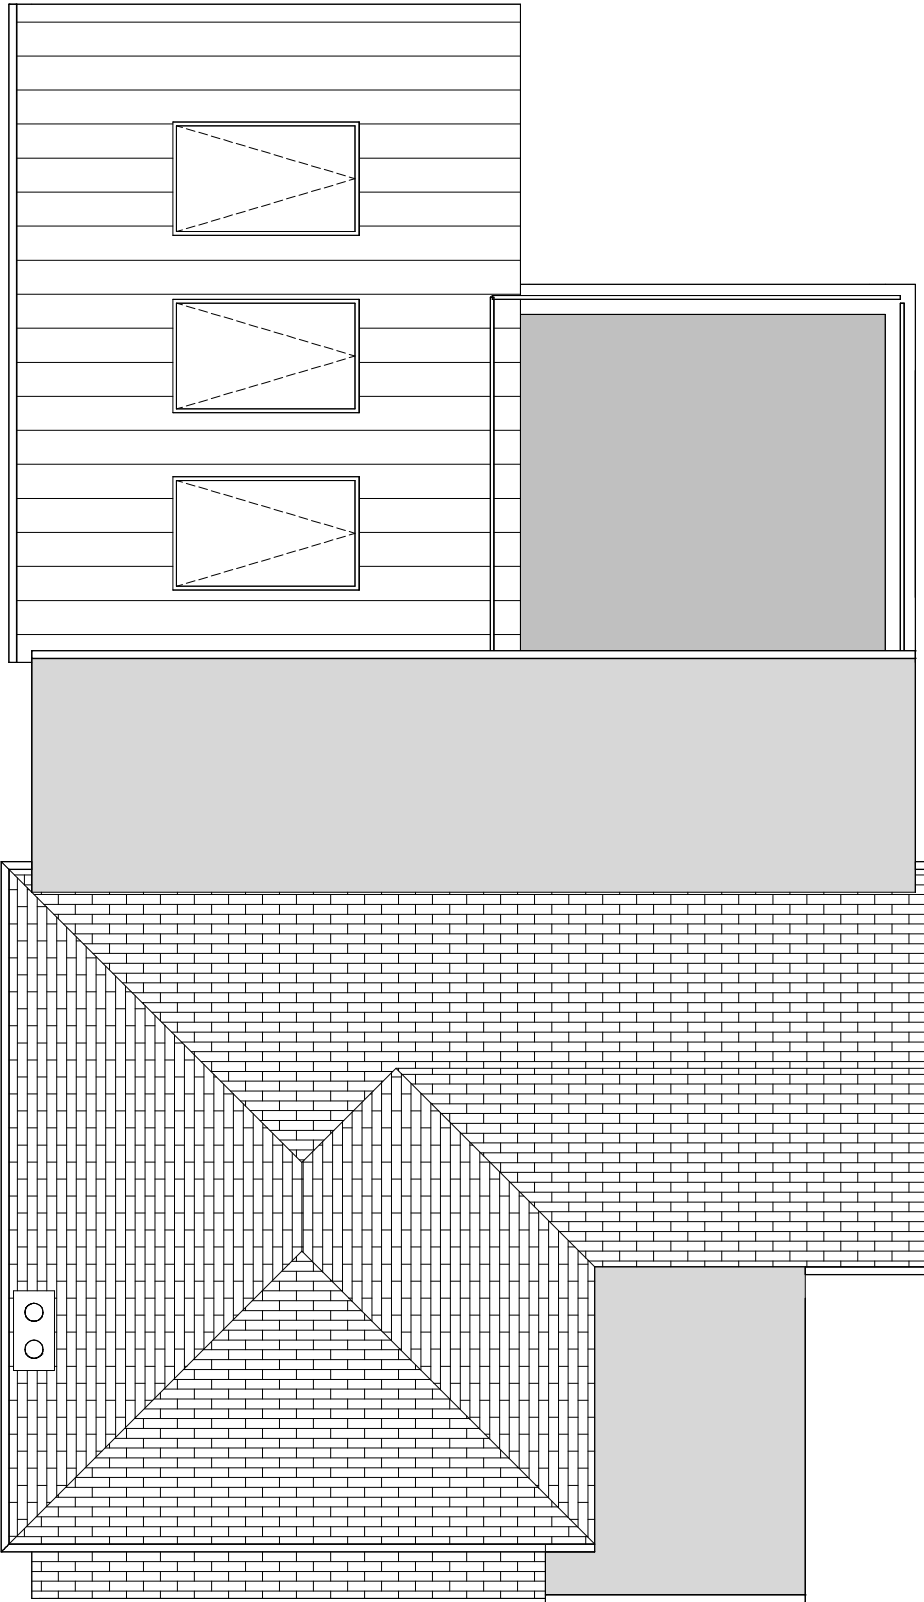

PROPOSED
ROOF PLAN
1:100