


Pld Stamp: G:\Estates_Projects\05 Drawings & Specifications\3 Proposed Buildings\Front Quad paving.dwg

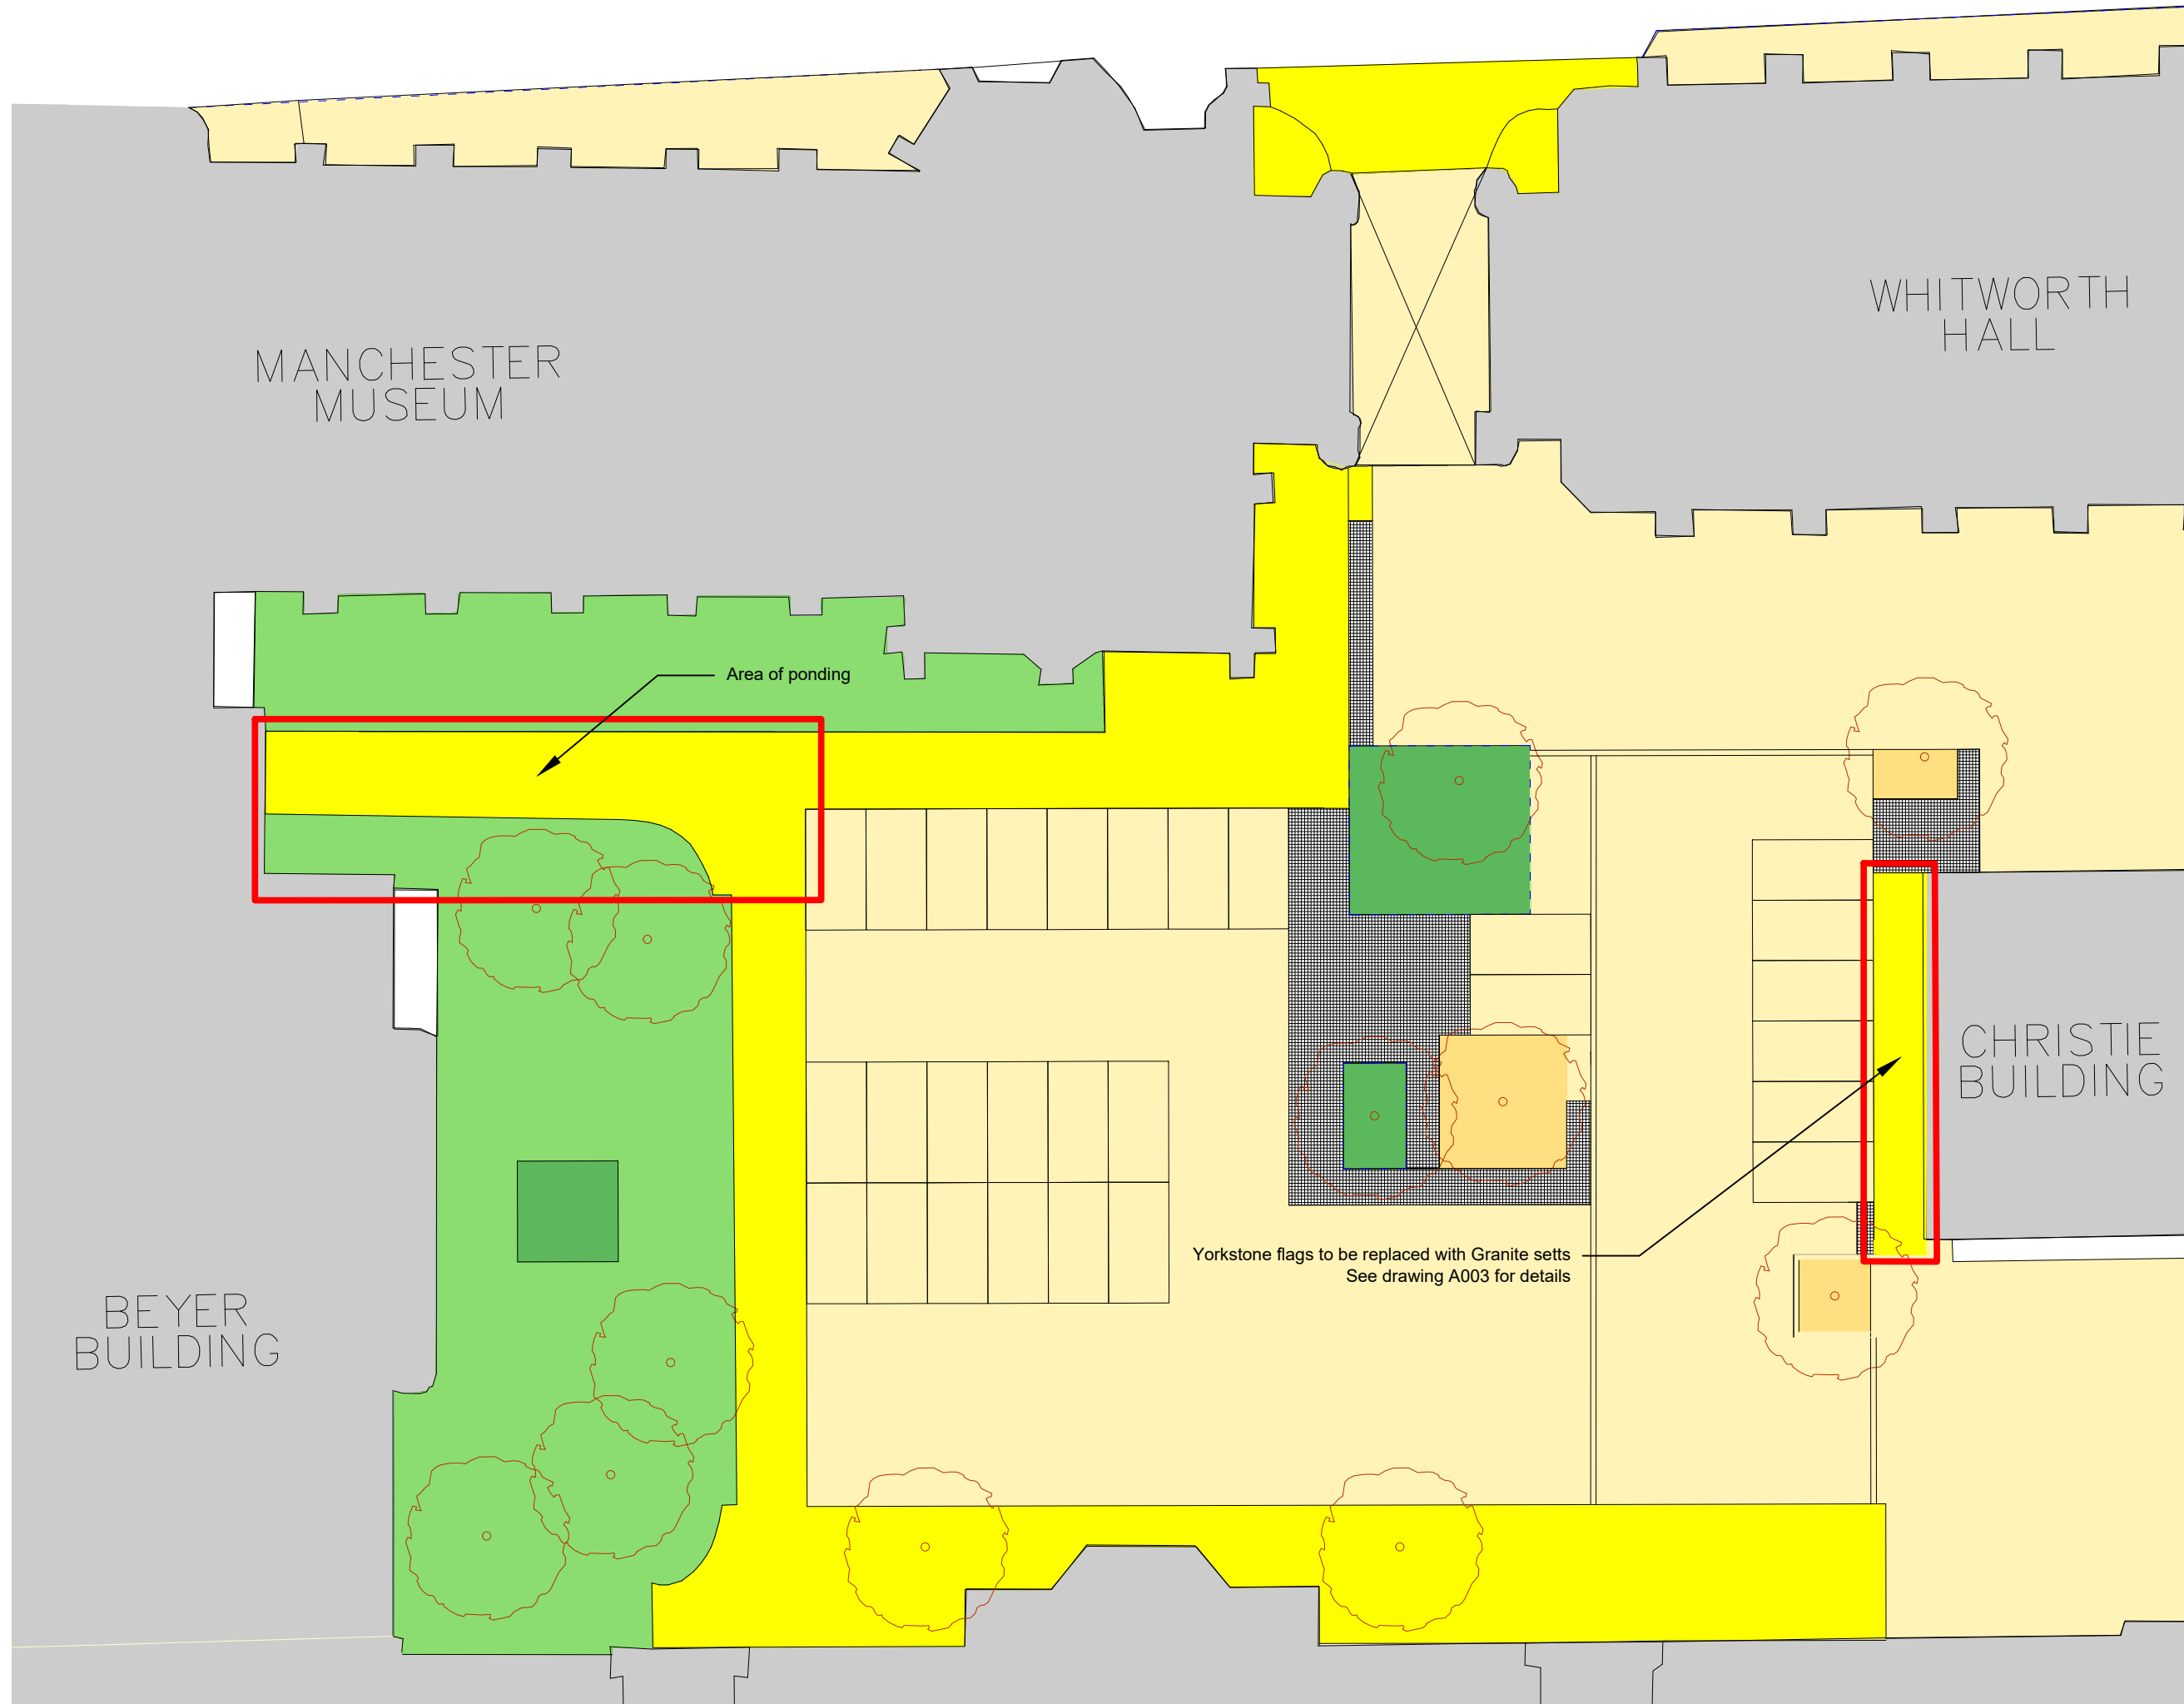

- NOTES
1. DO NOT SCALE FROM THIS DRAWING.
 2. ALL MEASUREMENTS ARE IN MILLIMETERS UNLESS STATED OTHERWISE.
 3. THIS DRAWING IS TO BE READ IN CONJUNCTION WITH THE SPECIFICATION AND ALL RELEVANT ARCHITECTURAL, ELECTRICAL, MECHANICAL AND STRUCTURAL DRAWINGS.
 4. © UNIVERSITY OF MANCHESTER. THIS DRAWING MUST NOT BE REPRODUCED WITHOUT PERMISSION.
 5. DIRECTORATE OF ESTATES AND FACILITIES TO BE NOTIFIED OF ANY DISCREPANCIES.

Works

Area of ponding to be lifted. Flags to be cut down to remove broken edges and corners.

Lift area of Yorkstone flags next to Christie building. These flags to be used to make up for any broken flags from the main area, but also to make up for flags being cut down.

Area of ponding to be relayed to fall to existing gully.

Key:

- Yorkstone Flags
- Granite Setts
- Tarmac

D	Drawing revised for Planners	11/08/22	CT		
C	Key added	25/07/22	CT		
B	Area of sacrificial stone changed	23/03/22	CT		
A	Notes amended	09/11/21	CT		
Rev	Description	Rev	By	Chk'd	Auth

MANCHESTER
1824

The University of Manchester
Directorate of Estates and Facilities
Beyer Building
The University of Manchester
Oxford Road
Manchester
M13 9PL

Drawing Status	PROPOSED		
Project	BEYER APPROACH PONDING		
Building Name	-		
Building No.	-		
Site Name	OXFORD ROAD		
Sub Site Name	-		
Drawing Title	EXISTING PLAN WITH PROPOSED WORKS		
PM	Drawn	Checked	Authorised
-	CT	-	-
Scale @ A3	Date	Date	Date
1:250	21/09/21	-	-
Drawing No.	Revision		
A001	D		