
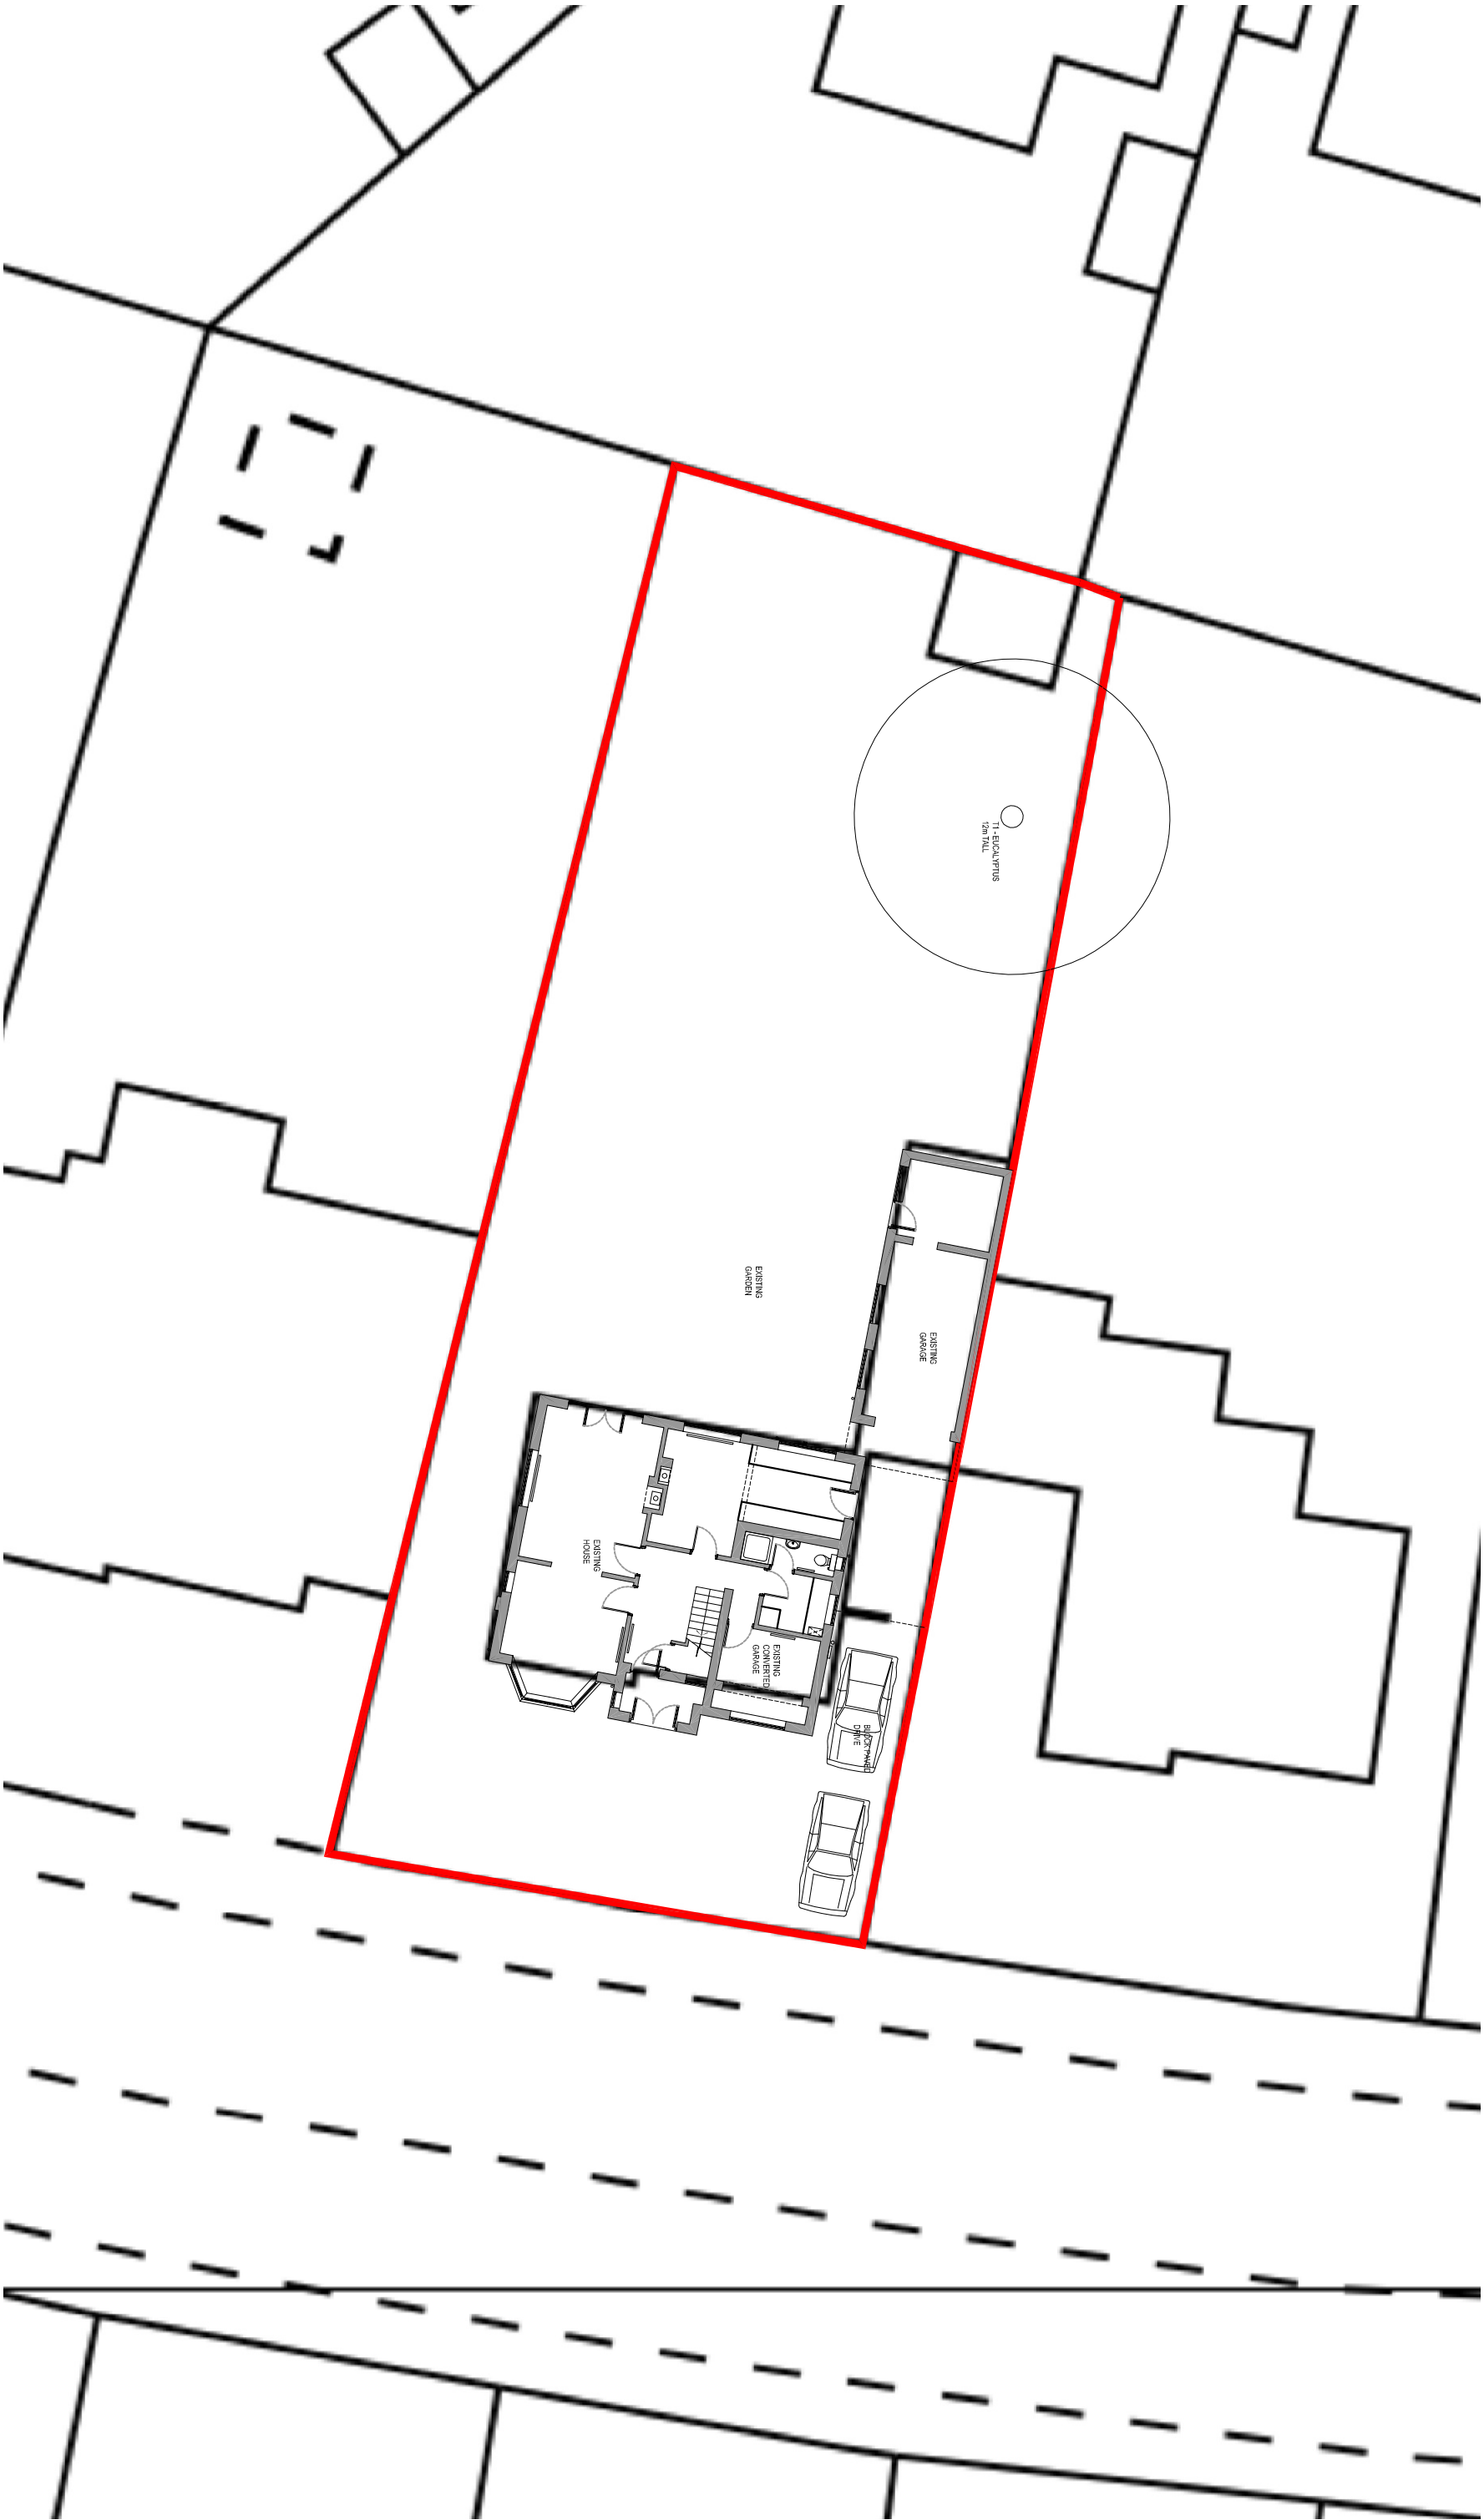


EXISTING BLOCK PLAN

1:200 @ A3

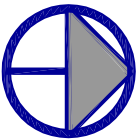

NORTH

MARTIN COWLING ARCHITECT LTD

SCALE
1:200@A3

SITE

DRAWN
MC

6 NETHERWOOD ROAD
WYTHENSHAW

DATE
FEB 22


TITLE

EXISTING BLOCK PLAN

CONTRACTORS MUST CHECK ALL DIMENSIONS ON SITE.
ONLY APPROVED DIMENSIONS ARE TO BE WORKED FROM.
BEFORE PROCEEDING. THIS DRAWING IS COPYRIGHT

TEL. 01908 265634
MOB. 07711 575945

MARTIN COWLING ARCHITECT LTD BA(hons) DipArch
email: martin.cowling@gmail.com
web: www.martincowlingarchitect.com

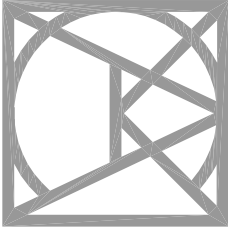

6NRW/ SK09