




Do not scale. All dimensions to be checked on site.

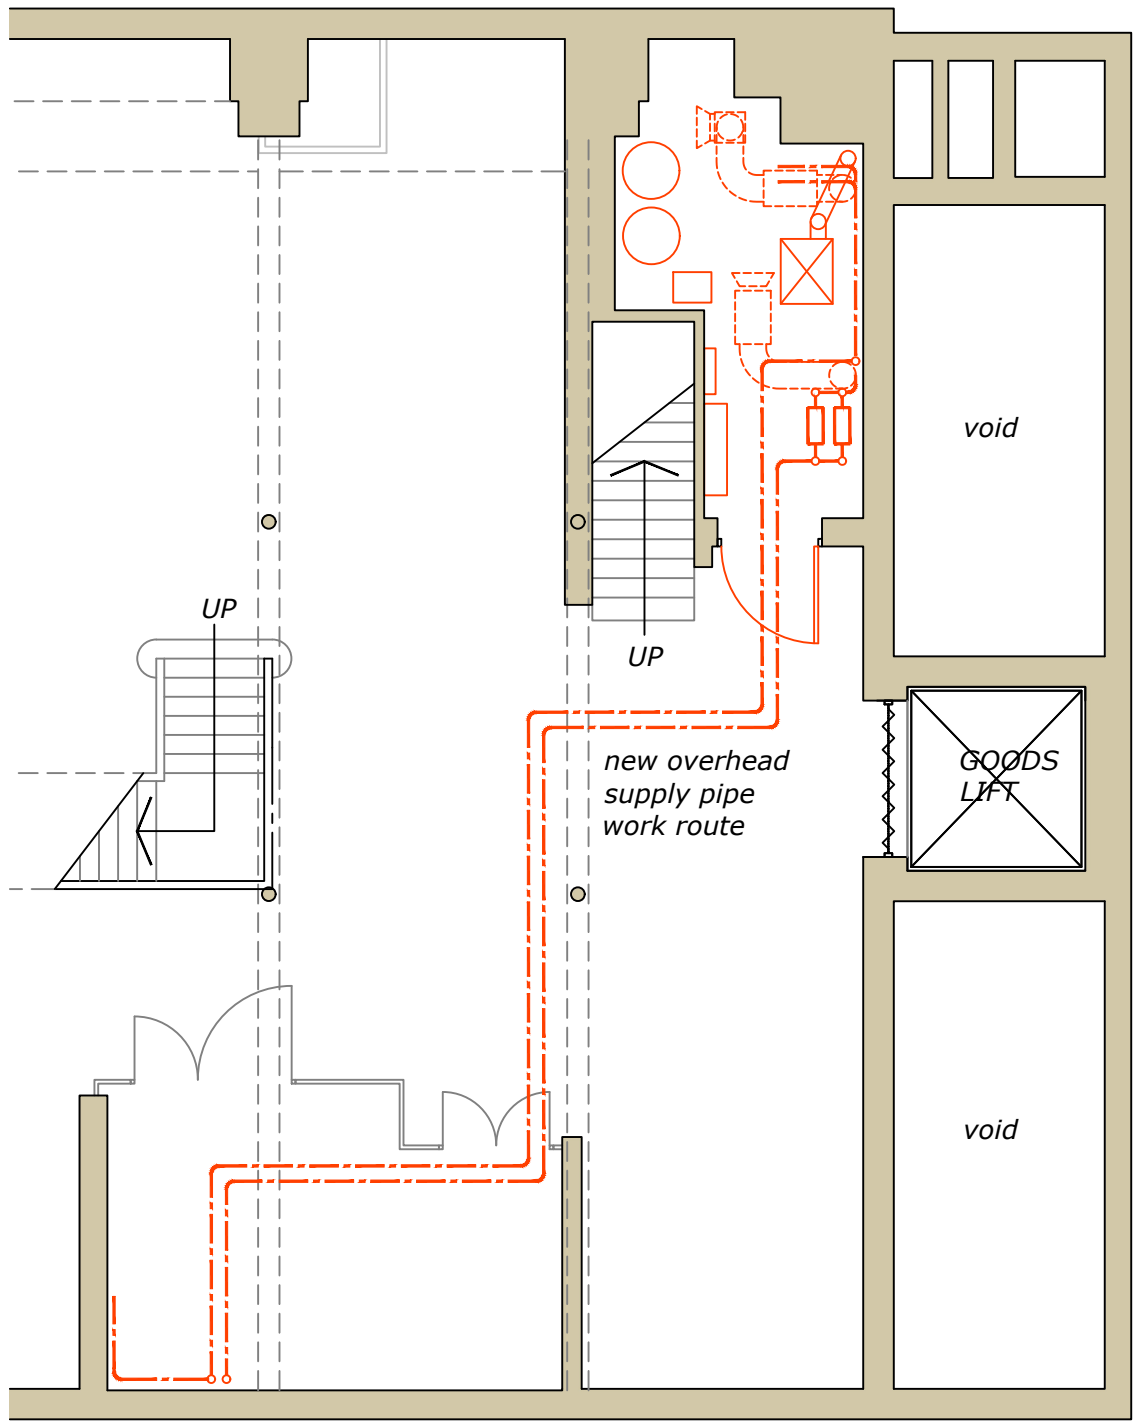


Righton Basement - Proposed Part Plan (scale 1:100)

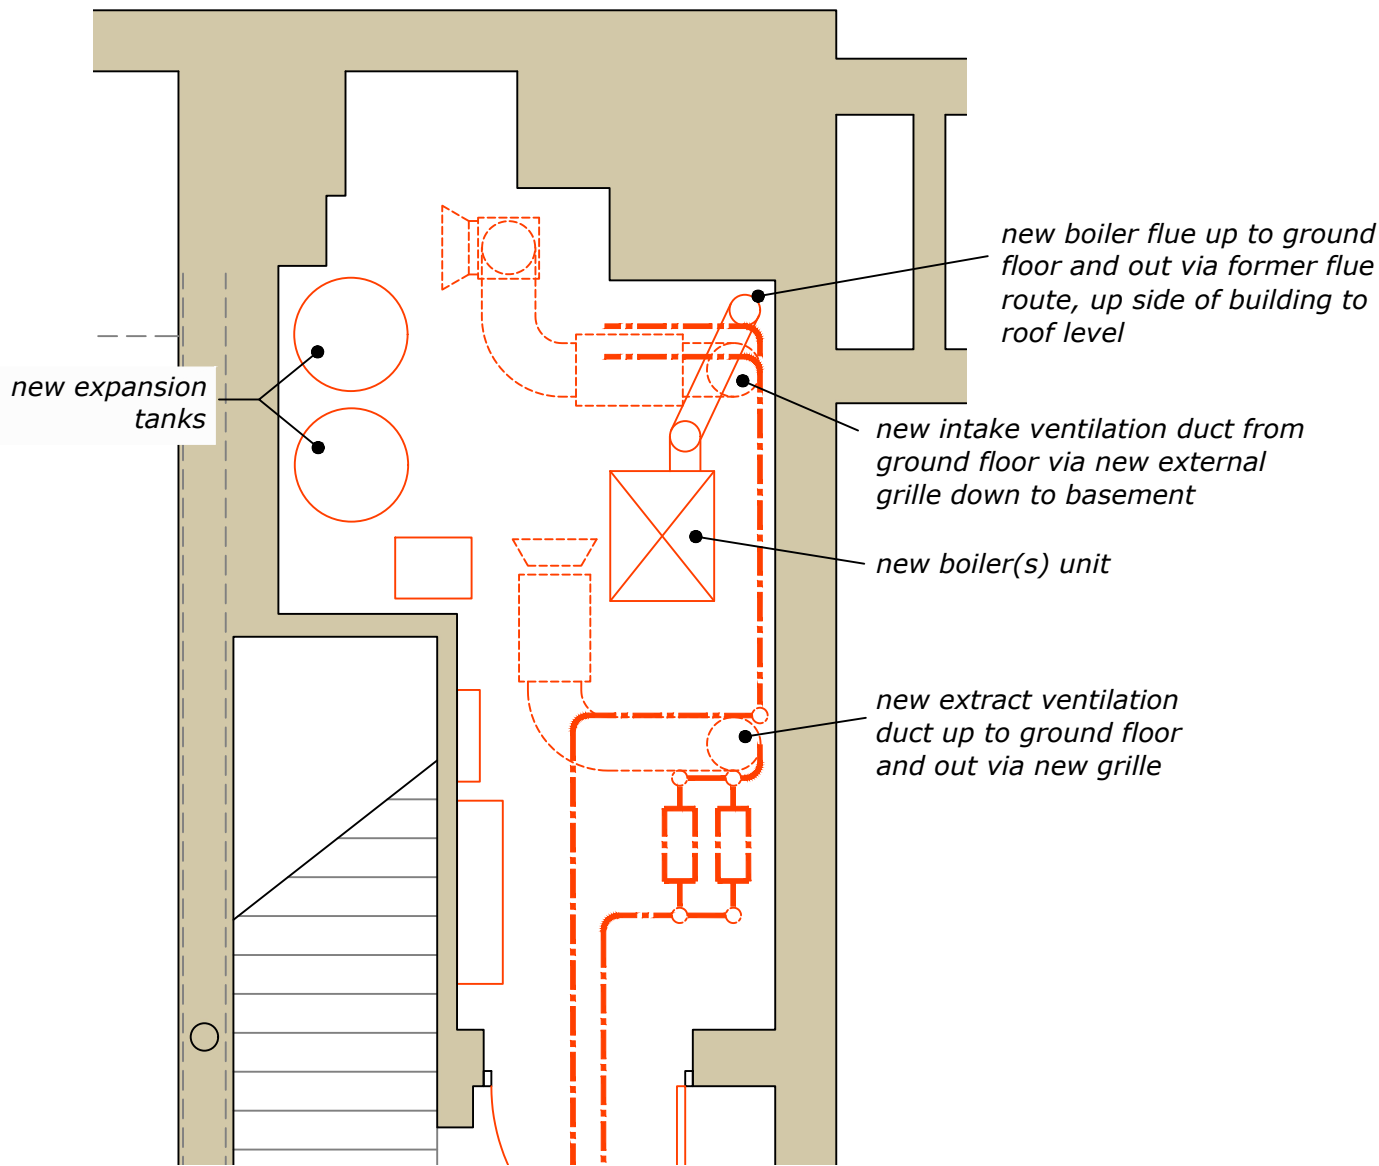

Proposed Boiler Room (scale 1:50)

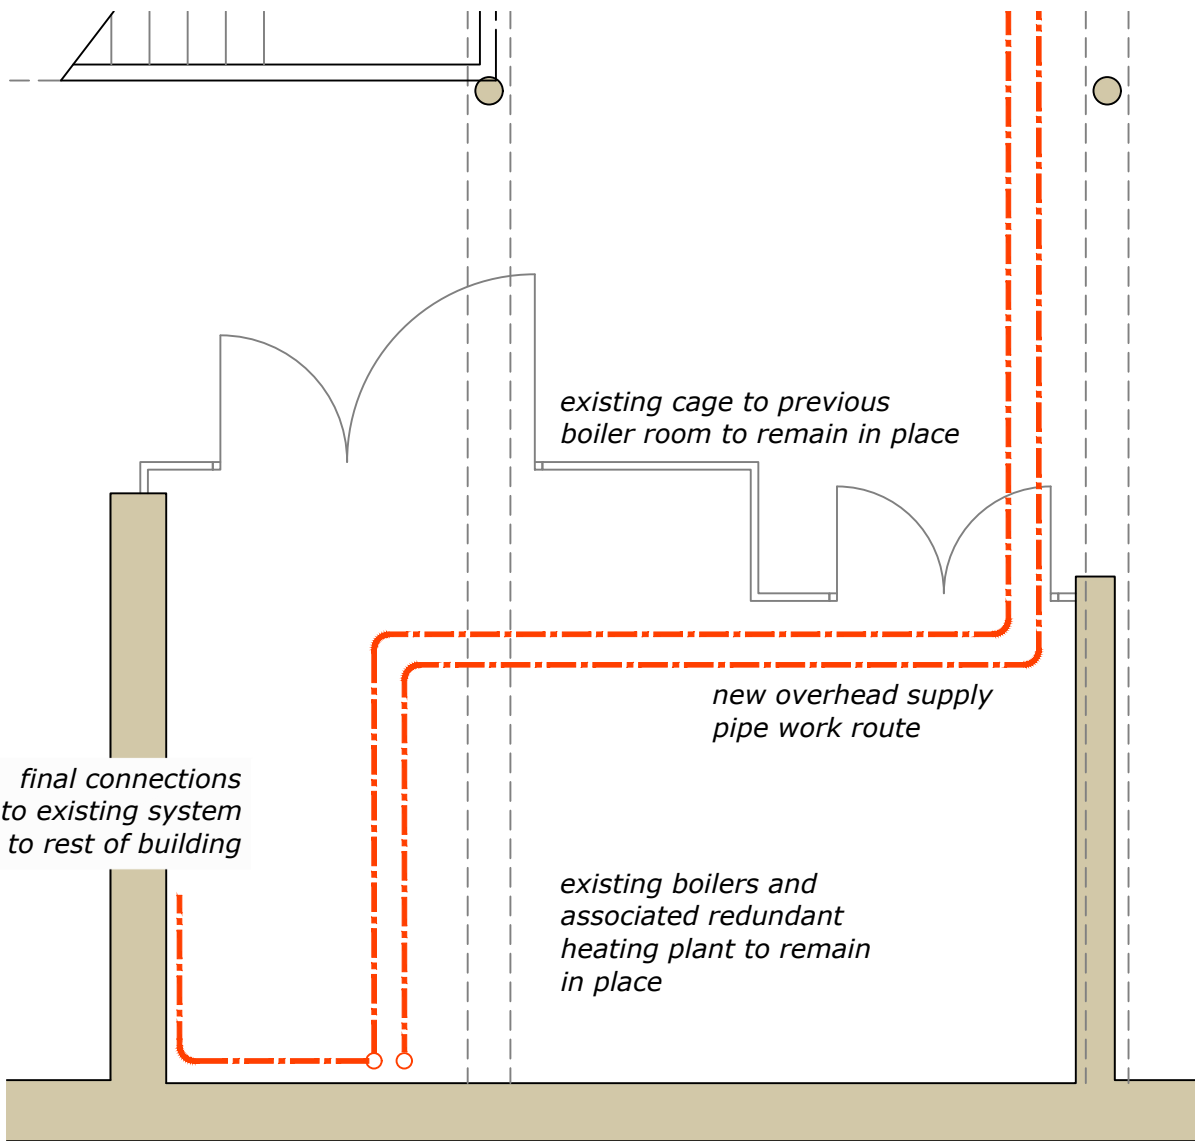

Previous Boiler Room (scale 1:50)

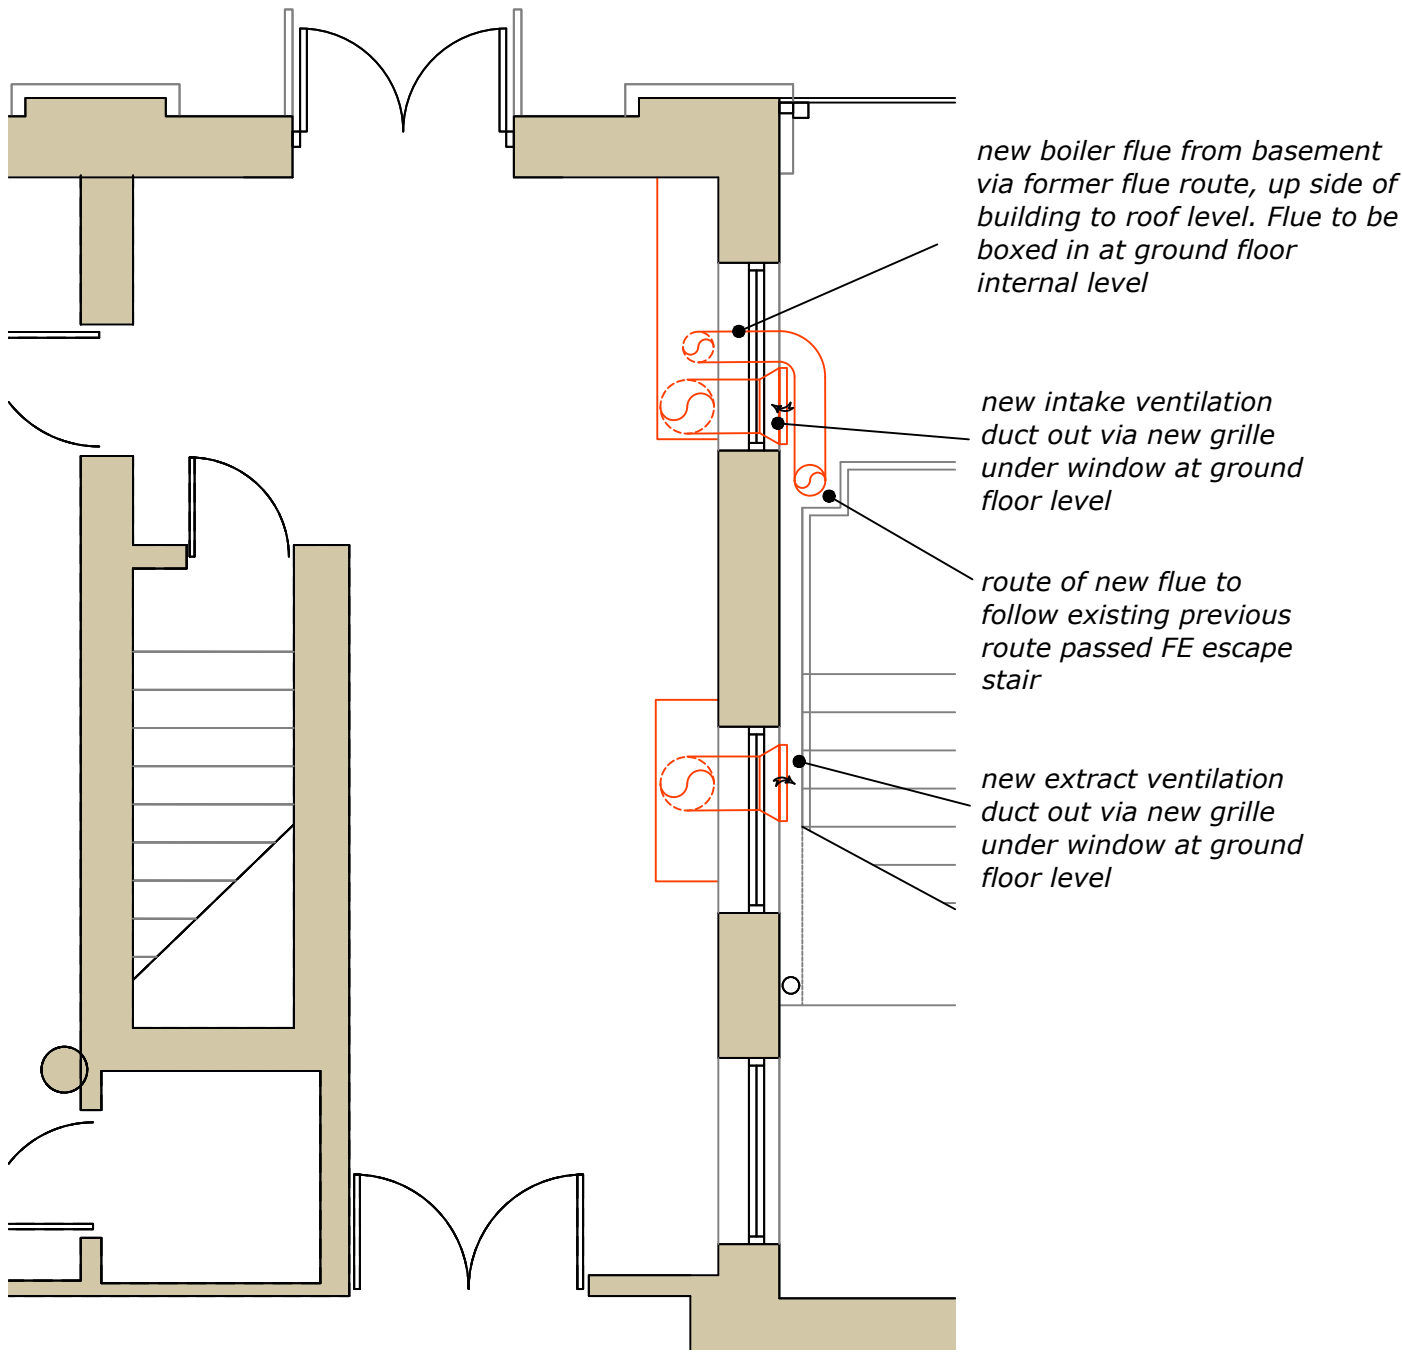

Proposed Ground Floor (scale 1:50)

Rev.	Description	Check	Drawn	Date	Rev.	Description	Check	Drawn	Date
00					00				
00					00				
00					00				
00					00				

Notes:

Site:
All Saints Campus
Property:
Righton

Title:
04_Proposed Layout
Filename:
Righton Boiler Replacement

Drawn:
CAS

Scale:
1:100 @ A2

Date:
May 2022

Project No.:
00300

Revision:
-