


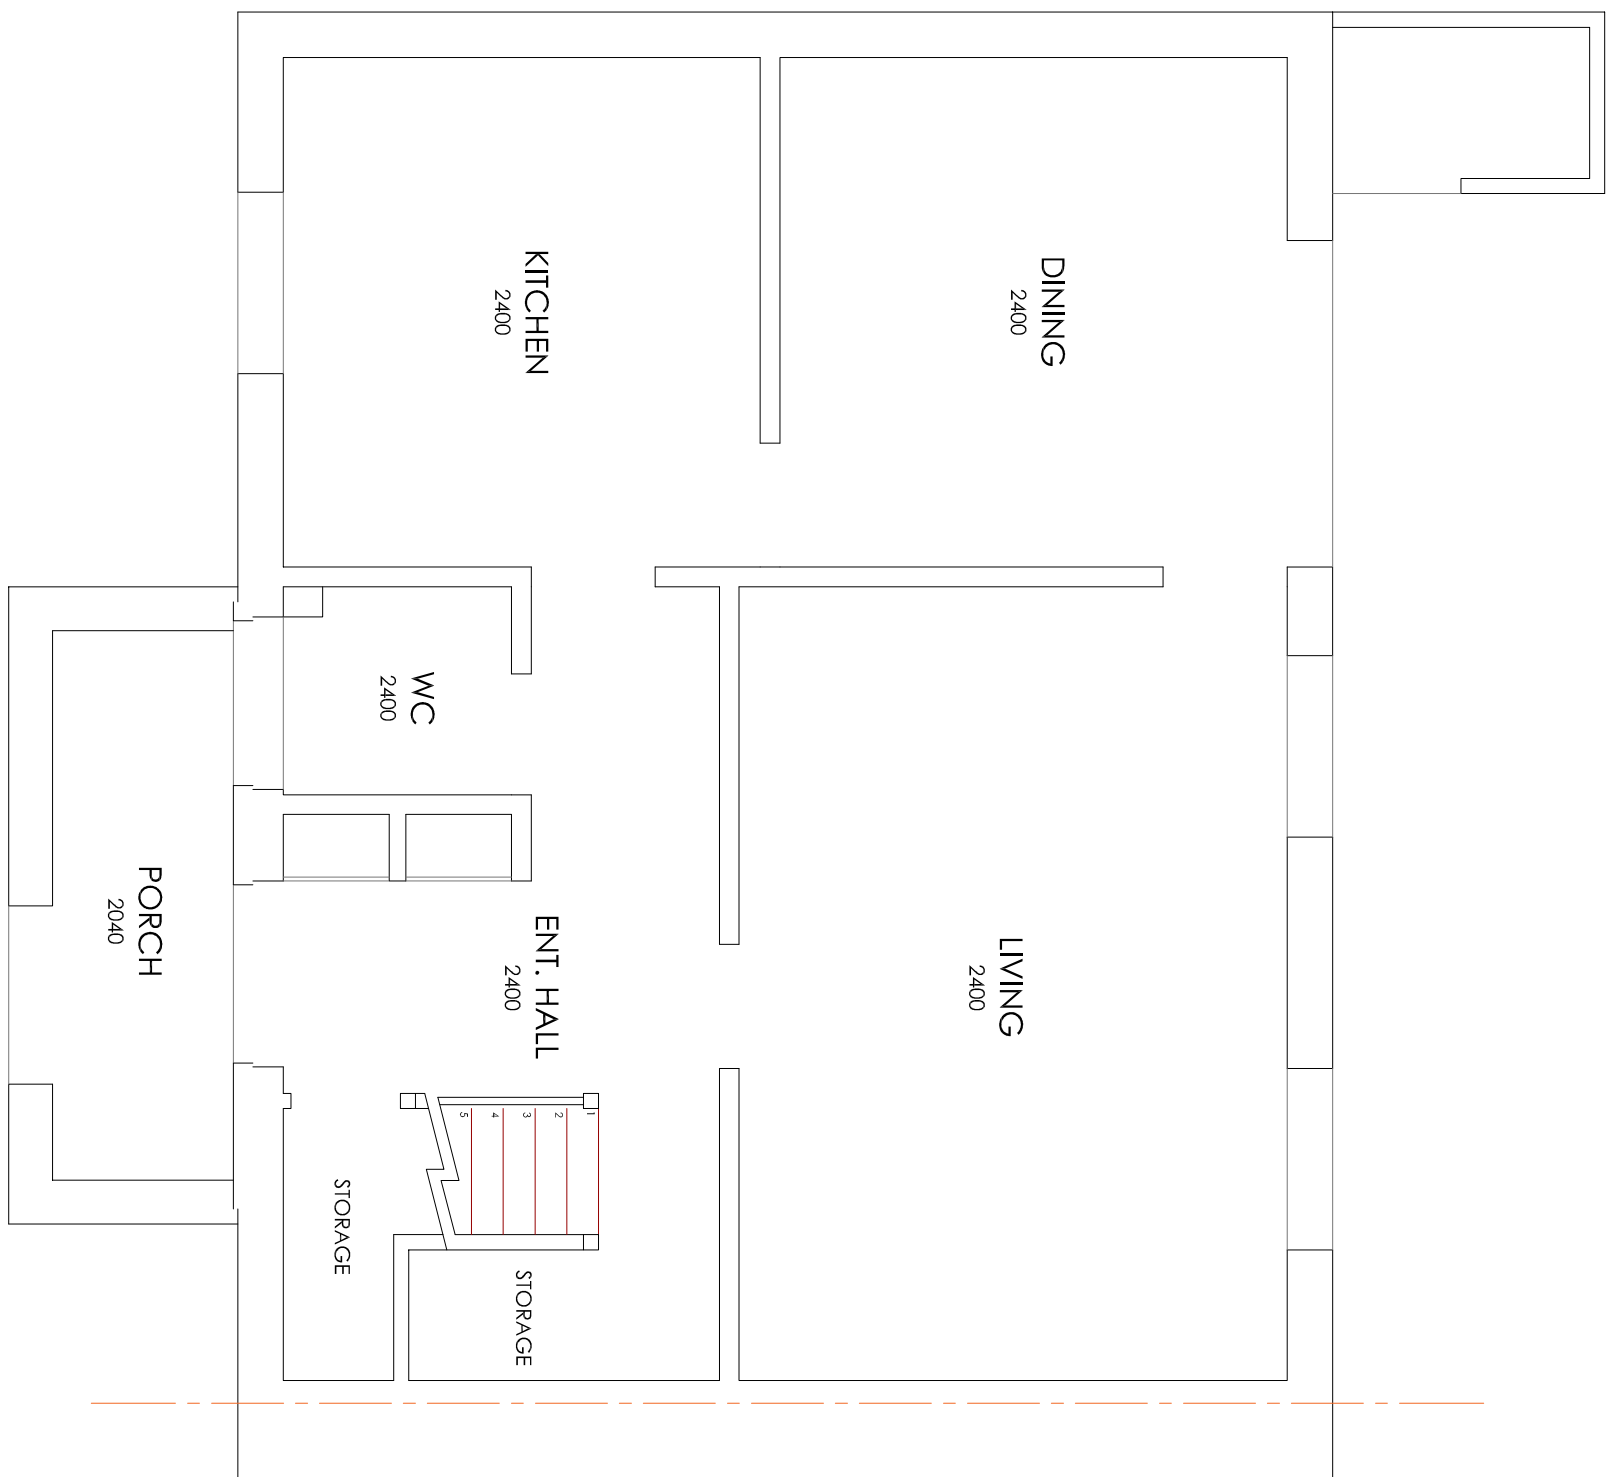
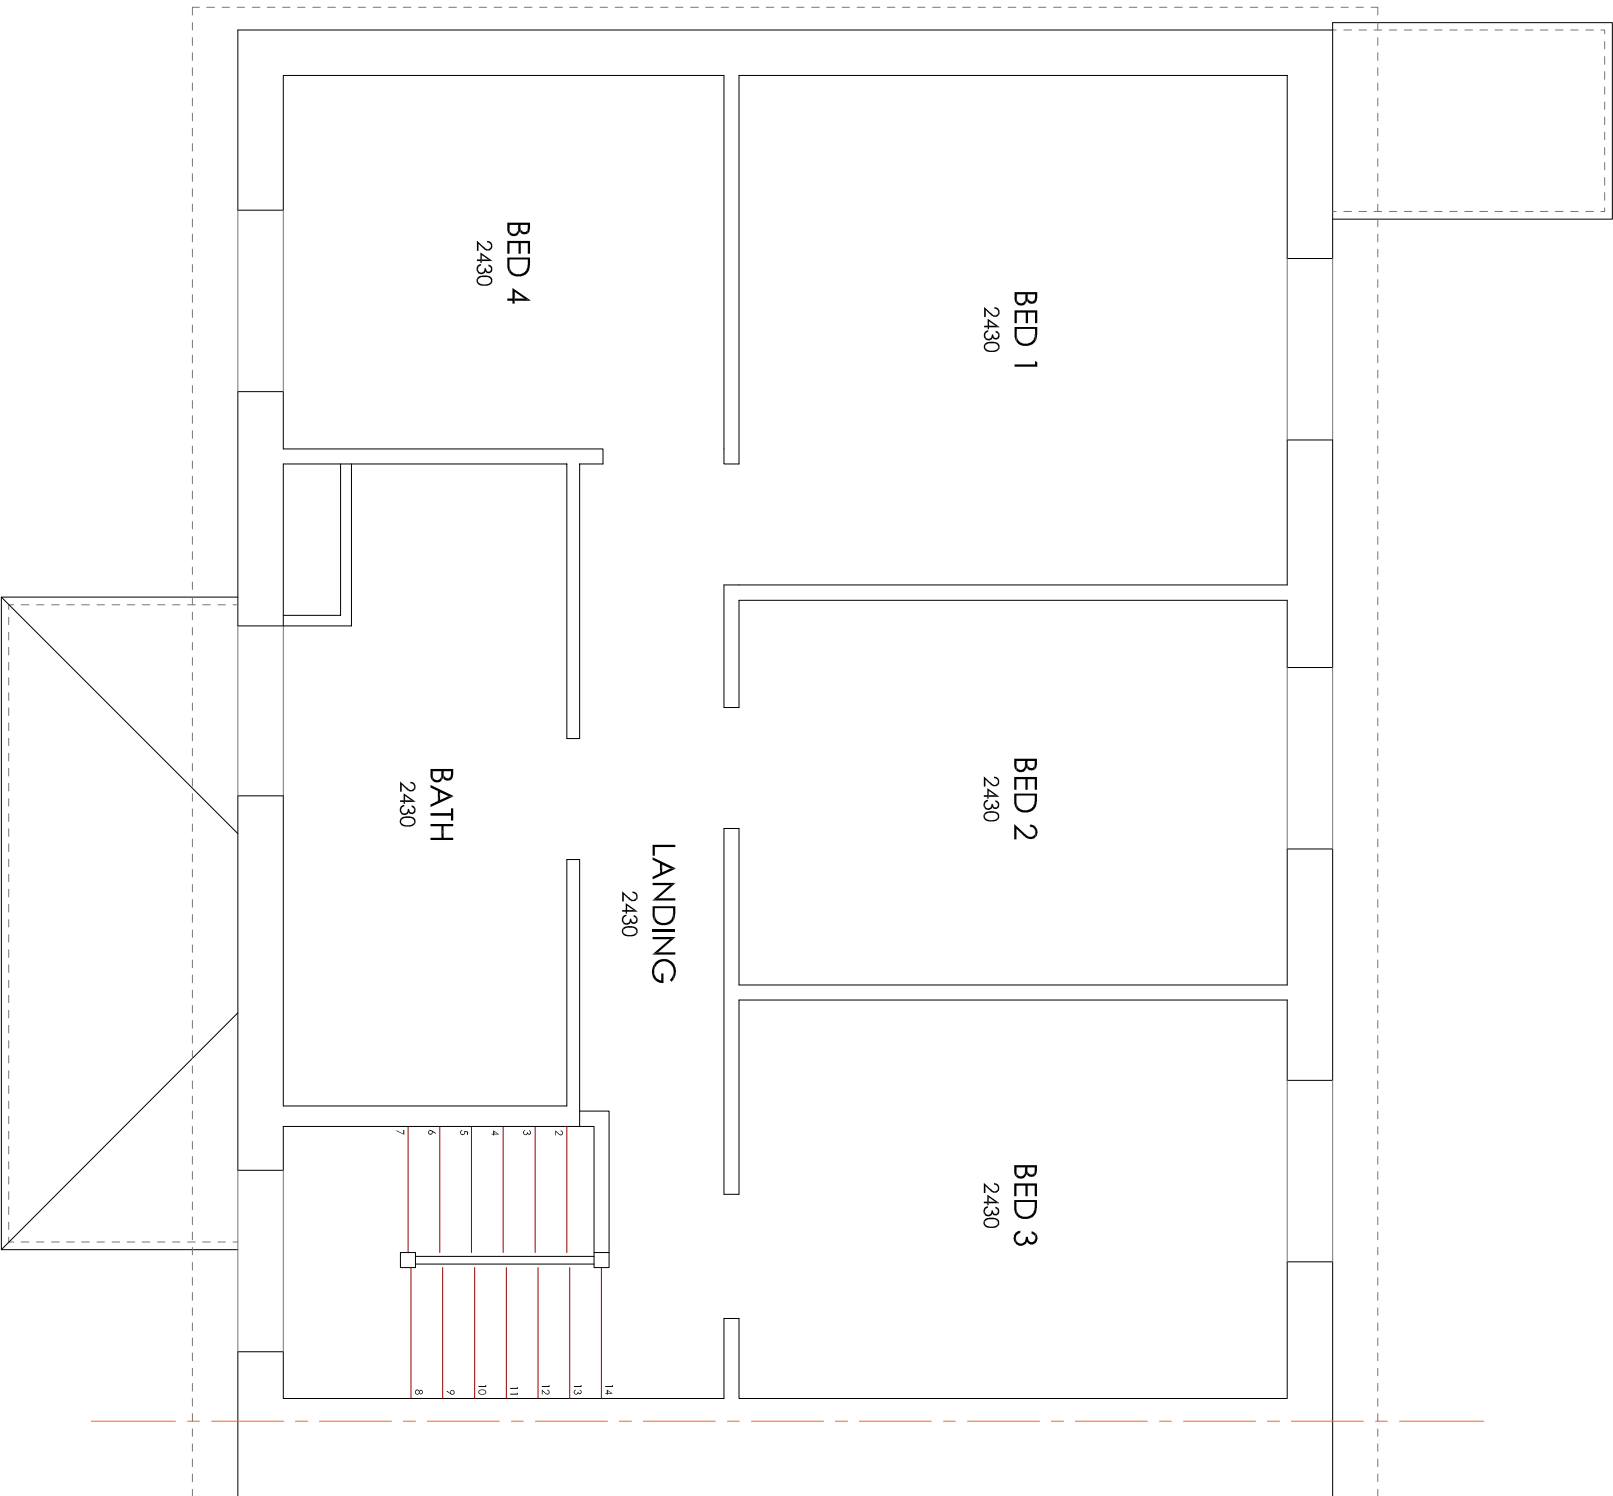


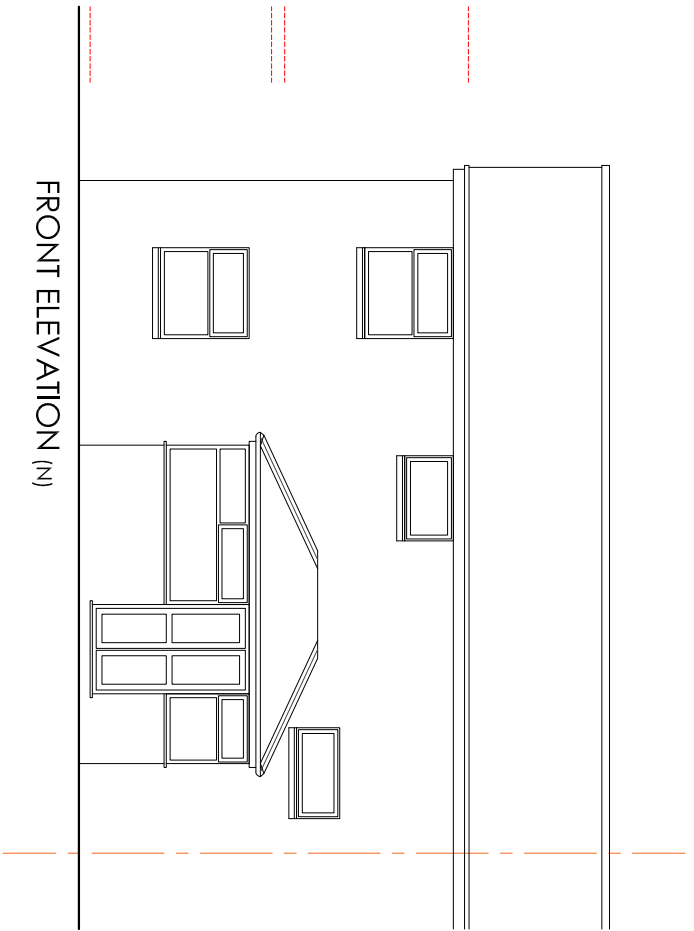

GROUND FLOOR

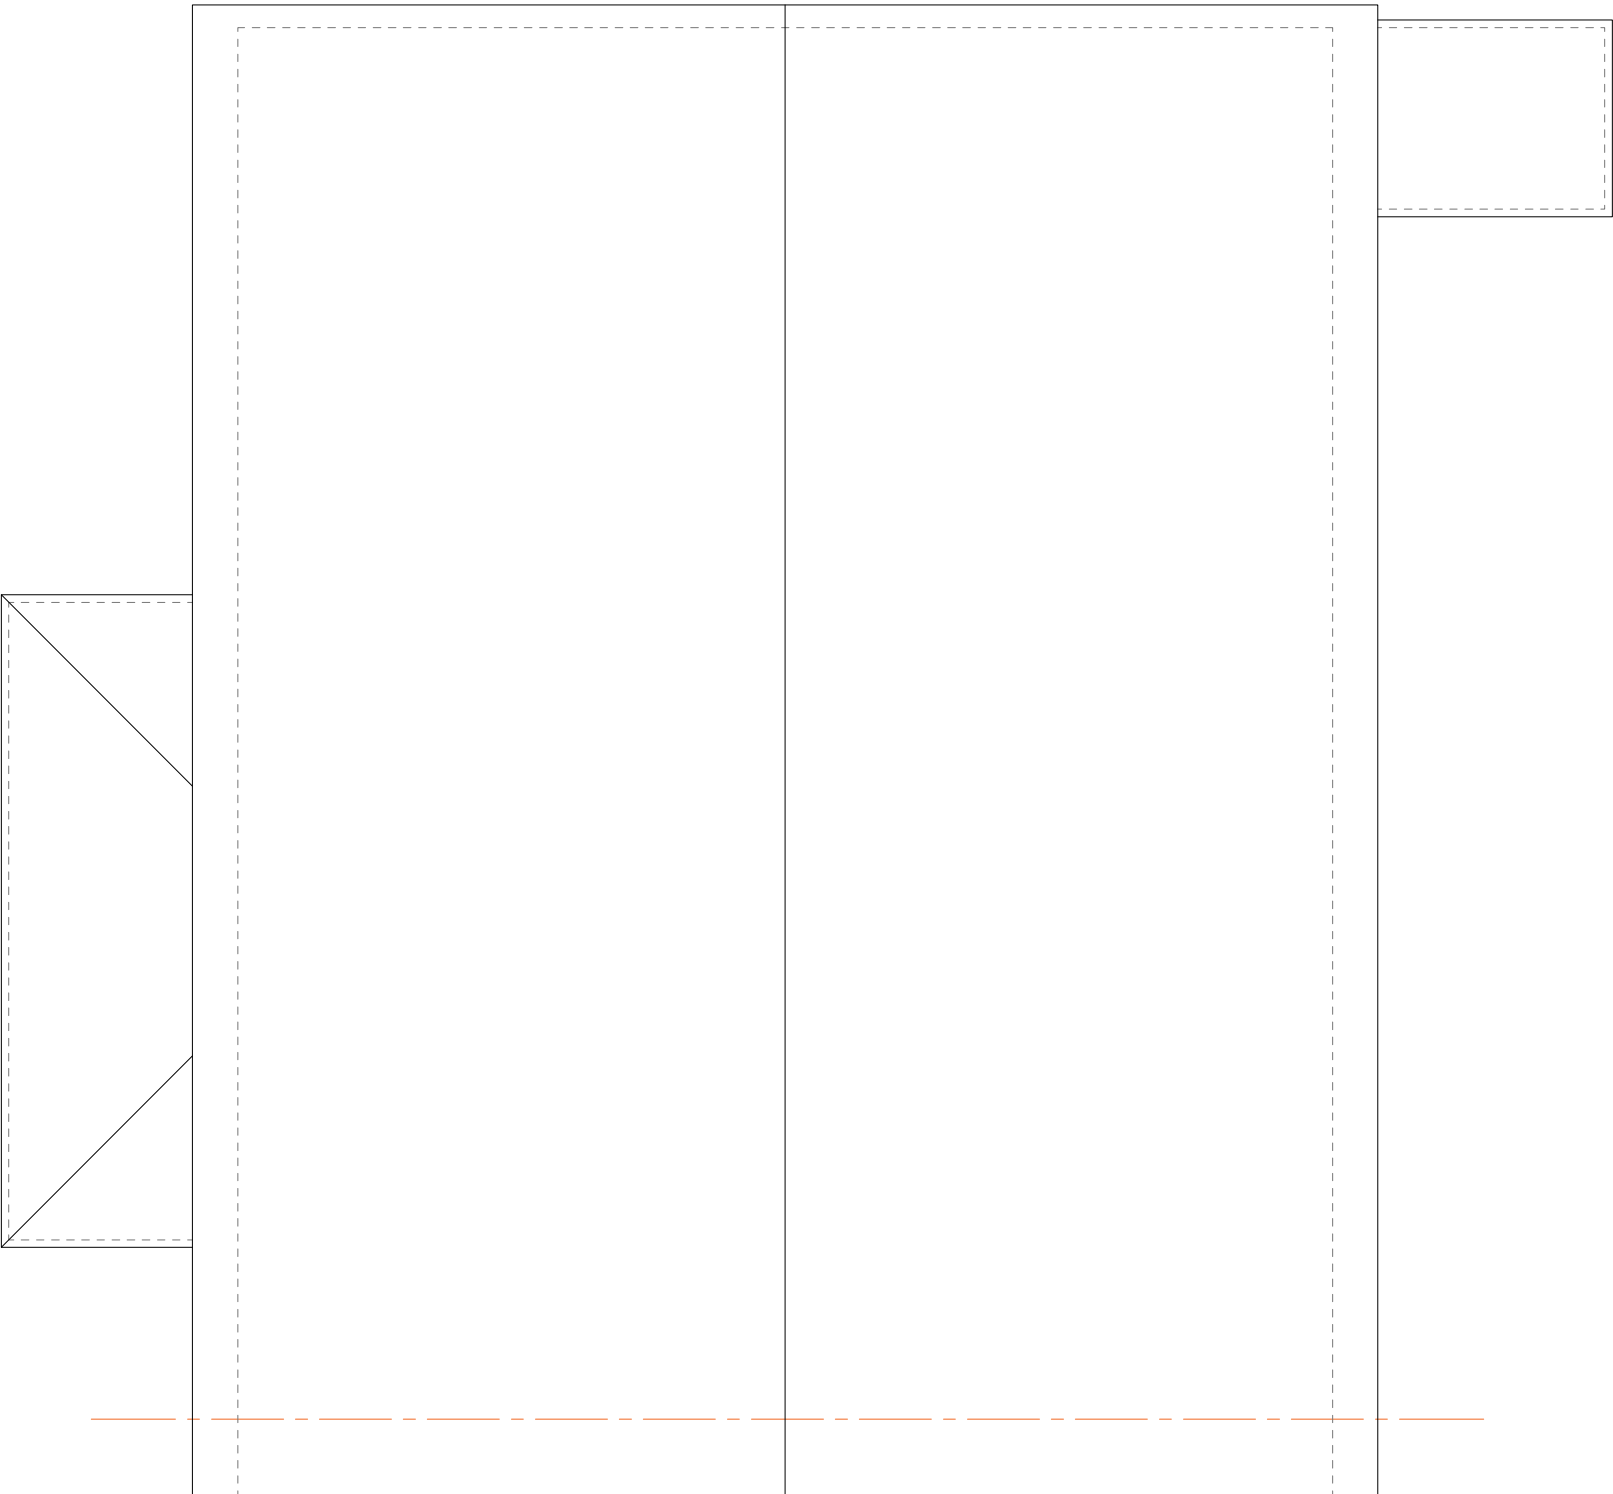

FIRST FLOOR

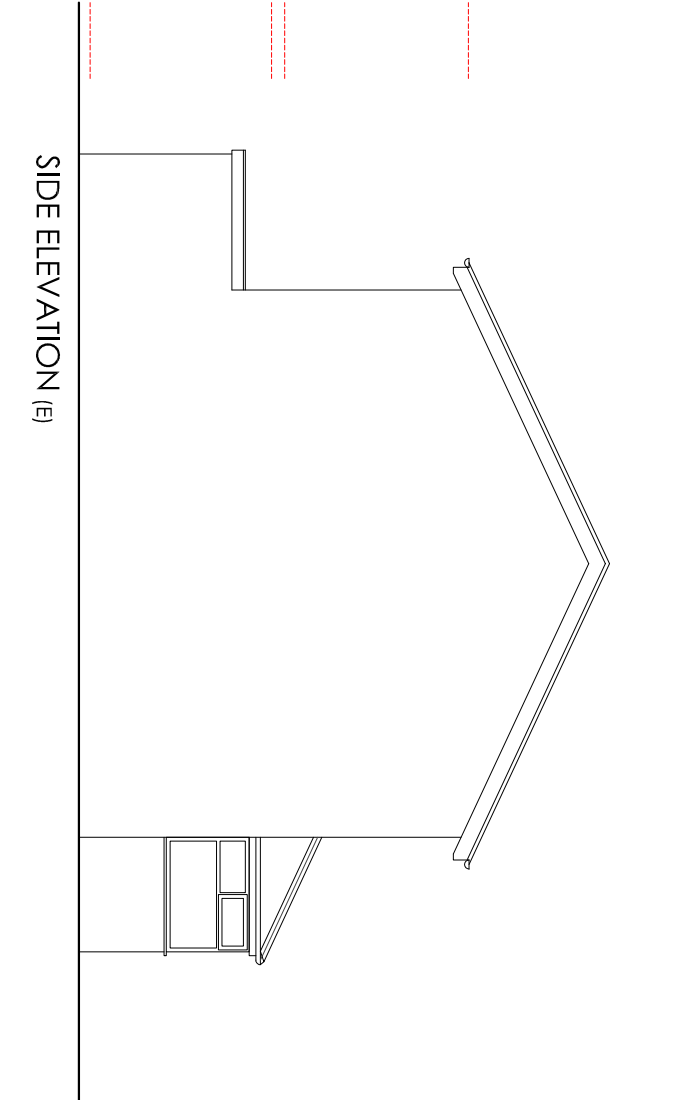

ROOF PLAN

