




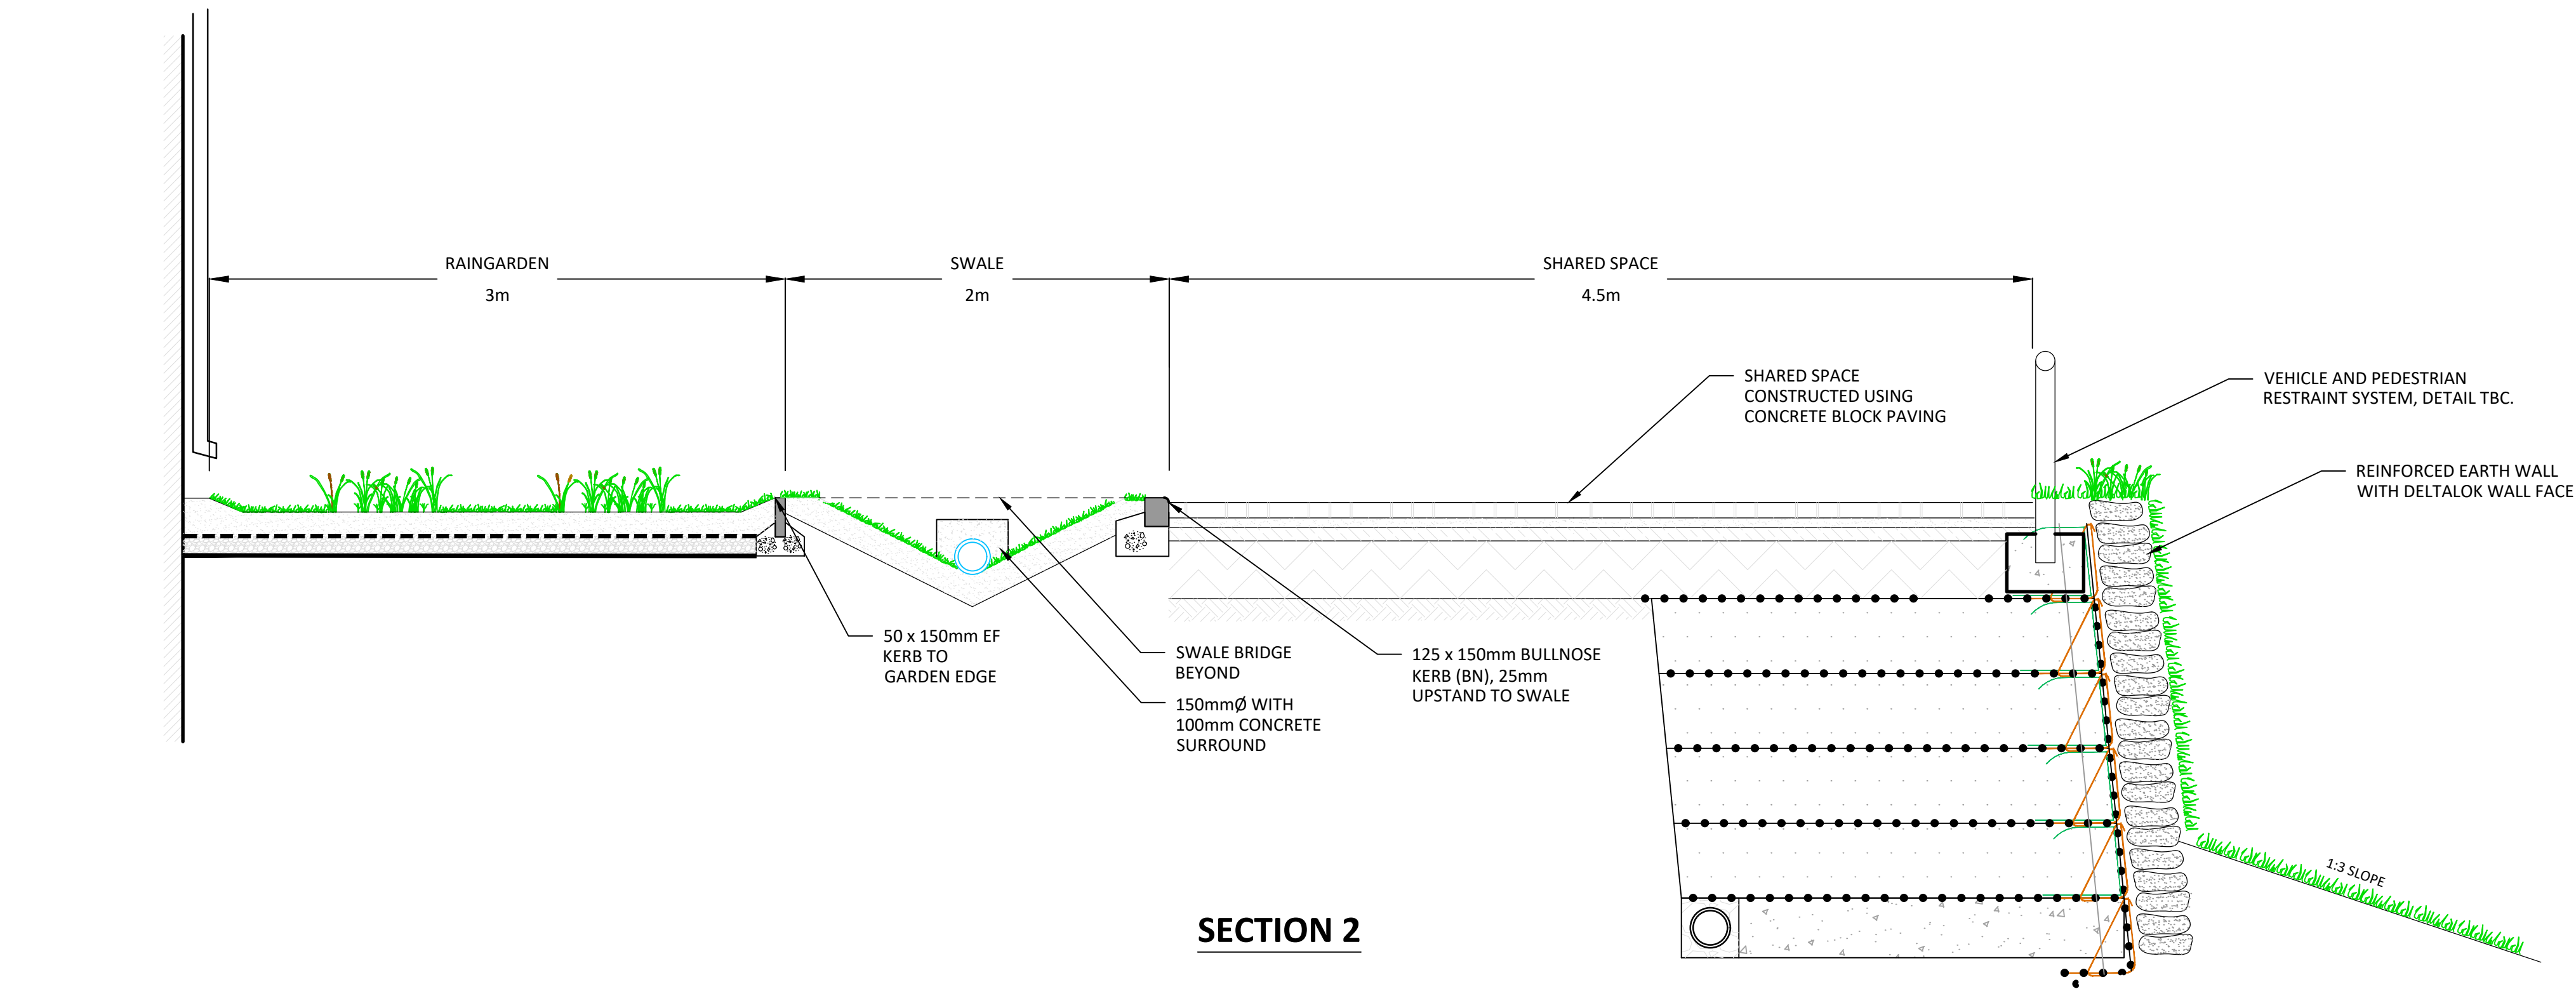

SECTION 2

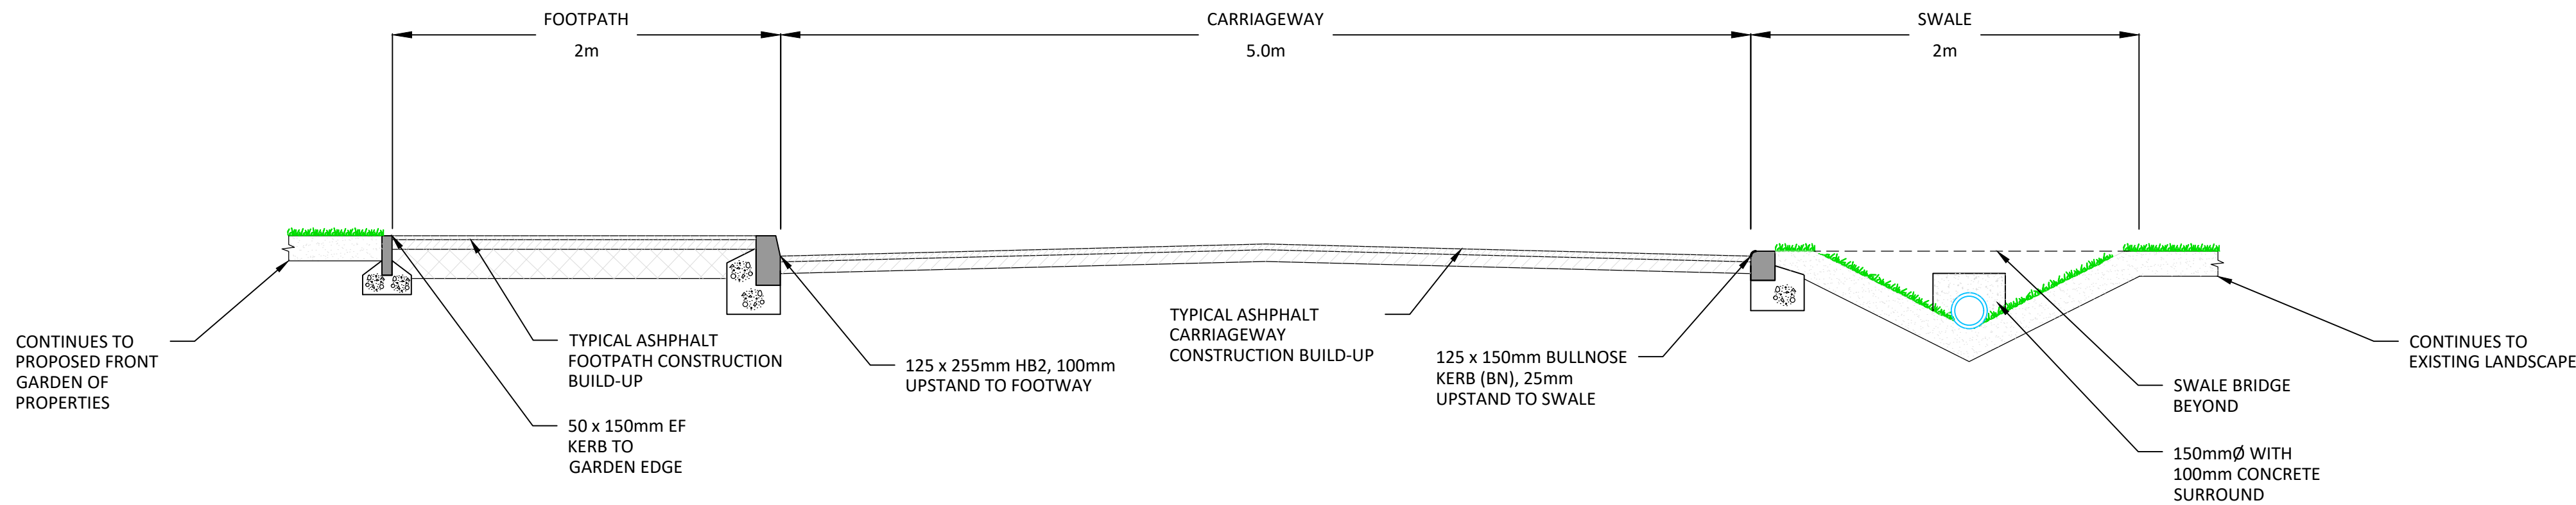

SECTION 3

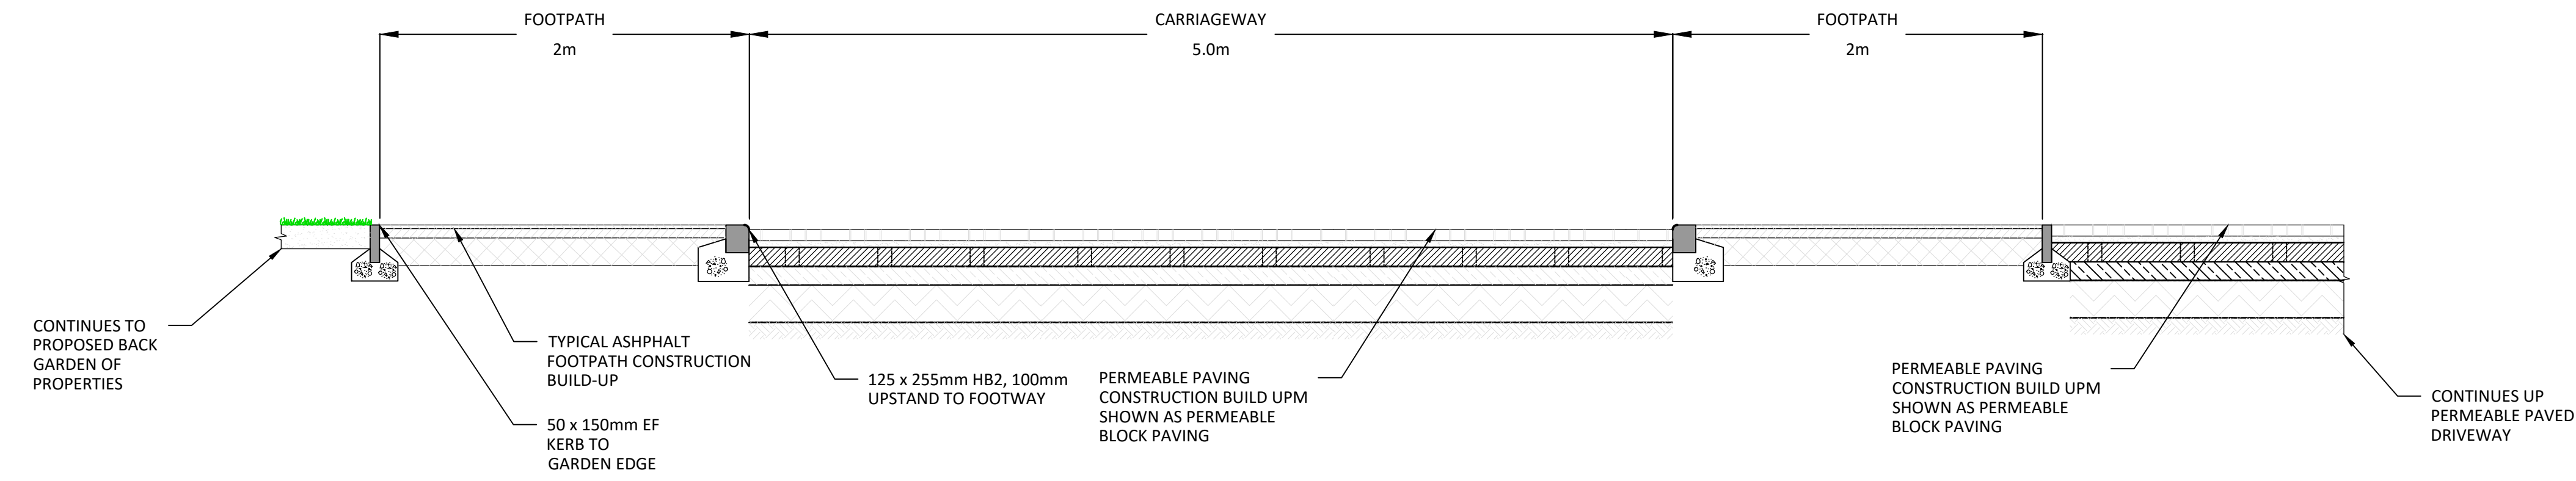

SECTION 4

Location Plan	 NORTH	Notes	Notes	Notes	Notes						Project BLACKLEY MERE		 Carver's Warehouse, 77 Dale Street, Manchester, M1 2HF Lloyds Wharf, 3 Mill Lane, Leeds, LS1 5BQ Unit 02/01, Tower Works, Global Road, Leeds, LS11 5QG 50% Tel: 0113 2025 130 www.civiceengineers.com MANCHESTER LONDON LEEDS	
		1. This drawing is to be read in conjunction with all relevant Architect's and Engineer's drawings and the specification. 2. This drawing should not be scaled. 3. All dimensions are to be verified by the contractor on site. 4. All discrepancies should be reported to the C.A. prior to the commencement of the works. © CIVIC ENGINEERS	FOR TYPICAL CROSS SECTIONS PLAN REFER TO DRG: 830-01-CIVIC-CS-01-SE-010								Title Typical Cross Sections Sheet 2		Status INFORMATION	
	</