



REVISION	DATE	DESCRIPTION
-	29/04/2022	ISSUED FOR DISCHARGE OF CONDITION

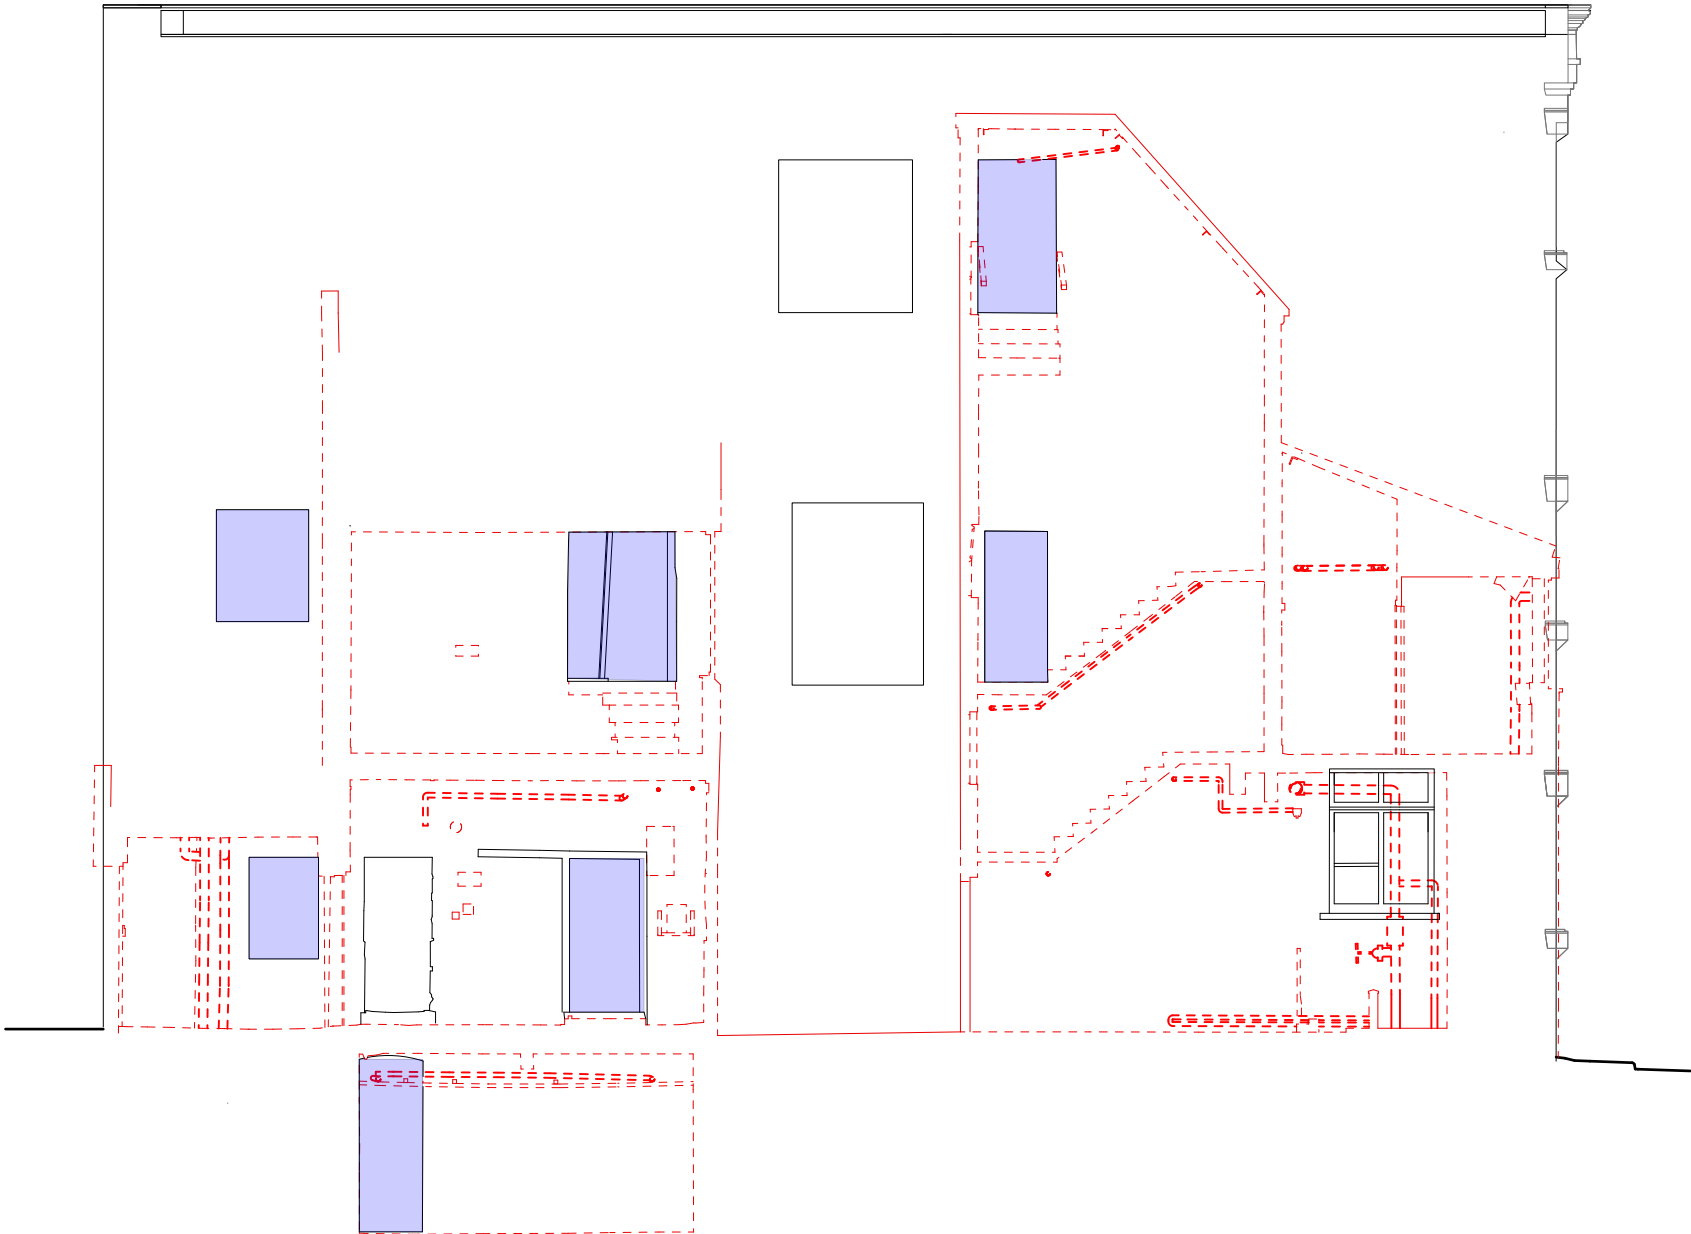

EXISTING OPENING BRICKED UP WITH BRICKWORK TO MATCH EXISTING (RETAINED FROM DEMOLITION) WITH LIME MORTAR POINTING. BRICK SET BACK 50mm TO SHOW LOCATIONS OF OPENINGS

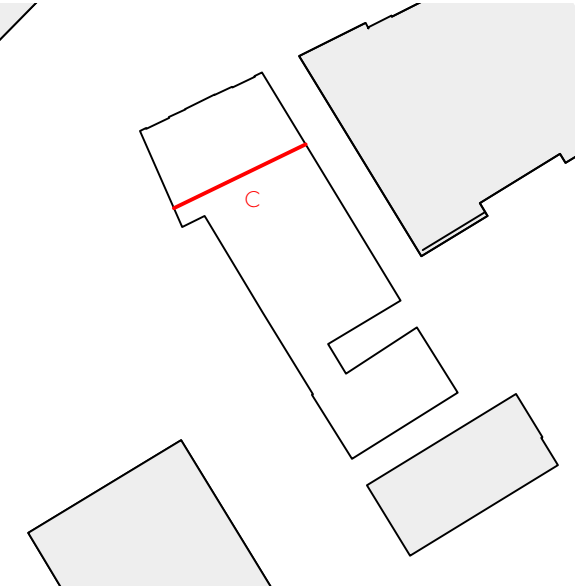

REAR SHOWROOM SECTION - DEMOLITION ELEVATION
1:200

OMIArchitects

31 Blackfriars Road, Salford, Manchester, M3 7AQ
+44(0)161 832 3242 / info@omiarchitects.com / www.omiarchitects.com

PROJECT	LAYSTALL STREET					
DRAWING	DEMOLITION ELEVATION REAR OF SHOWROOM					
DATE	FEB' 22	DRAWN BY	RP	SCALE	1:200	@A3
JOB NO.	1383	DWG.NO.	1383-OMI-00-ZZ-DR-A-L0212--			