
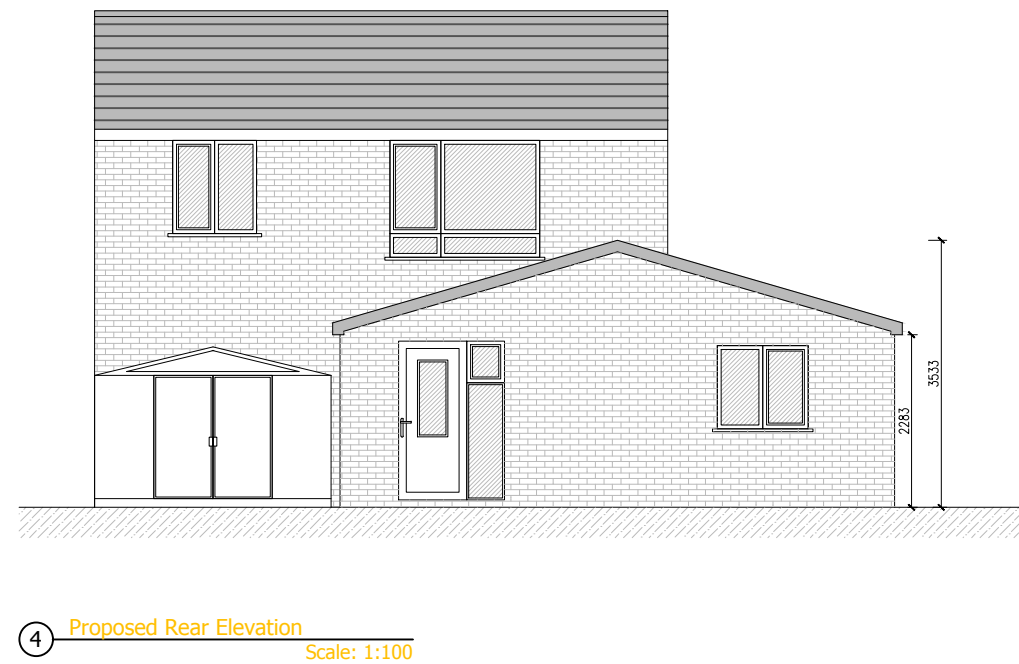
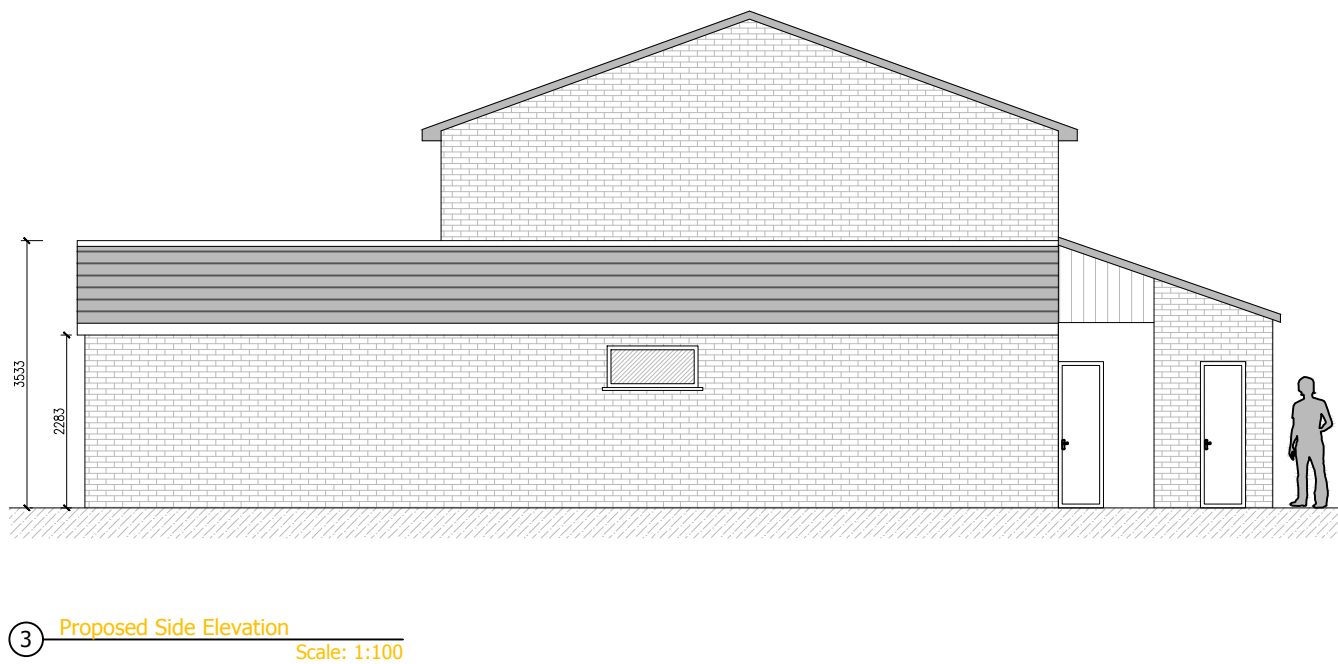


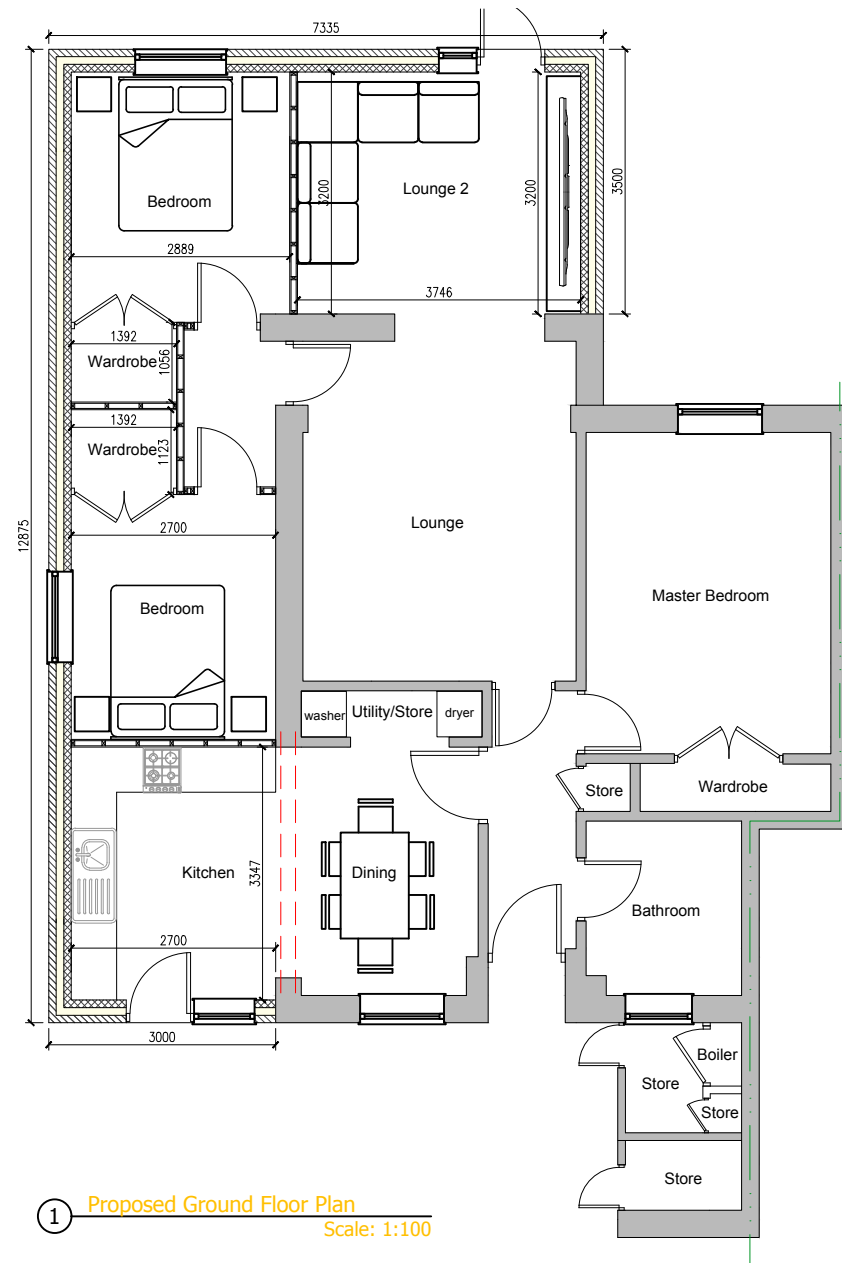

IRASIA DESIGNS
ARCHITECTURAL SERVICES

T: 07546009092

E: info@irasiadesigns.co.uk

W: www.irasiadesigns.co.uk

Mr Sarwari Diaghue

32 Ballater Walk,
Manchester,
M8 9ES

**Proposed Plan
& Elevations**

Drawing No: pln027.03 B

Scale: 1:100 @ A3

Issue Date: 03.06.22

Drawn: IS

Checked: --

Revision Notes

Date	Rev	By	Description
24.08.22	A	IS	Changes to openings as per comments.
25.08.22	B	IS	Kitchen window amended following comments.

0 1m 2m 3m
Scale 1:100

Notes
This drawing is the copyright of Irasia Designs - Architectural Designs. No reproduction of this drawing is allowed without prior permission. All Drawings must be checked and verified prior to commencement of work on site. All dimensions are in millimeters, unless otherwise stated. Anyone using this drawing (e.g. Contractor, Client, Supplier) is to check all dimensions on site prior to carrying out work or ordering of materials.