


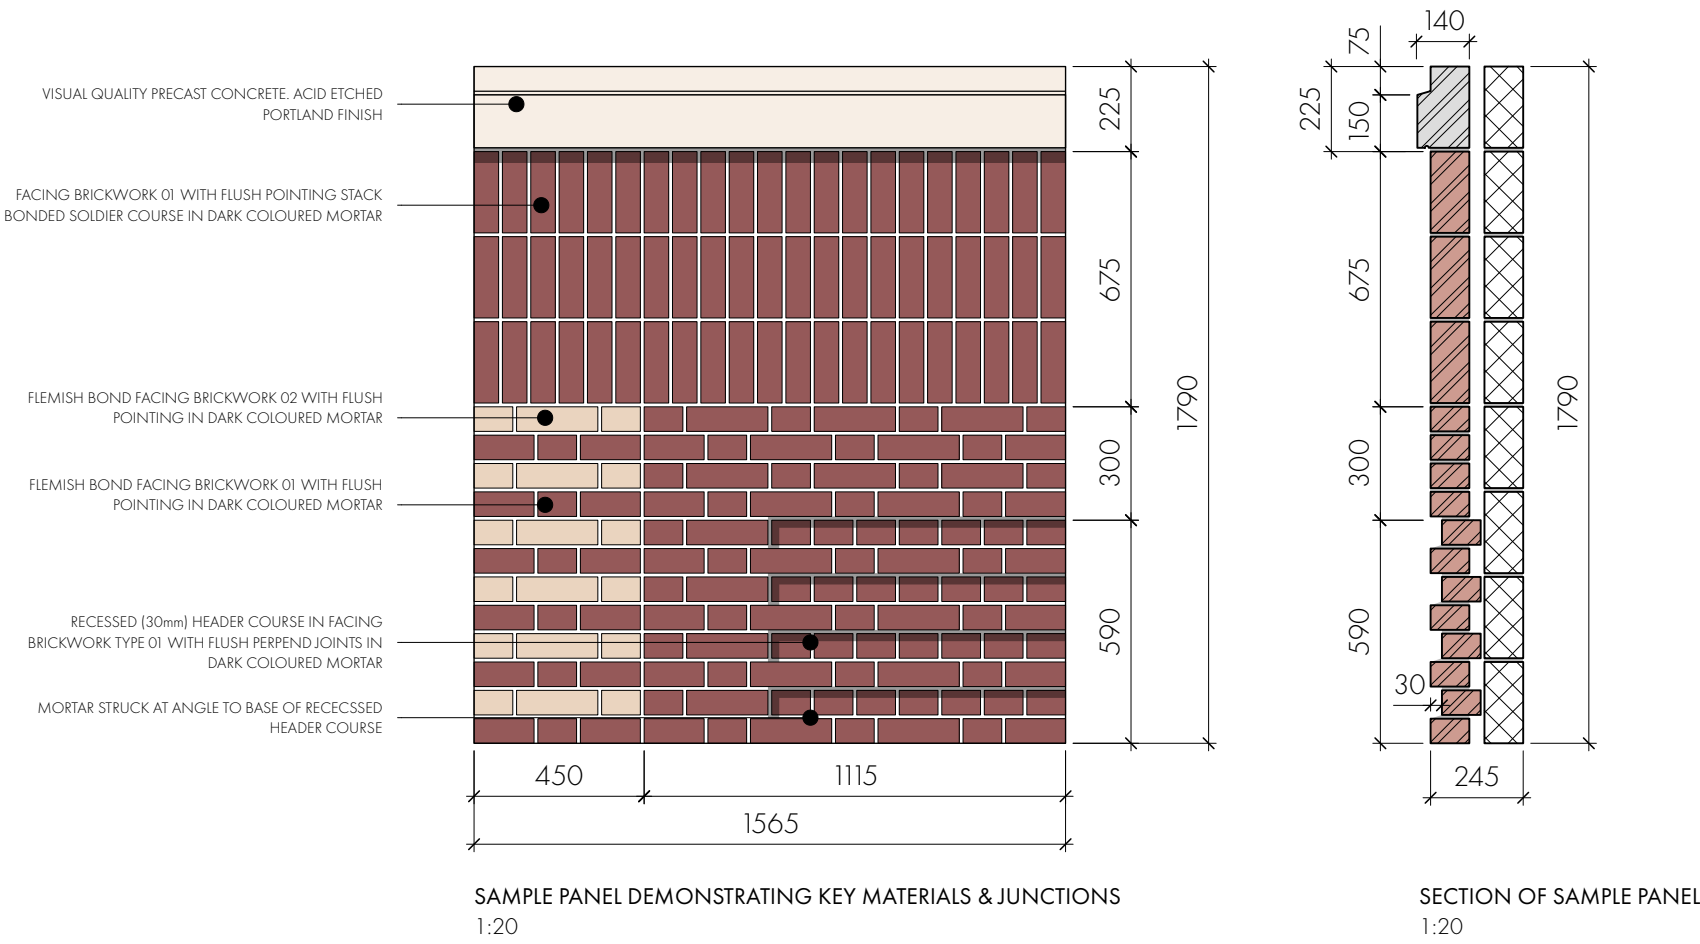

REVISION	DATE	DESCRIPTION



EXTRACT OF VISUAL TO INDICATE AREAS REPRESENTED IN SAMPLE PANEL



PHOTOGRAPH OF PROPOSED BRICKWORK TYPE 01
AGAINST EXISTING LISTED BUILDING

MANUFACTURER: IBSTOCK
REFERENCE: BIRTLEY COMMERCIAL RED



PHOTOGRAPH OF PROPOSED BRICKWORK TYPE 02
AGAINST EXISTING LISTED BUILDING

MANUFACTURER: IBSTOCK
REFERENCE: BIRTLEY OLDE ENGLISH BUFF

OMIArchitects

31 Blackfriars Road, Salford, Manchester, M3 7AQ +44(0)161 832 3242 / info@omiarchitects.com / www.omiarchitects.com						
PROJECT	LAYSTAL STREET – LISTED BUILDING					
DRAWING	NEW BUILD EXTENSION – SAMPLE PANEL					
DATE	JUN 22	DRAWN BY	LG	SCALE	1:20	@A3
JOB NO.	1383	DWG.NO.	A2190			