
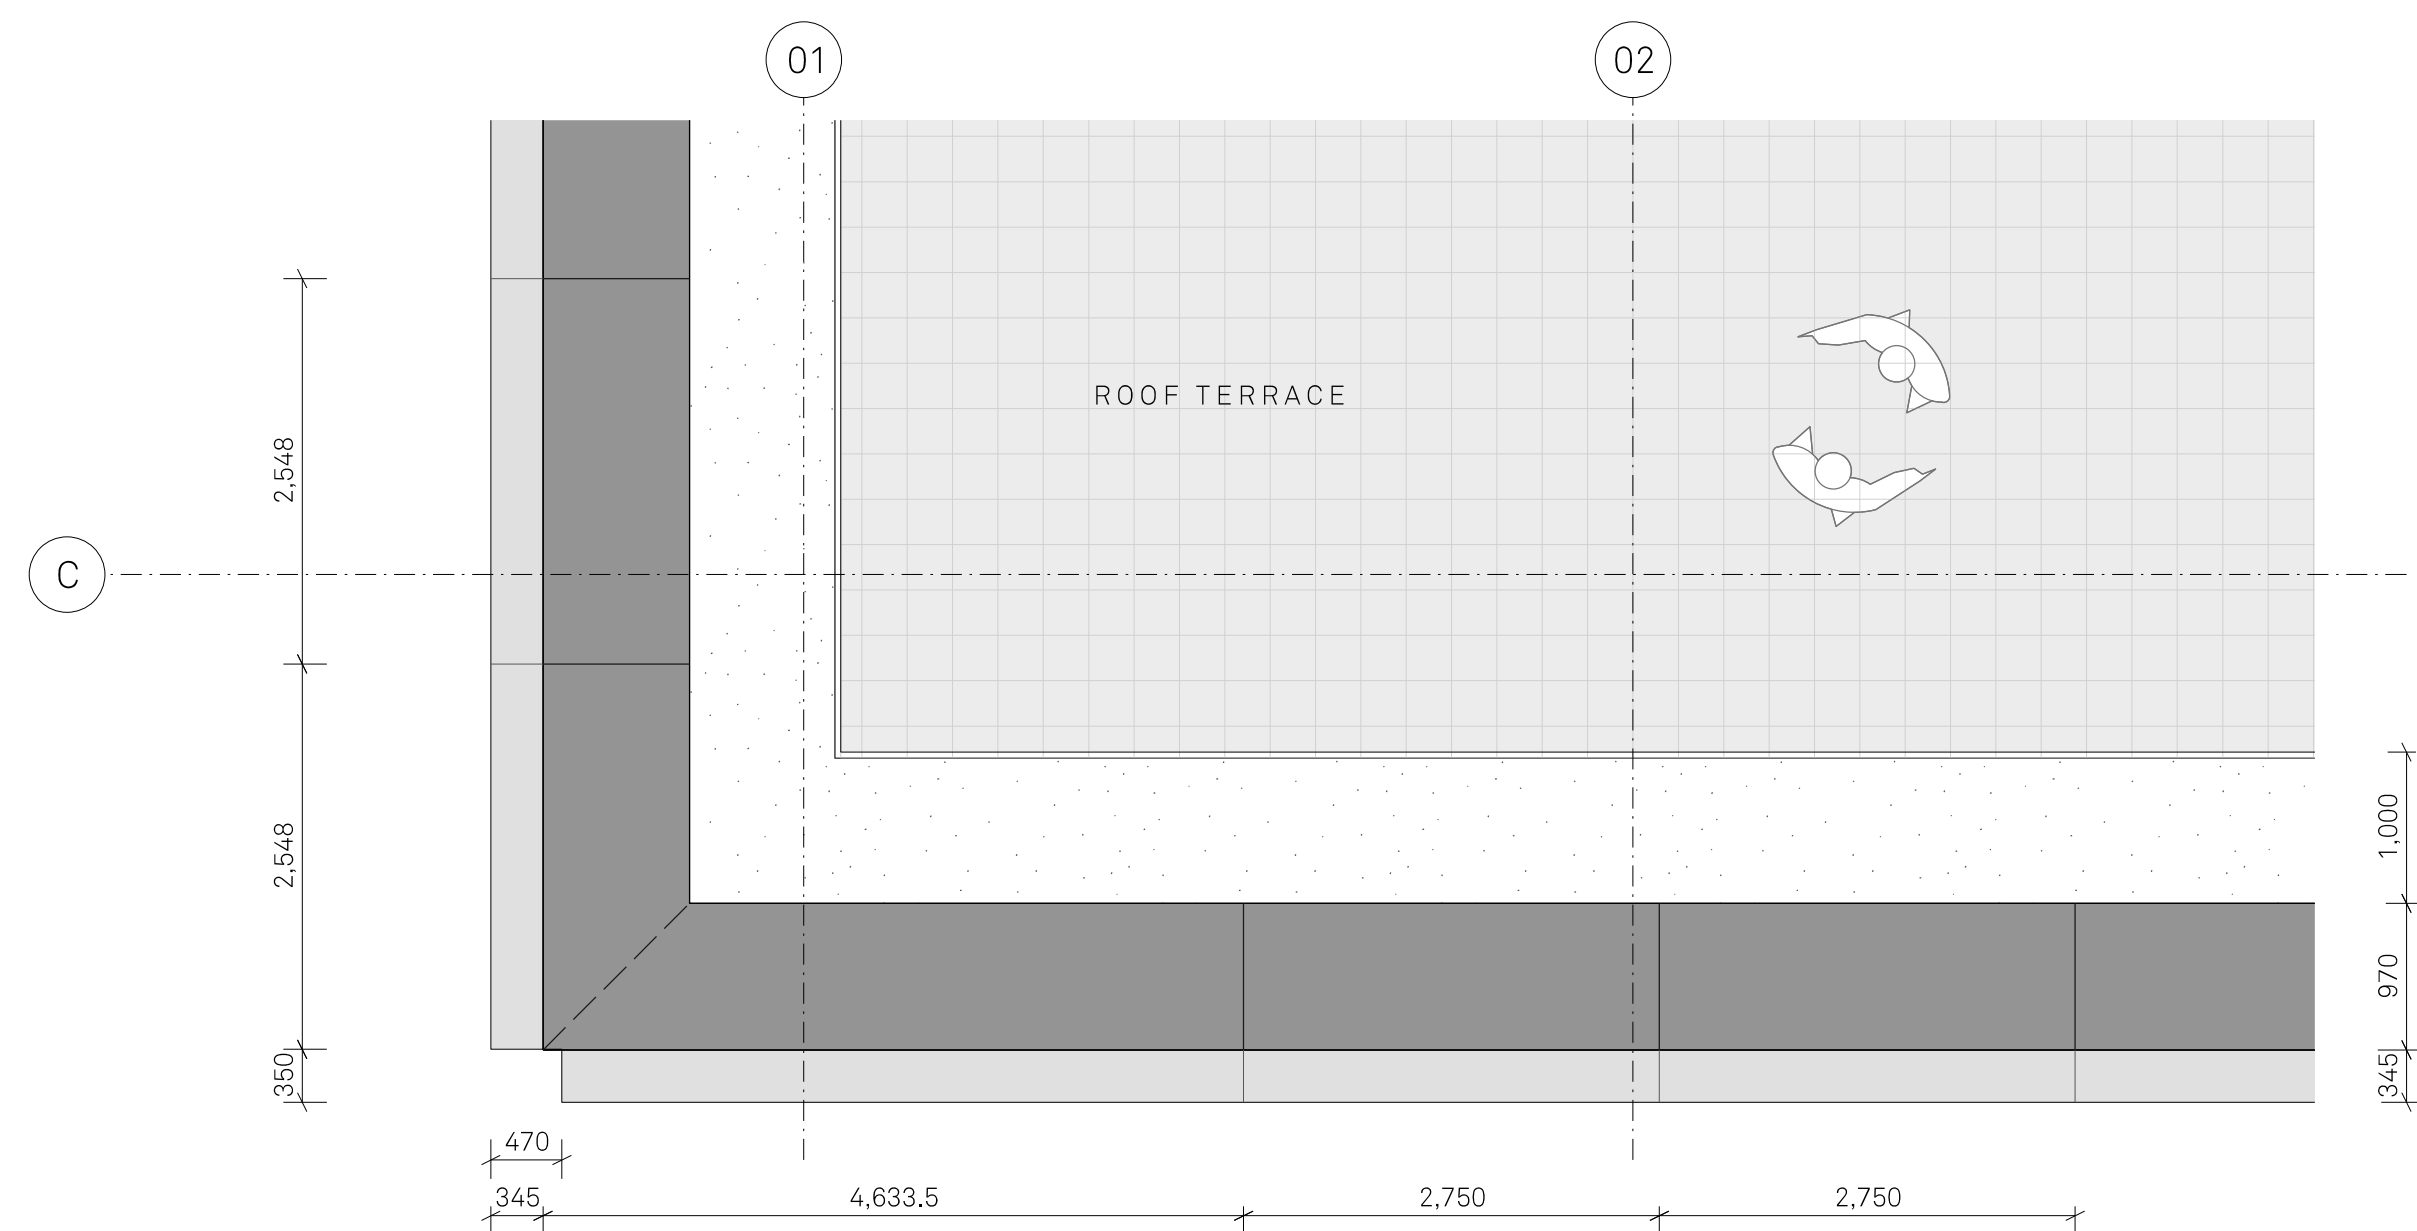


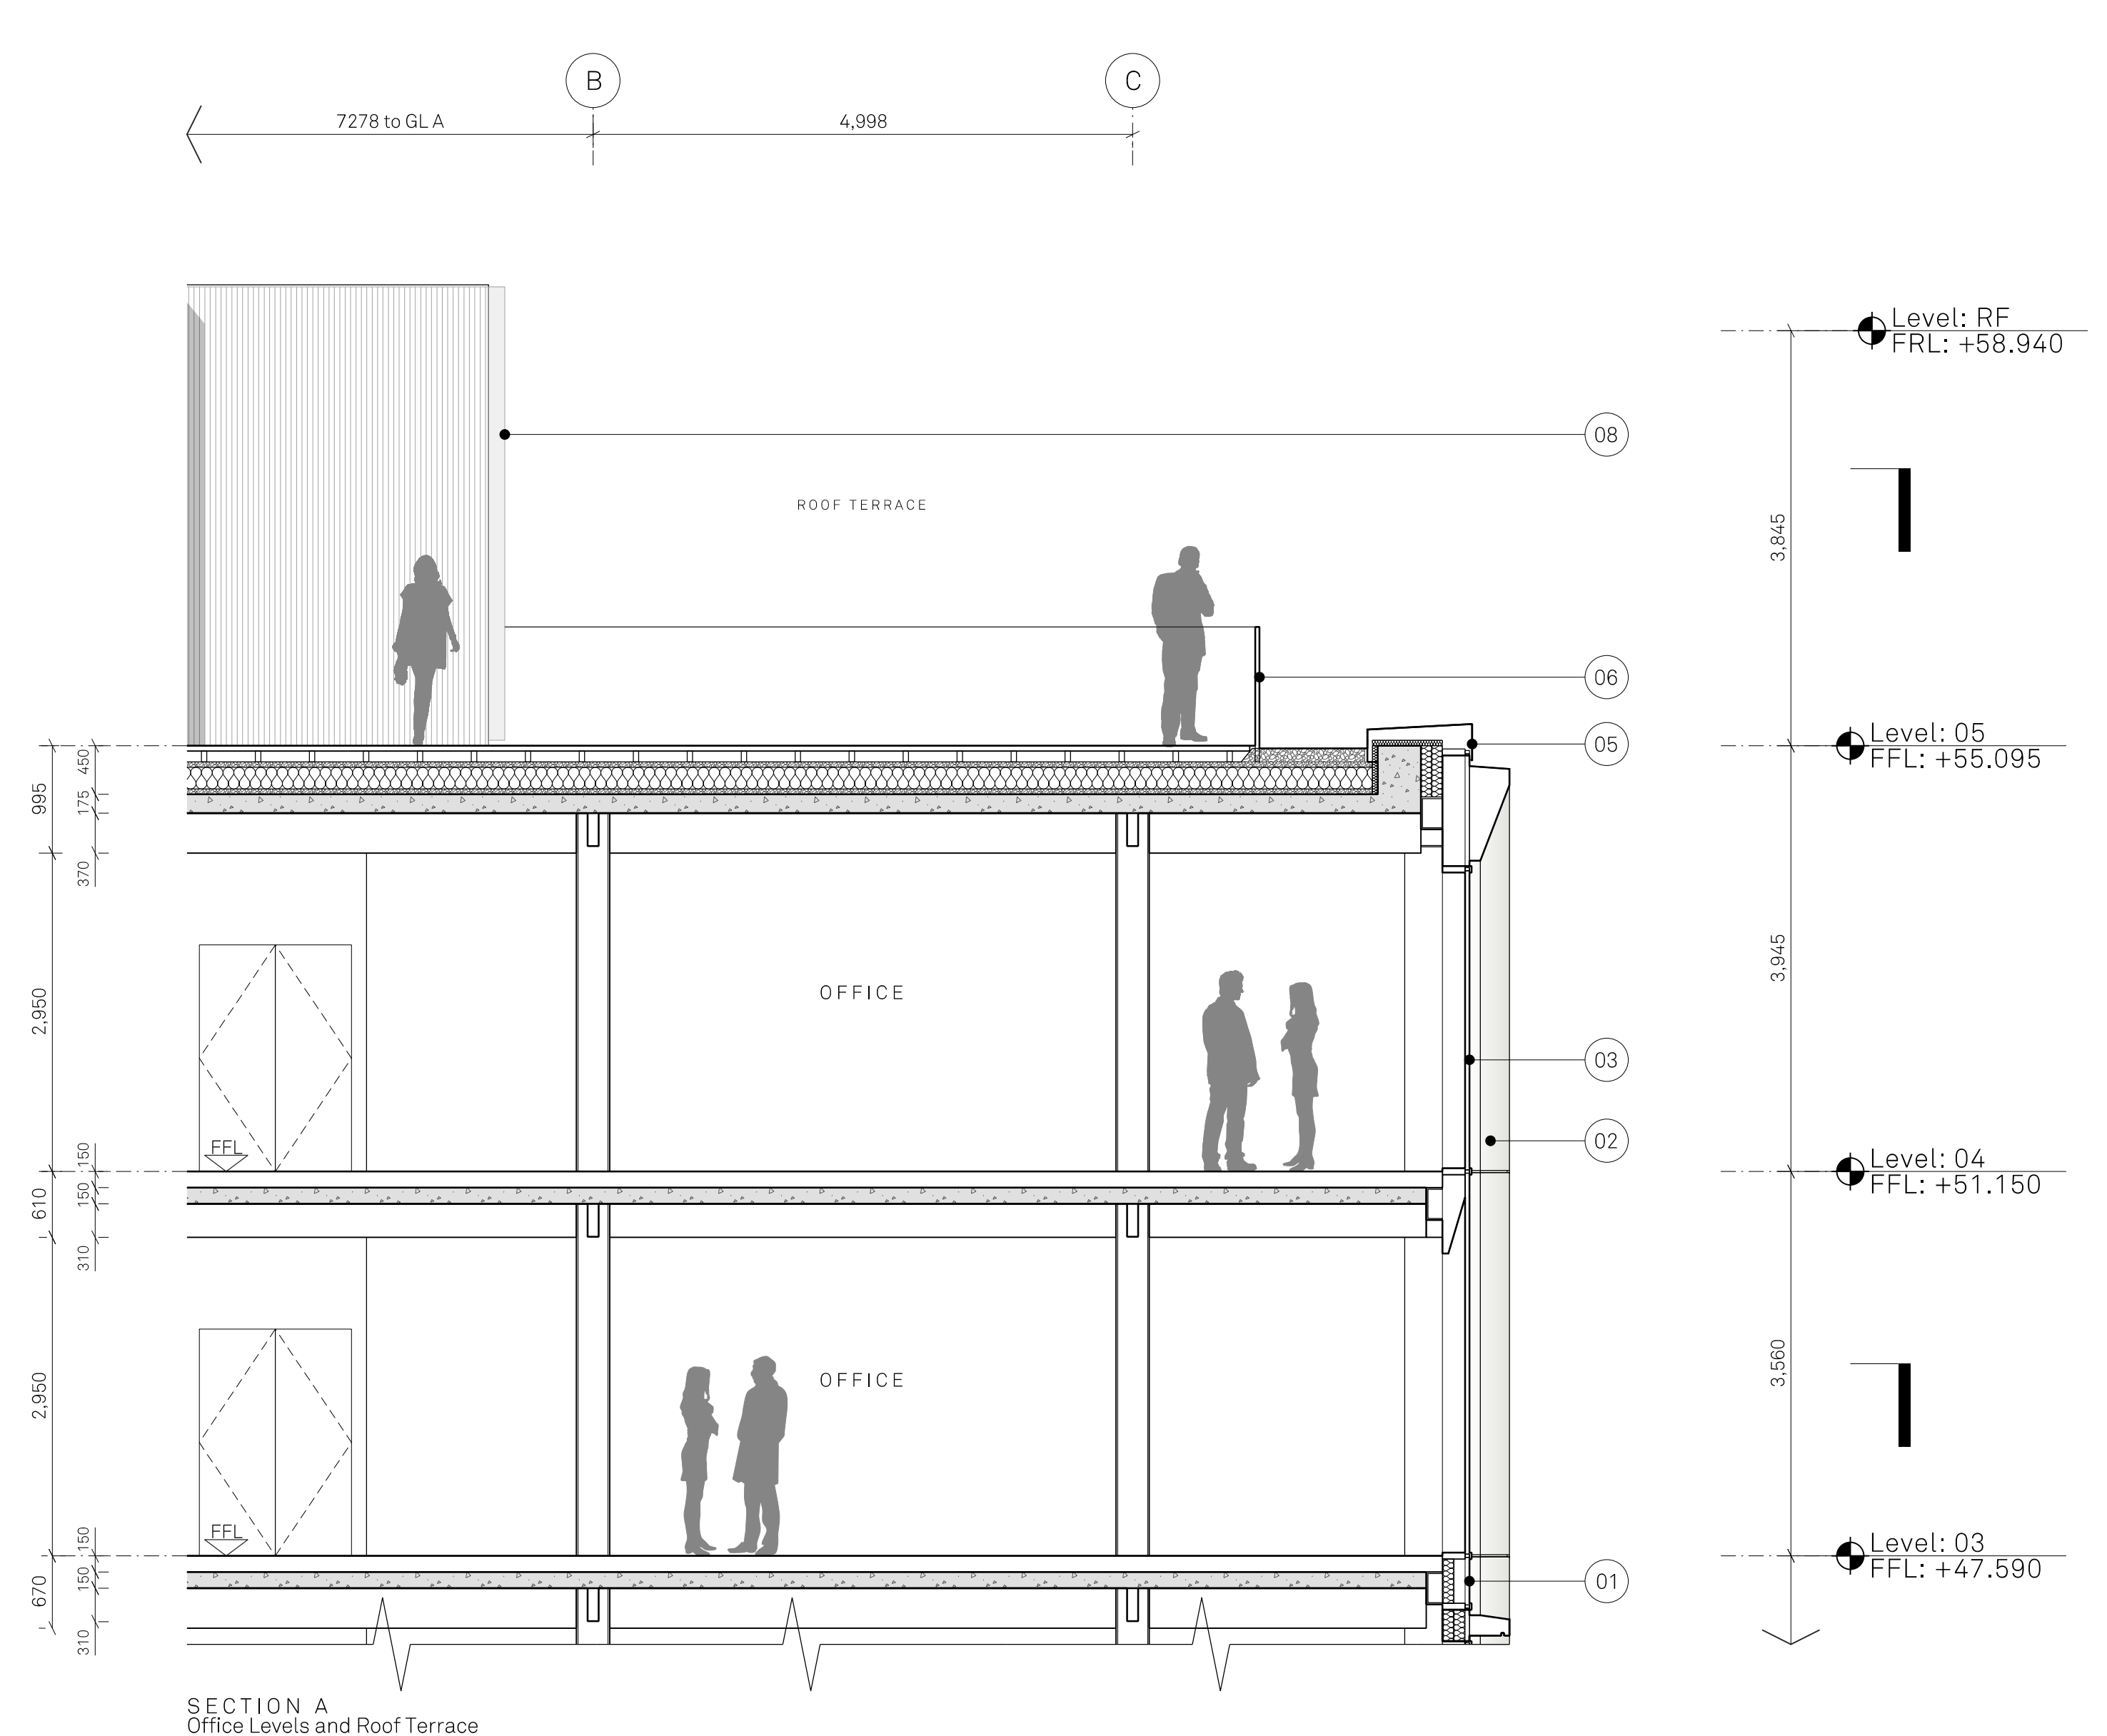

PLAN B
Roof Level

01 Shadow box within metallic silver capped curtain walling system	03 SG Curtain wall system	05 Metallic champagne PPC metal upstand flashing	07 Anodised silver metal rainscreen cladding
02 Anodised tapered metal rainscreen cladding - champagne colour	04 Anodised silver micro louvers	06 Metallic silver PPC Metal Balustrade	08 Metallic silver PPC metal fins to plant enclosure

Jon Matthews Architects

Union, 2-10 Albert Square, Manchester, M2 6LW 0161 974 3690

Copyright of this drawing is vested in Jon Matthews Architects and must not be copied or reproduced without written consent. Figure dimensions only are to be taken from this drawing. Do not scale from this drawing. For full company disclosure please visit www.jonmatthewsarchitects.com