



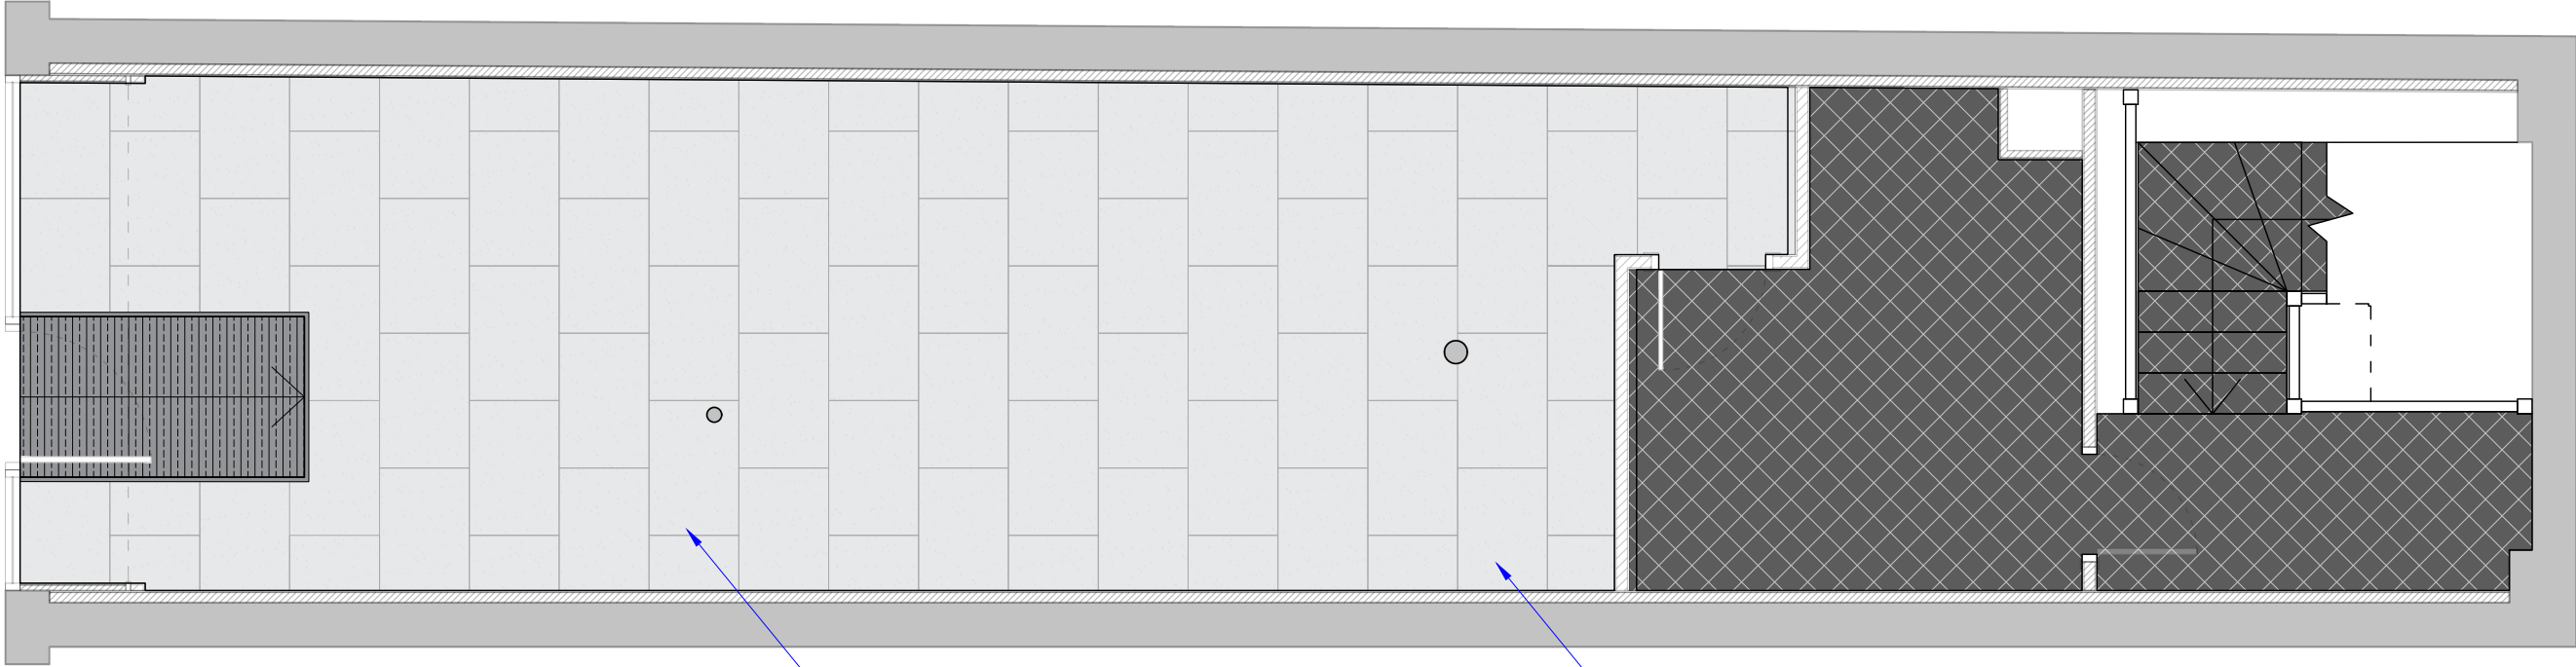

GROUND FLOOR FLOORING PLAN
(1:50 @ A3)

Existing plywood sub-floor to be retained.
Leveling compound to be applied to ensure floor
is flat and level. Adhesive to be applied to stick
vinyl tiling down. No adhesive to be used on any
underlying fabric.

Amtico laid tile effect.
Centered to entrance.

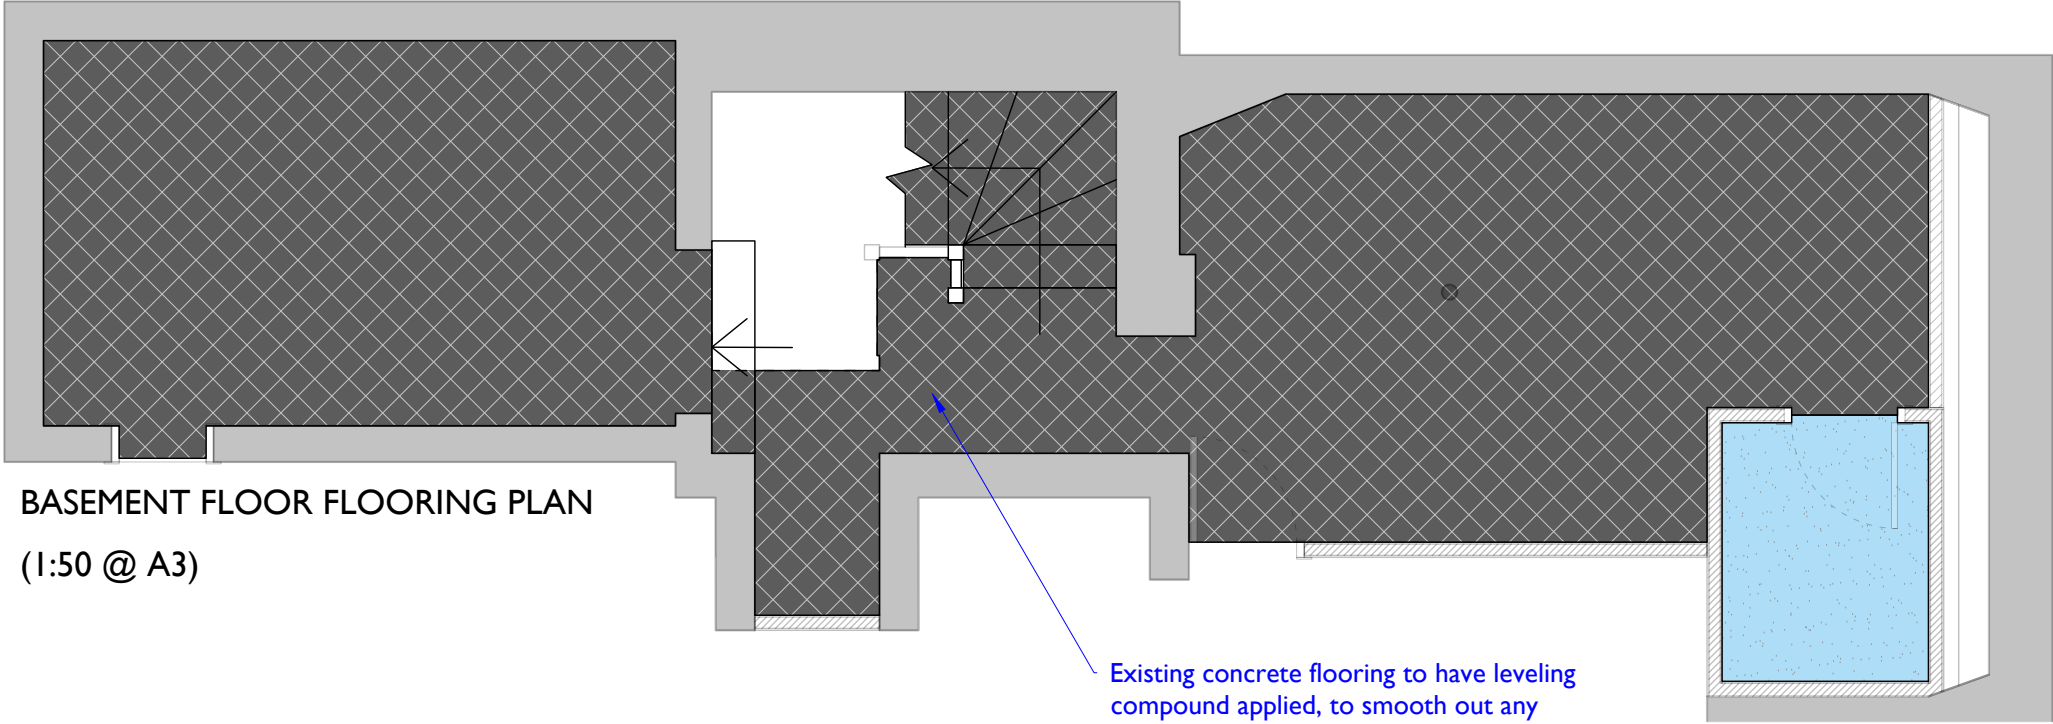

BASEMENT FLOOR FLOORING PLAN
(1:50 @ A3)

Existing concrete flooring to have leveling
compound applied, to smooth out any
imperfections. Our standard stockroom carpet
to then be adhered.

FINISHES KEY	
New Typhoon: Charcoal, fine rib. (4913) 2 metre sheets	
"PLAZA CONCRETE" code - SS553070 610mm x 915mm	
Jaymart: Polyrib Anthracite Magnum	
Gerflor: Architecton, storm vinyl tiles. (0098) 300mm x 300mm	
Polyflor: Nordic white oak plank. (4436) 184mm x 1219mm	

REVISIONS		
Revision	Date	Initials
Rev A	07.07.22	GB
Revised floor finish.		
Rev B	24.08.22	GB
Added annotation.		

SCALE	
0	1:50 2000

 FLOORING PLANS CONSTRUCTION ISSUE	
56 King Street Manchester M2 4LY	
Designer:	GB
Date:	15.06.22
Scale:	1:50 at A3
Drawing Number:	ORIG/22/06
Revision:	B