
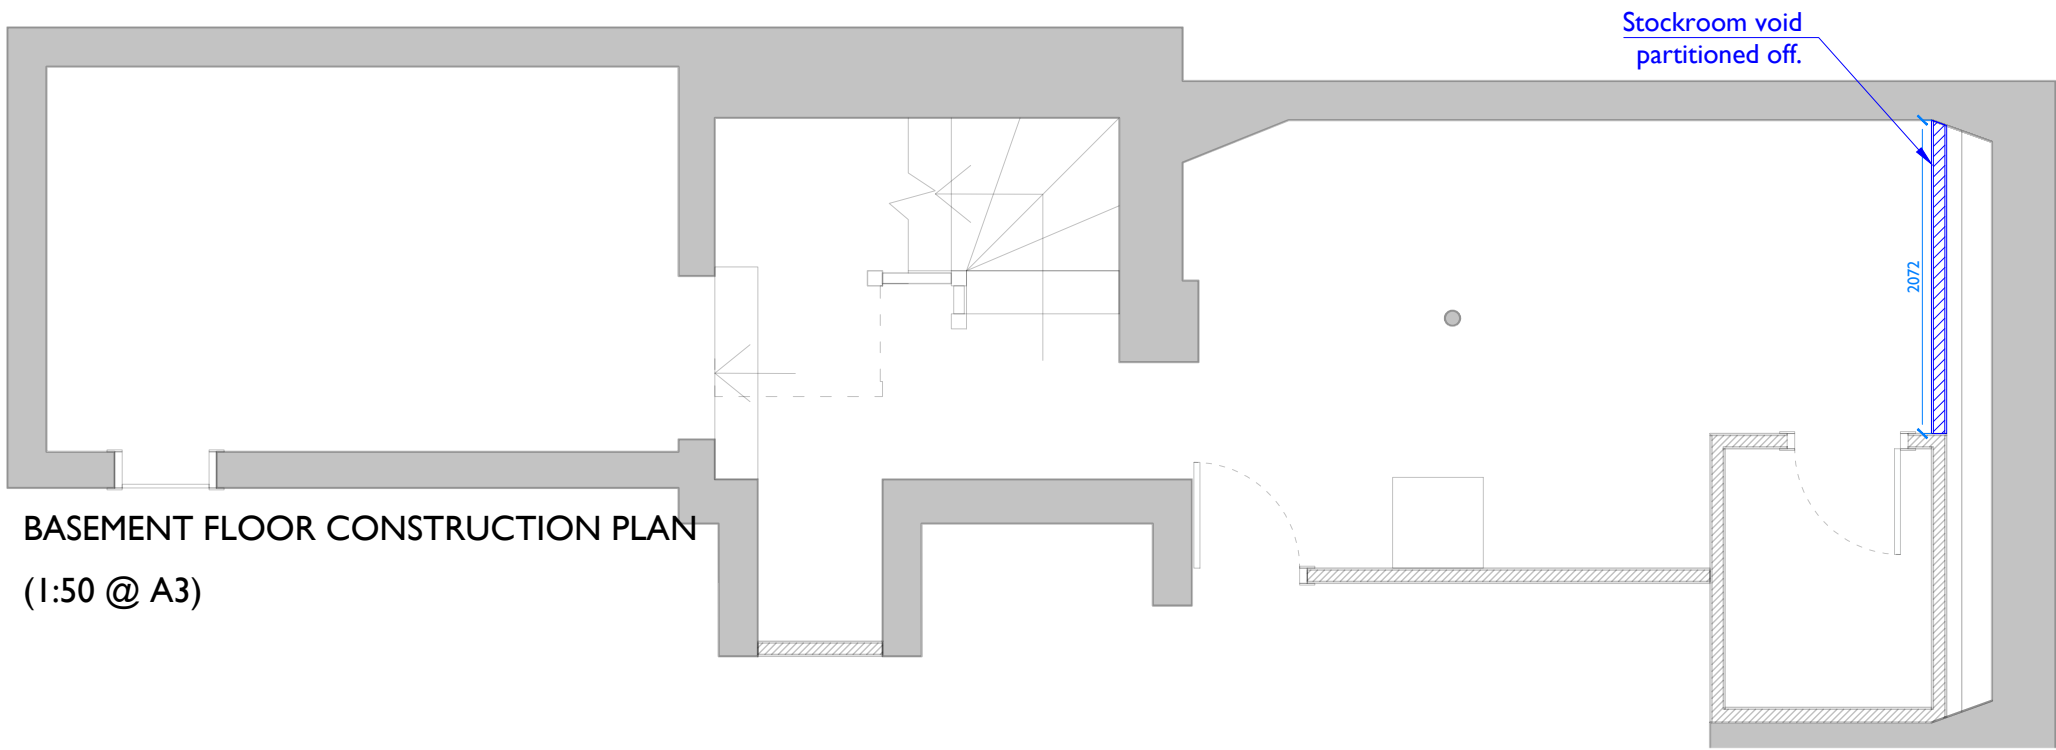


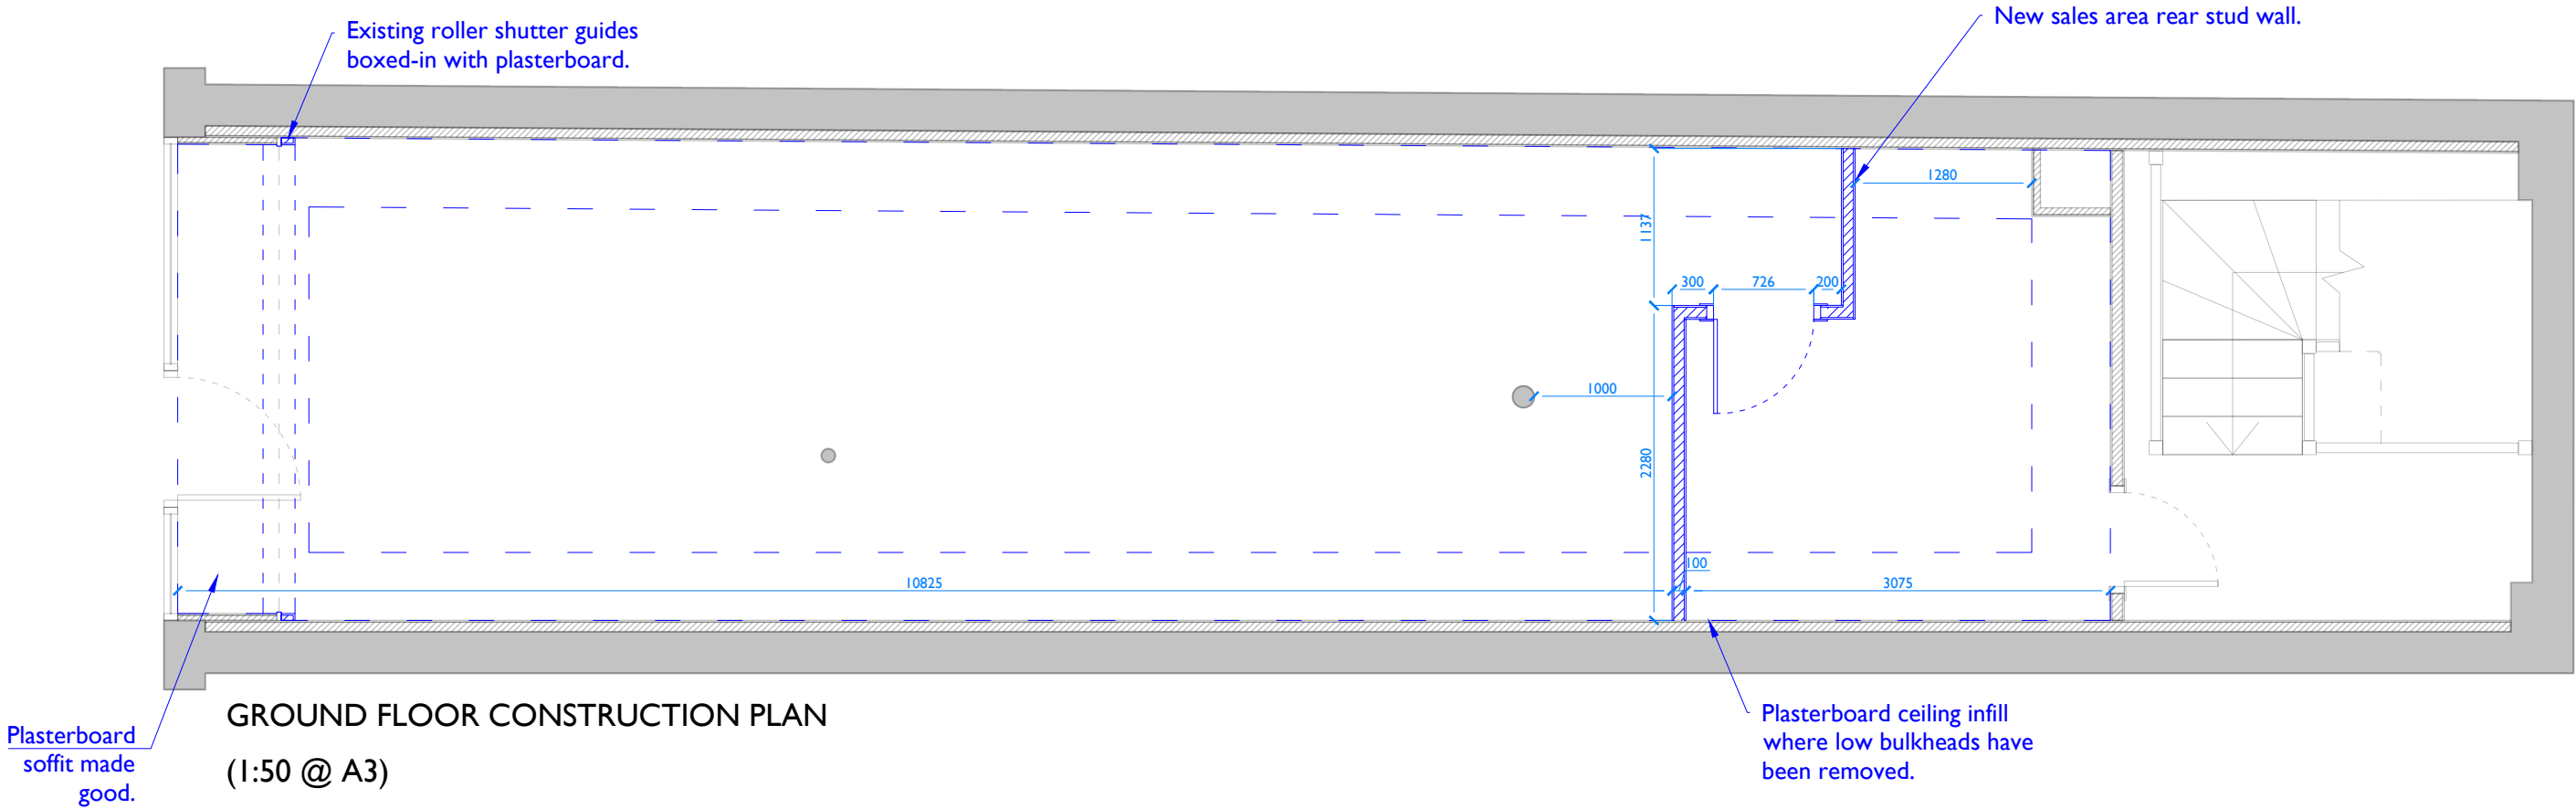

REVISIONS		
Revision	Date	Initials
Rev A	07.07.22	GB
Updated following marketing feedback.		
Rev B	18.08.22	GB
Added annotation.		

SCALE		
0	1:50	2000

Clarks
SHOEMAKERS SINCE 1825

CONSTRUCTION PLANS
CONSTRUCTION ISSUE

56 King Street
Manchester
M2 4LY

Designer:	GB
Date:	15.06.22
Scale:	1:50 at A3
Drawing Number:	ORIG/22/04
Revision:	B