



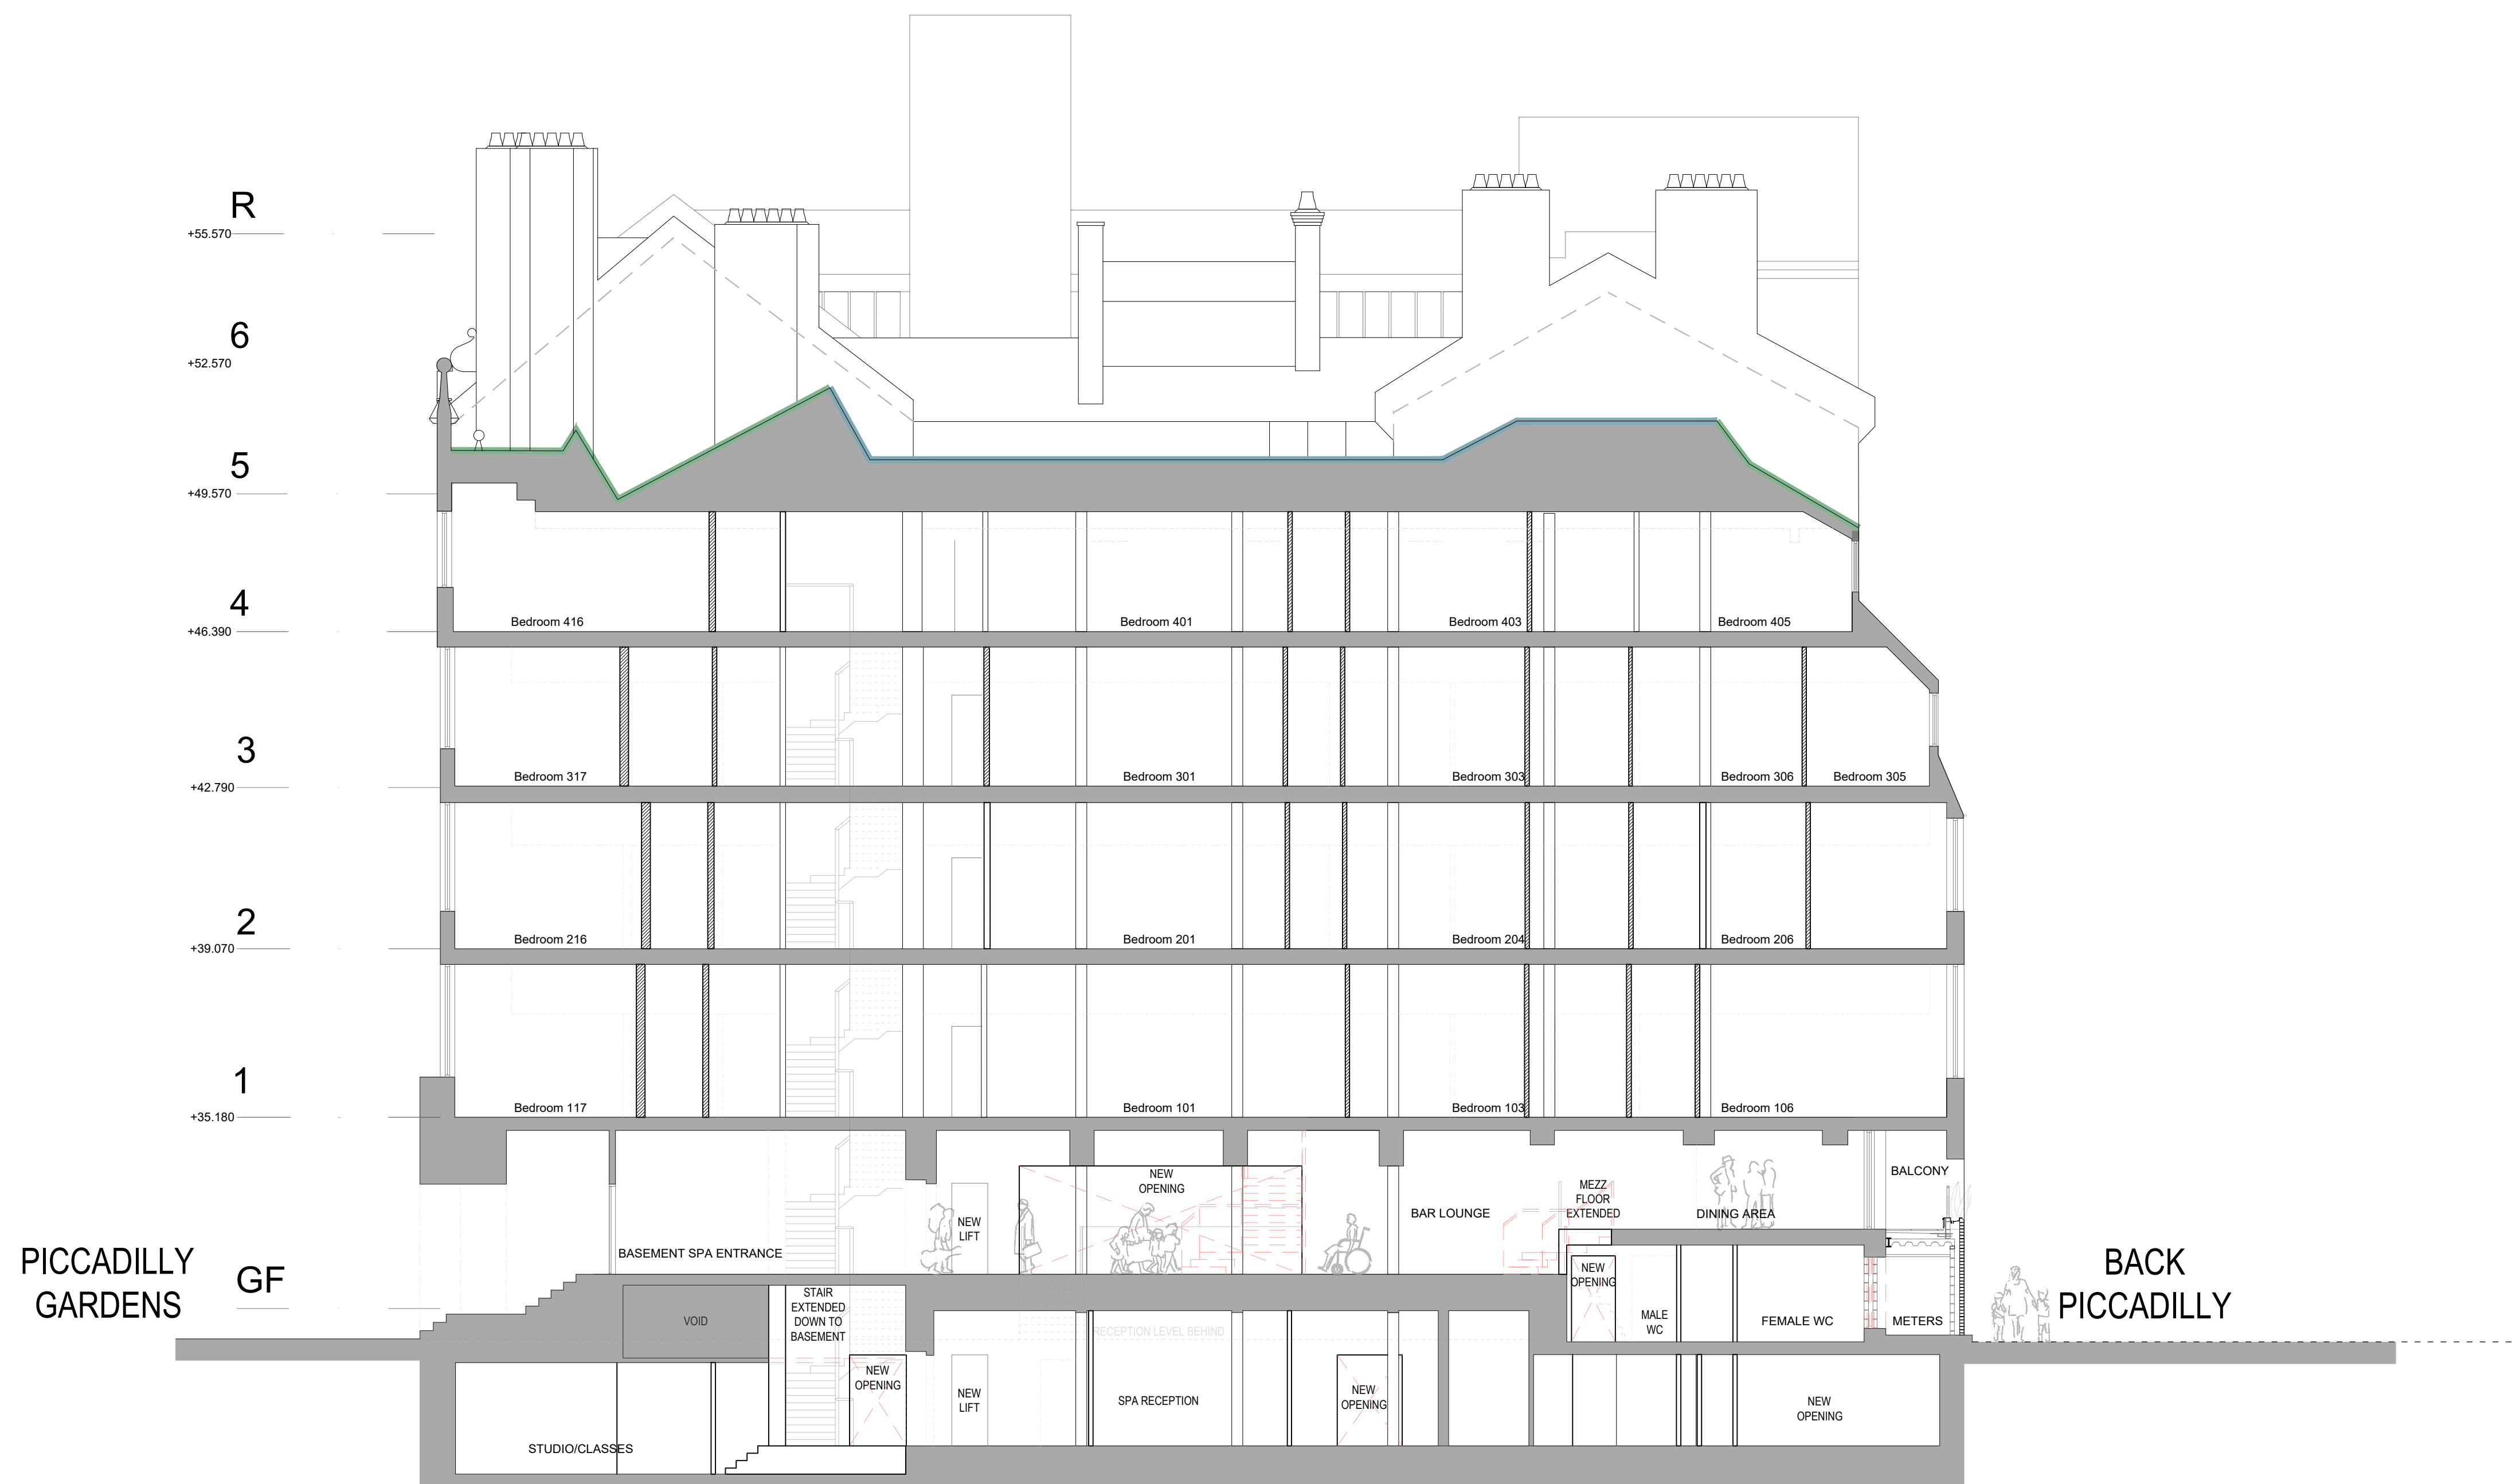

SECTION A:A  
AS PROPOSED

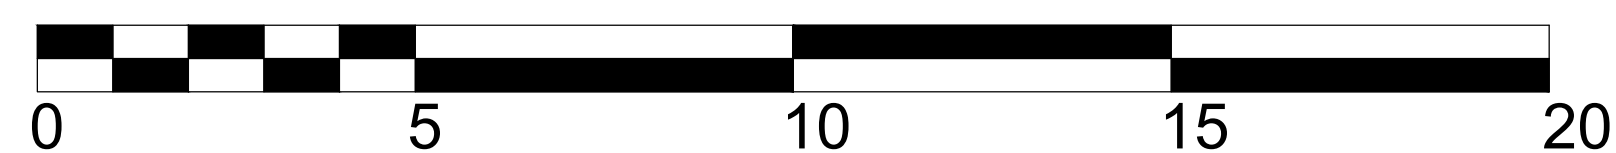

SCALE 1:100

|                                      |                                                                     |                                  |
|--------------------------------------|---------------------------------------------------------------------|----------------------------------|
| revision: 2 Storey extension removed |                                                                     | date: 02/08/22 SK                |
| client:<br>CAIRN HOTEL GROUP         | project:<br>THE GARDENS HOTEL<br>55 PICCADILLY MANCHESTER<br>M1 2AP | drawing:<br>PROPOSED SECTION A-A |
| project no:<br>7426                  | drawing no:<br>PS.16                                                | revision:<br>SK                  |
| drawn:<br>26.05.22                   | checked:<br>1:100                                                   | date:<br>scale @ A1              |

street design partnership  
architecture - urban design - interiors



16 Brewery Yard, Deva City Office Park, Salford, M3 7BB | 0161 834 7262 e. info@street-design.net w. www.street-design.net