
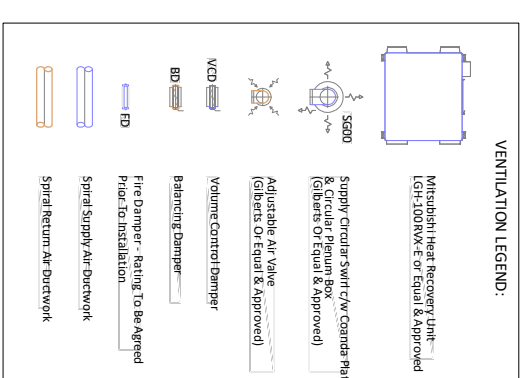


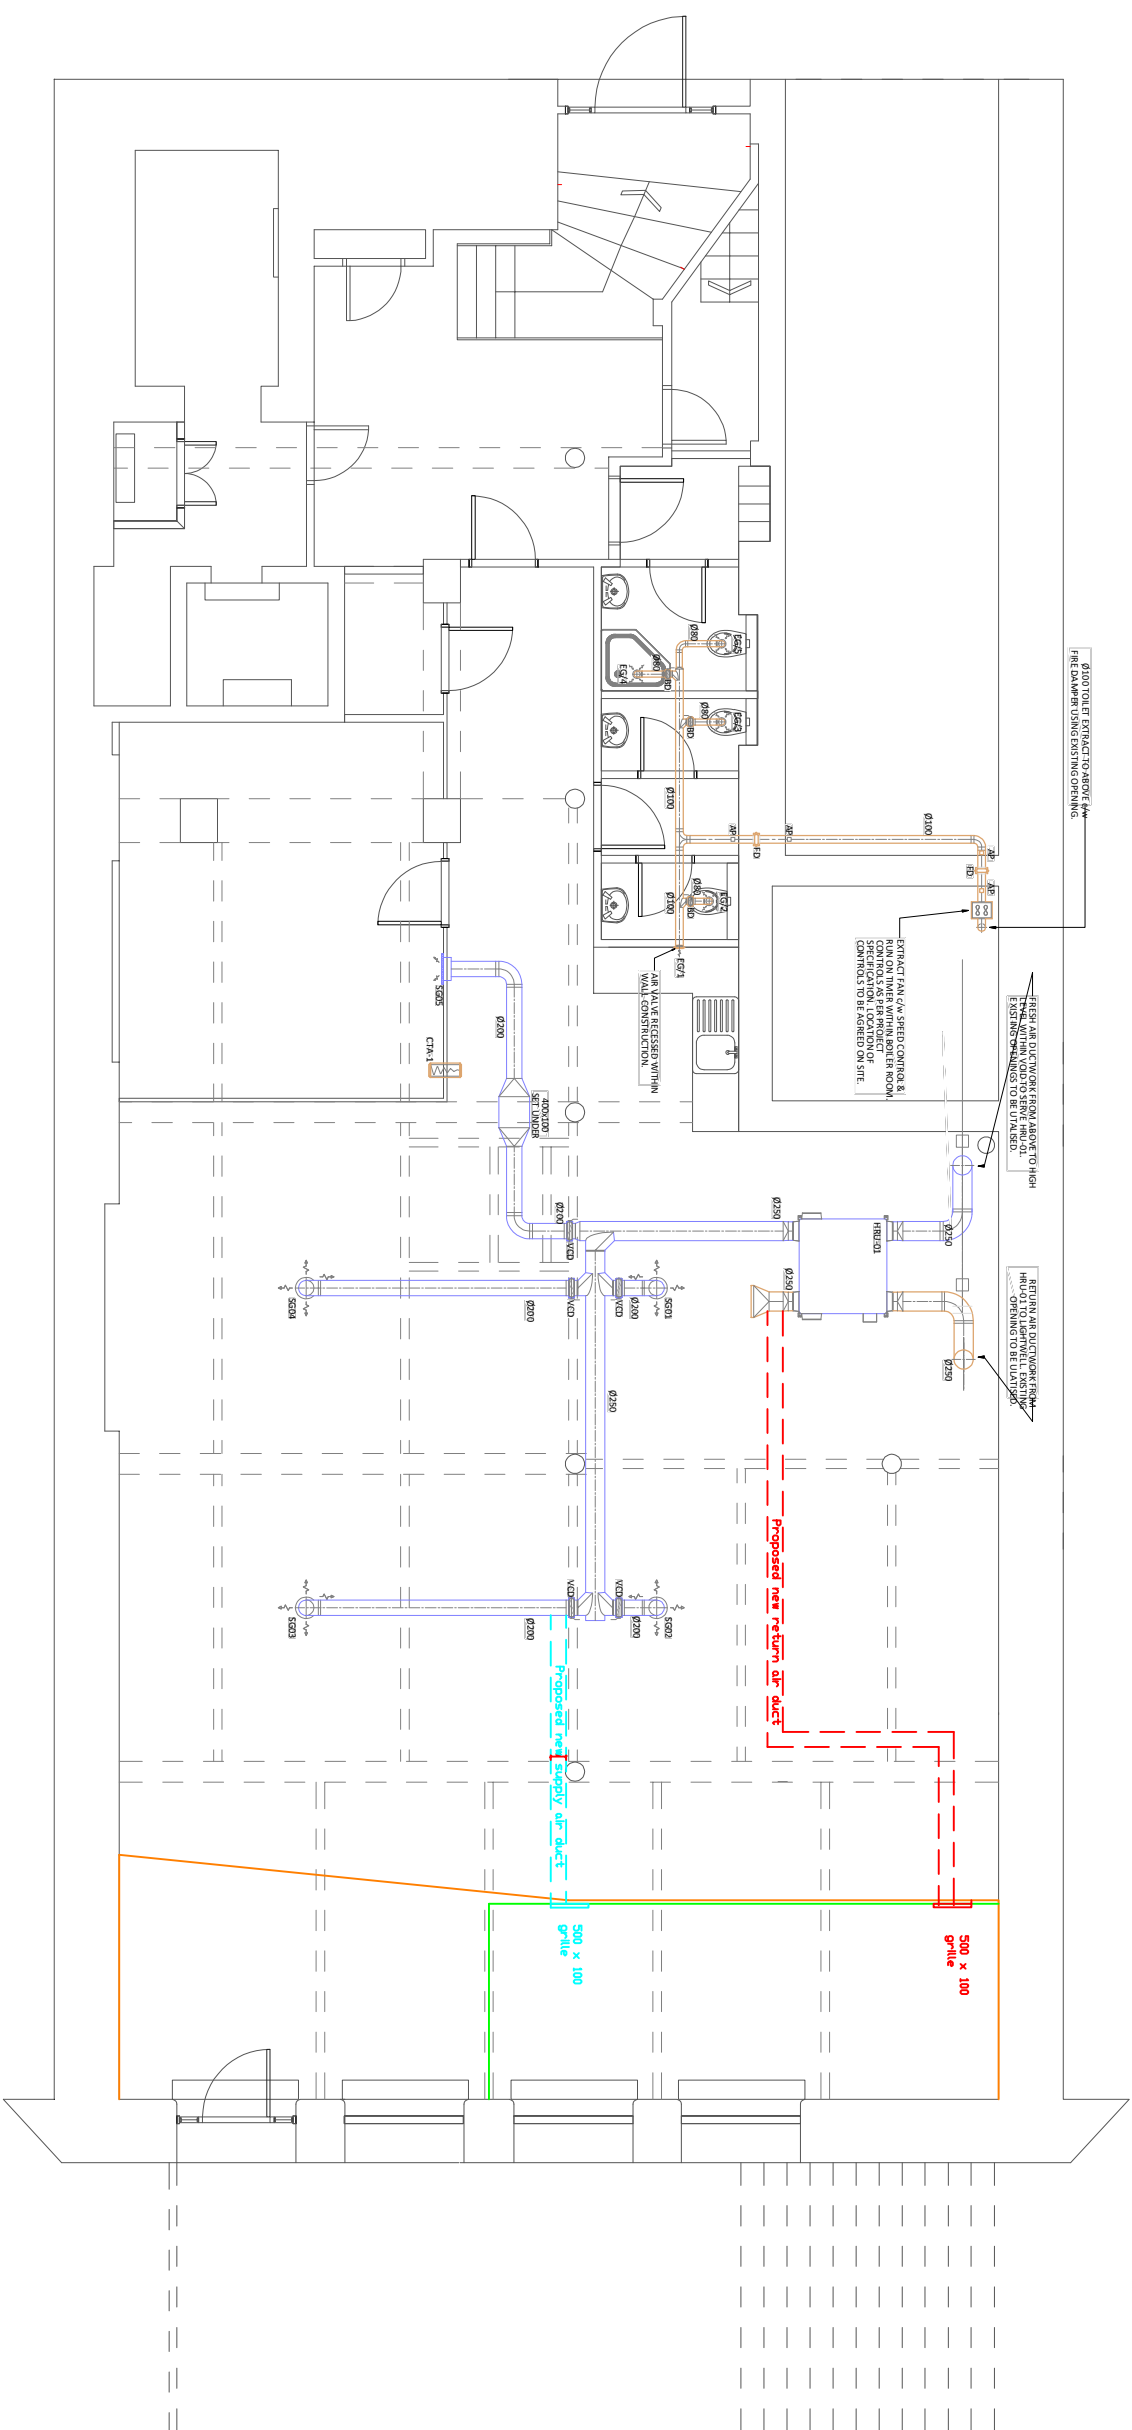

Proposed Basement Level Mechanical Ventilation

Quality shopfilters
JADEShopfilters Ltd
Unit 12, Boston Court
Kansas Avenue
Salford
M10 2GN
Tel 0845 0560170
Fax 0845 0560171
Email enquiries@jadeshopfilters.co.uk

Drawing title
Proposed mechanical to new office

Client
Amazon House properties

Project
3 Brazil st

Drawn by	Date	Scale	Rev
	18 Aug 22	N/A	A