



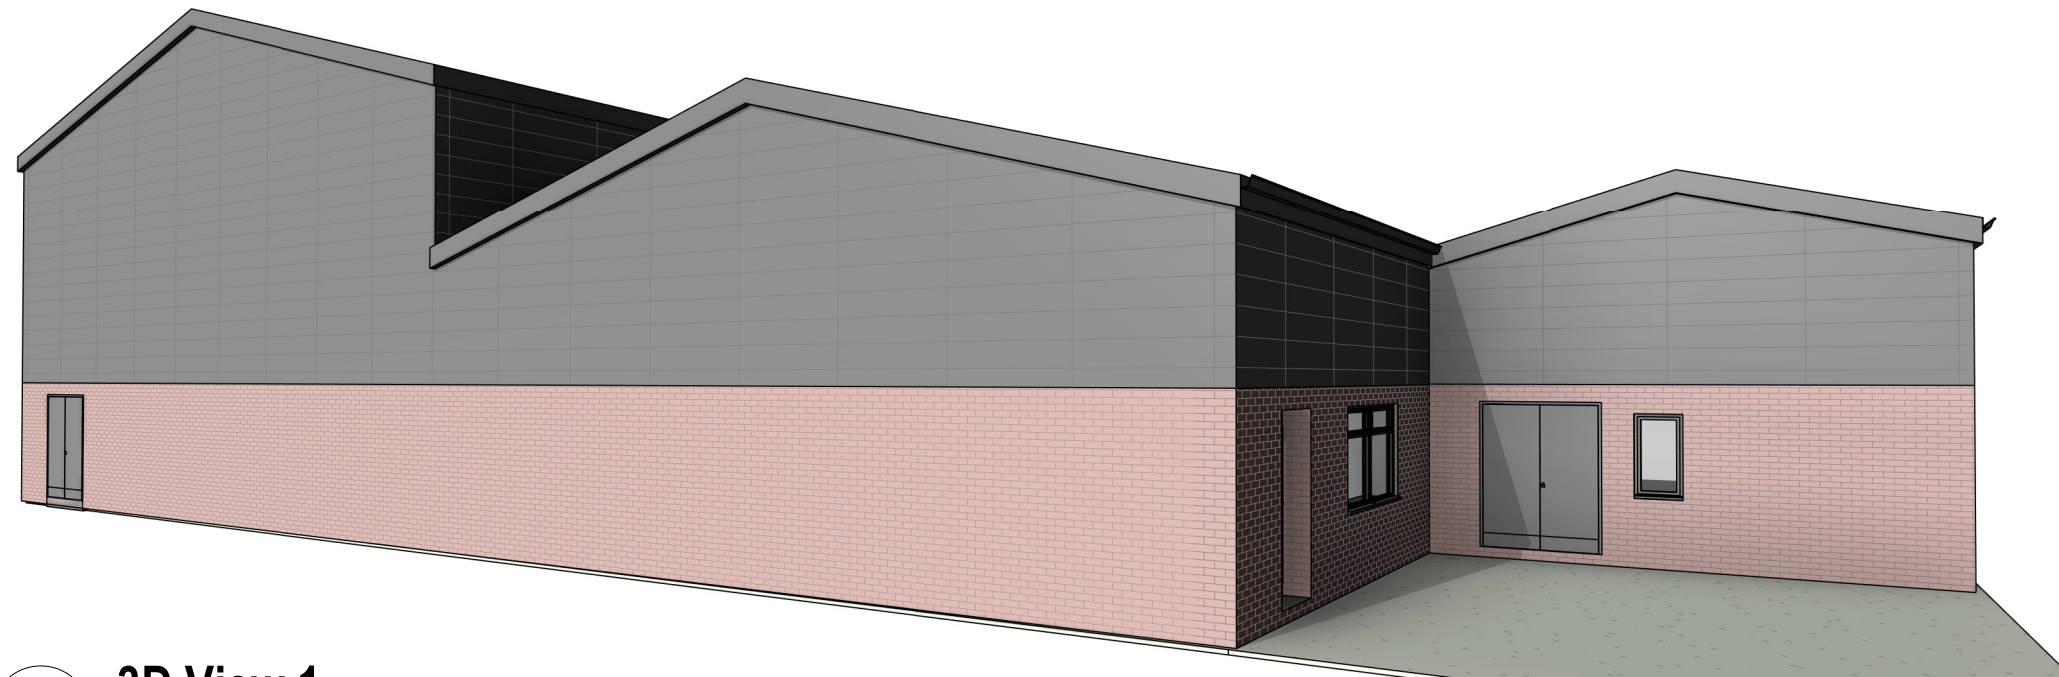

1 3D View 1



2 3D View 2

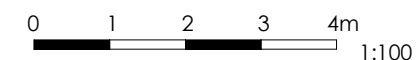

General Notes

The Architect shall have no responsibility for any use made of this document other than for that which it was prepared and issued.

All dimensions should be checked on site. Do not scale from this drawing

To be read in conjunction with all other Consultant's drawings.

The Architect to be immediately notified of any discrepancies.

Copyright on this drawing retained by the Architect.

P3	17/08/22	AK	SH	Amended Plan	
P2	15/08/22	AK	SH	Amended Plan	
P1	11/08/22	AK	SH	Initial Issue	
No.	Date	Dwn	Chk	App	Revision or reason for issue

Client

COMMUNITY ON SOLID GROUND

createitstudios
... leave an impression

Create It Studios (NW) Ltd
Universal Square
Devonshire Street North
Manchester
M12 6JH
info@createitstudios.co.uk

Project Title

Manley Park Sports & Community Centre

Scale / North Point

Drawing Title

Proposed 3D Views

Drawing Number	Revision
A1452(03)AP003	P3
Drawing Status	
Preliminary	