REVISION	DATE	DESCRIPTION

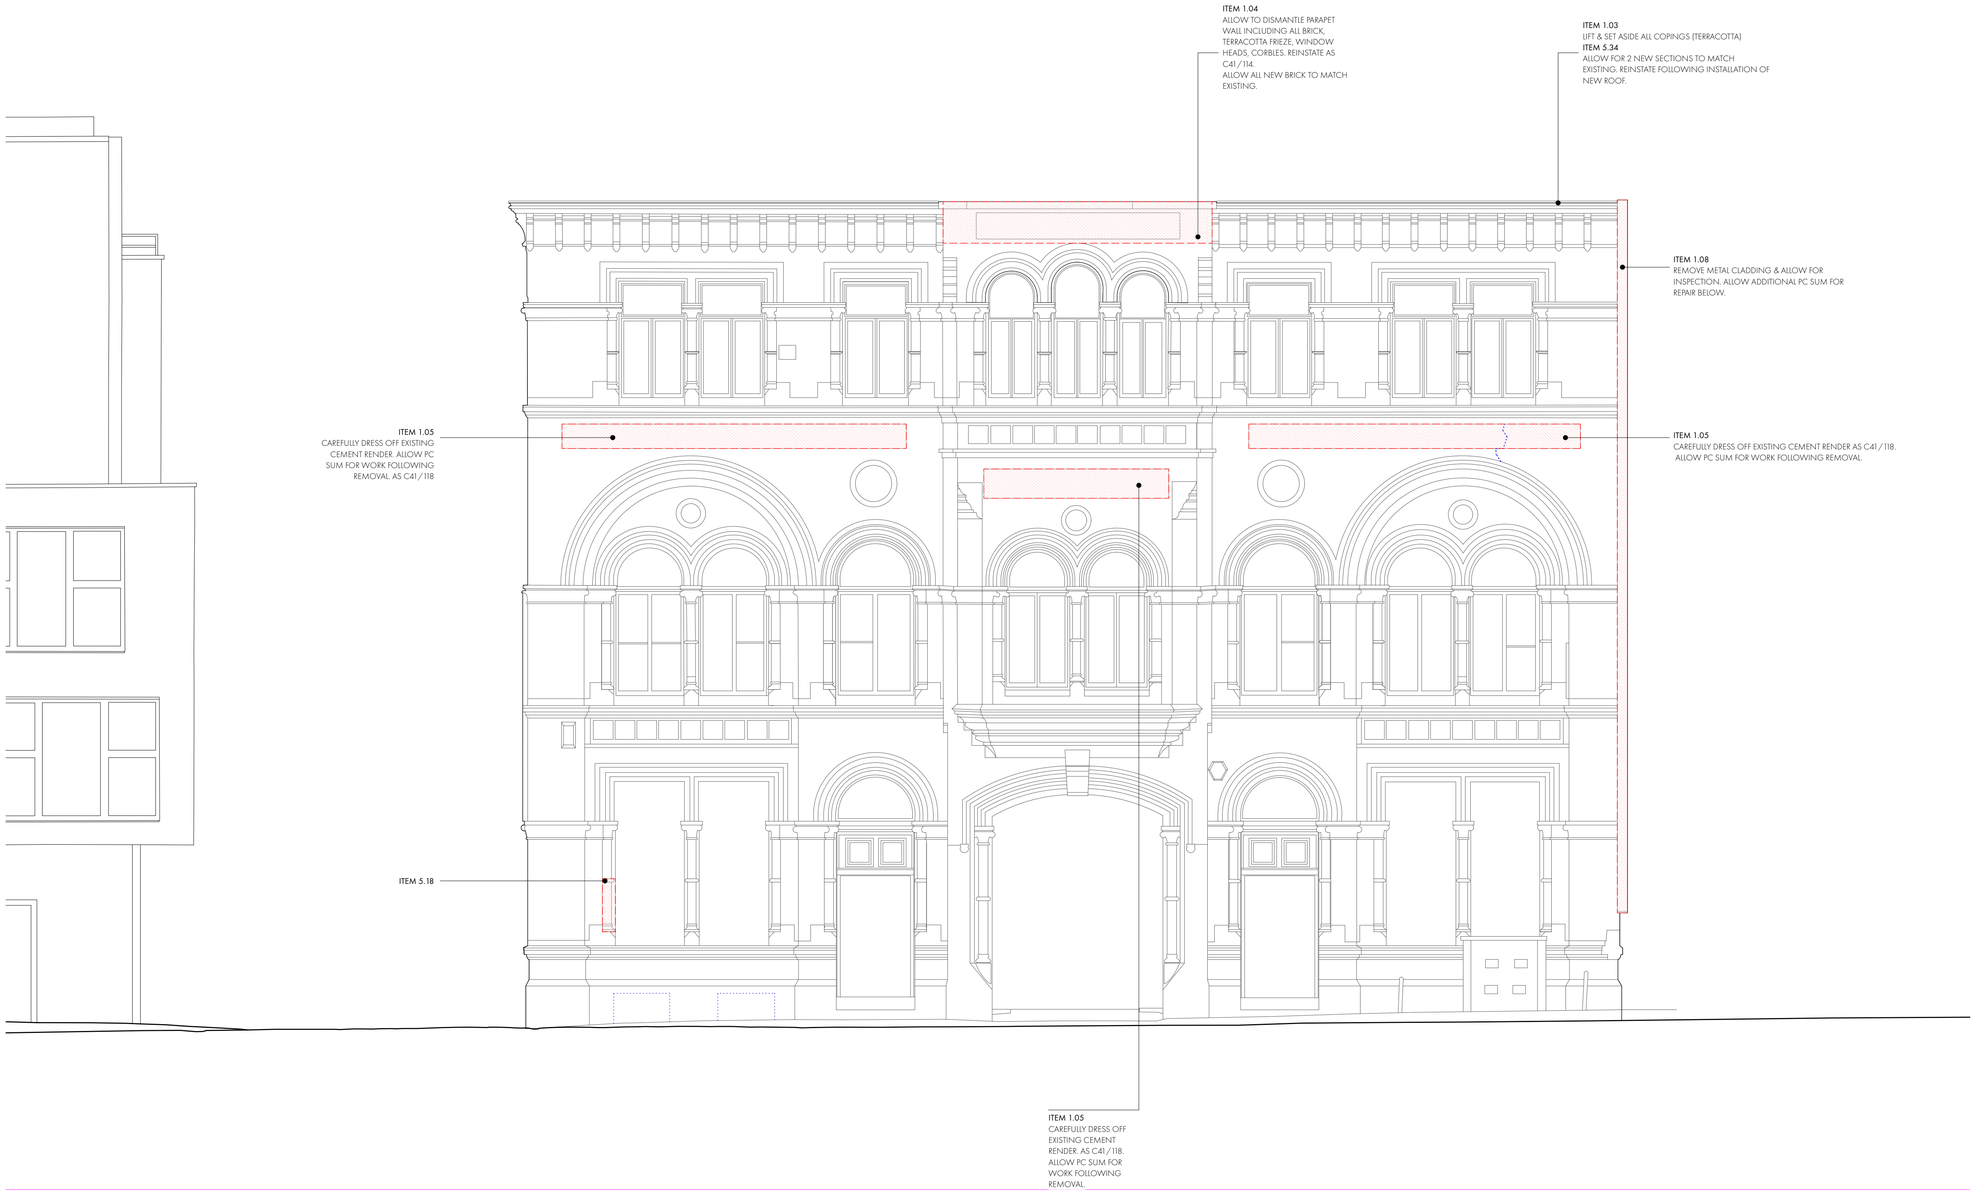

OMIArchitects

31 Blackfriars Road, Salford, Manchester, M3 7AQ
+44(0)161 832 3242 / info@omiarchitects.com / www.omiarchitects.com

PROJECT	LAYSTALL STREET				
DRAWING	OPENING UP WORKS EXTERNAL ELEVATIONS - LAYSTALL ST				
DATE	MAY 22	DRAWN BY	LG	SCALE	1:50 @A1
JOB NO.	1383	DWG.NO.	1383-OMI-00-ZZ-DR-A-L0226-		