

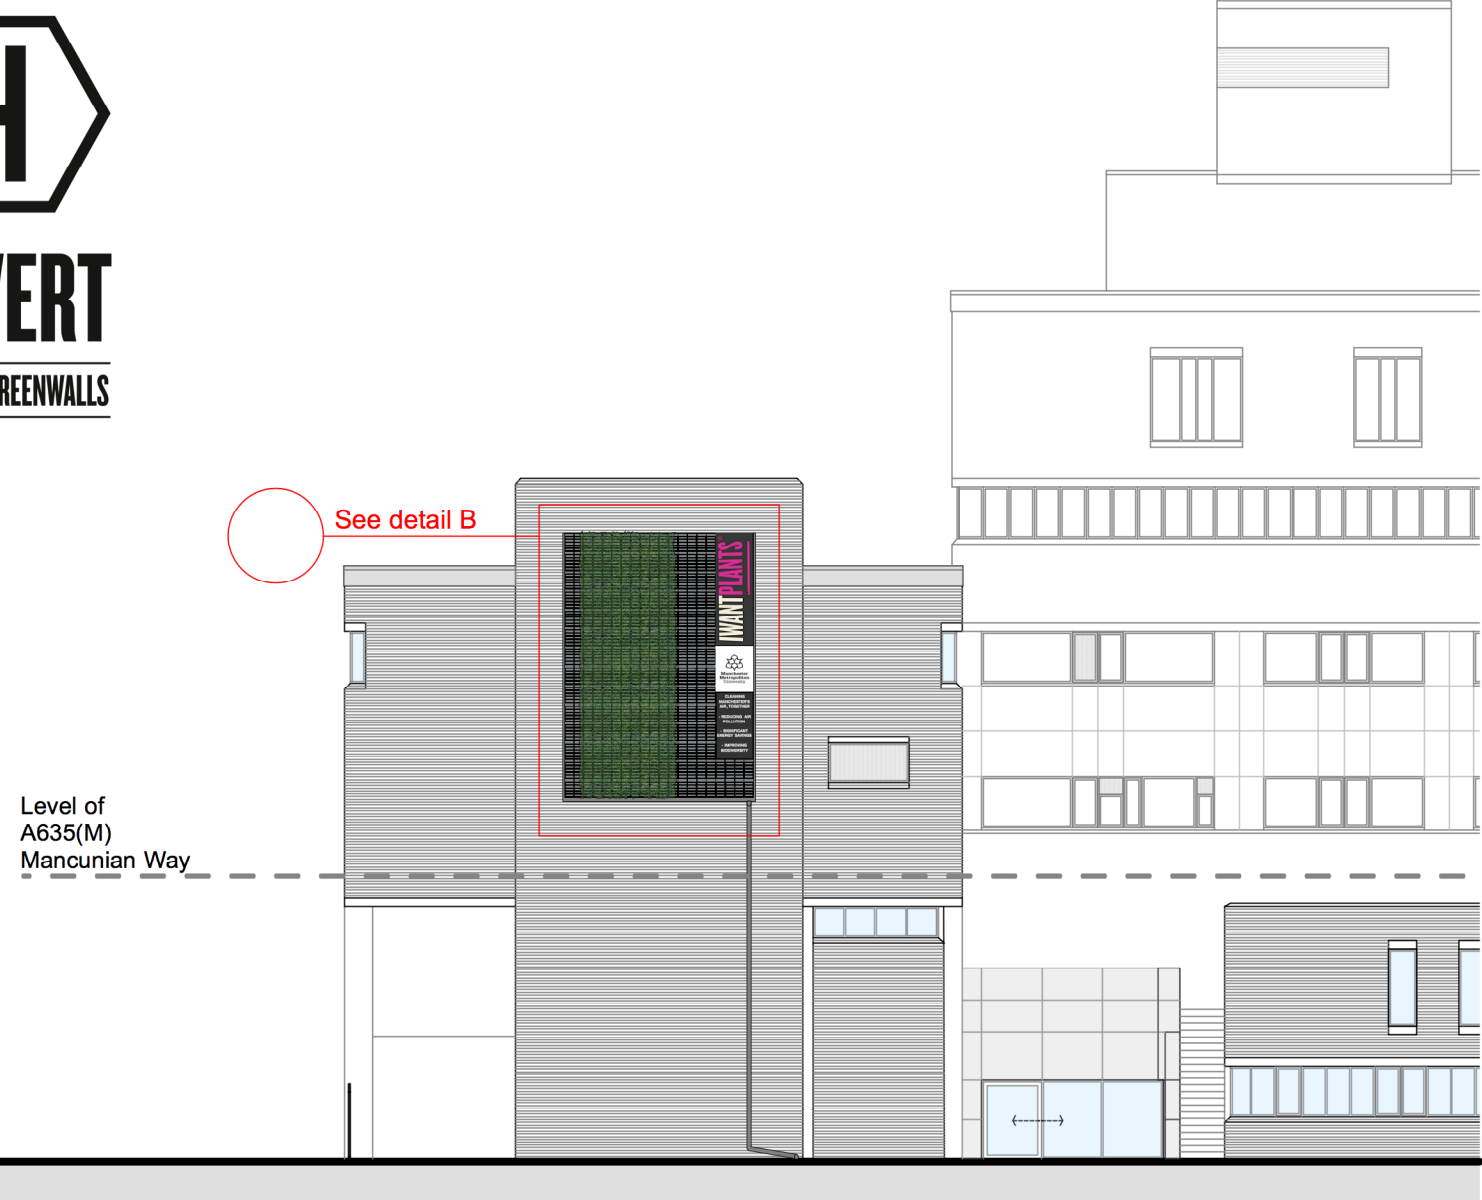


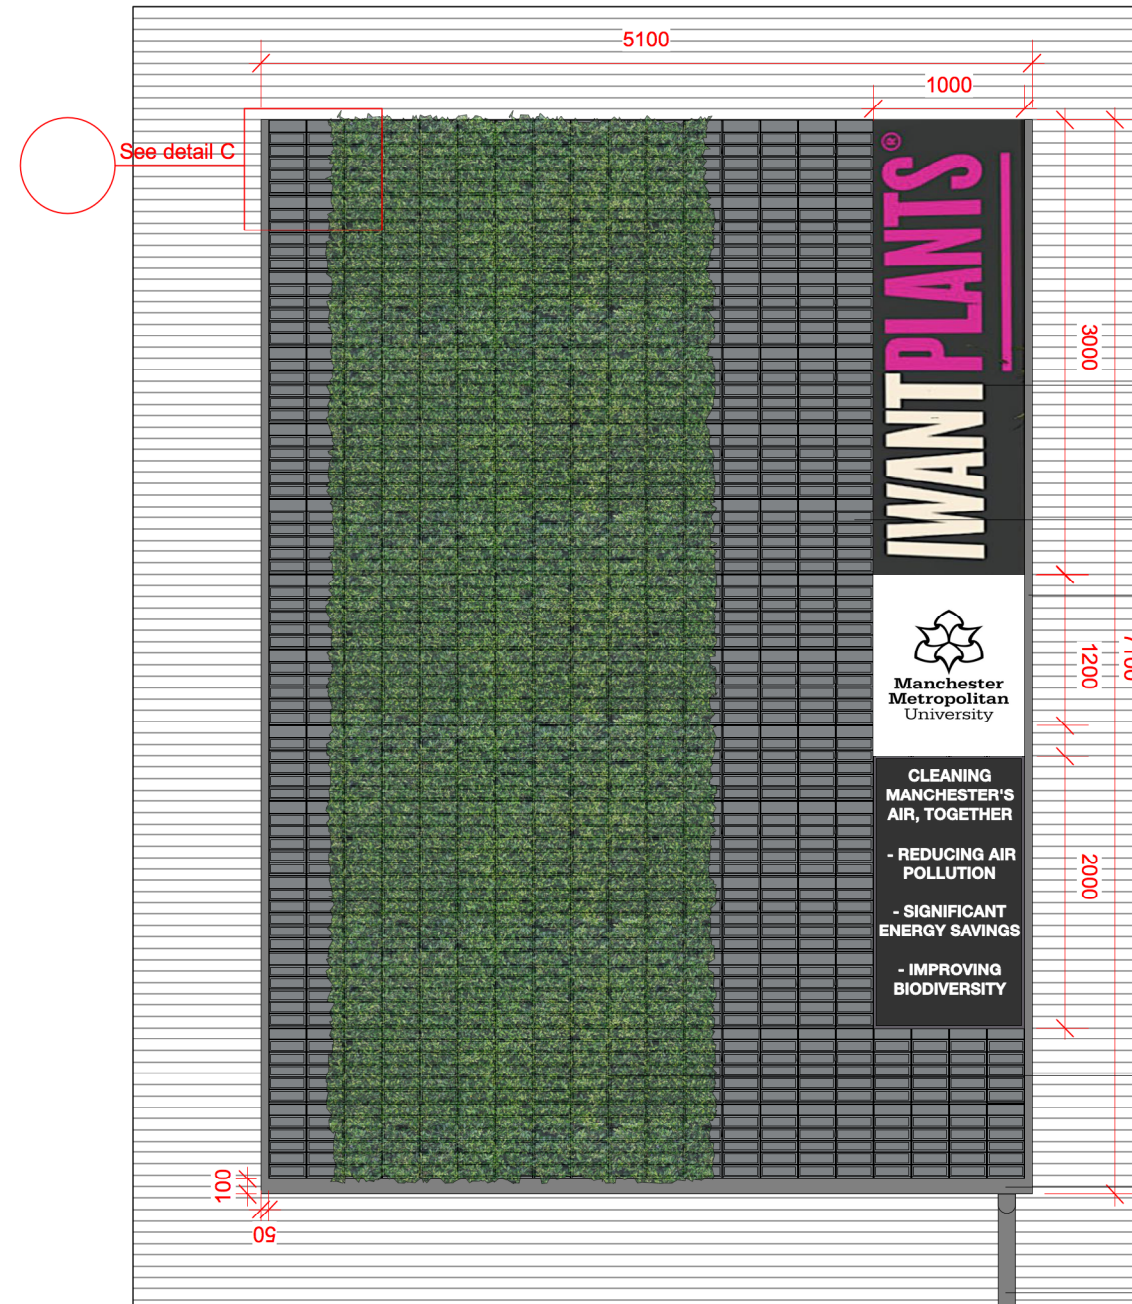

Elevation AA
1:100@ A3

See detail B

Detail C
1:10@ A3

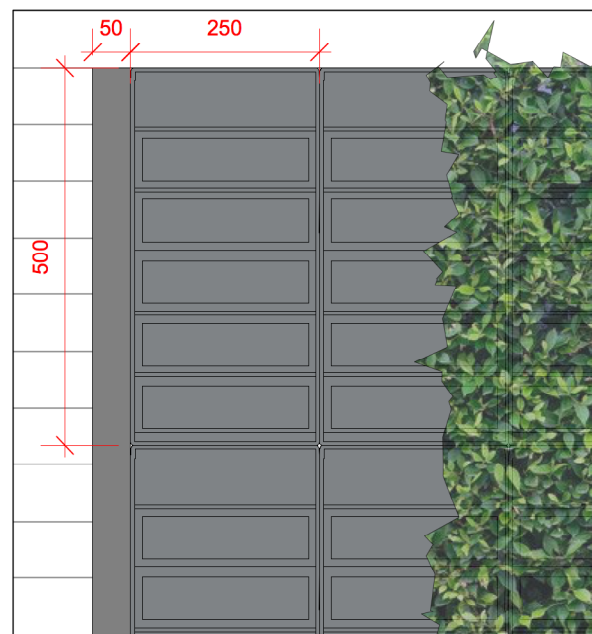

Detail B
1:50@ A3

Signage TBC.
To include
'I WANT PLANTS' ,
'MMU' logos &
information on Carbon
capture

HYVERT
modules

Side skirts

Planting

FloPlast
114mm Square
Line Gutter.

65 mm FloPlast
down pipe - to
surface drain

NOTES

Do not scale from drawing, indicative concept drawings, check before construction detail

All measurements given are **indicative**, on site dimensions must be determined prior to the purchase or manufacture of any components

All discrepancies between indicative dimensions given and those measured on site to be brought to I Want Plants attention

I WANT PLANTS®

I WANT PLANTS LTD
t: 0161 928 4546
e: hyvert@iwantplants.co.uk

HYVERT - Patent Pending.
'UK Registered Design 6071963'

Project: **MMU - All Saints**

Title: 205_200 Elevation AA

Date: March 2022 Scale: **As shown @ A3**

Status: **FOR INFORMATION ONLY**

'I WANT PLANTS and HYVERT
is a registered trade mark of I Want Plants
Limited'