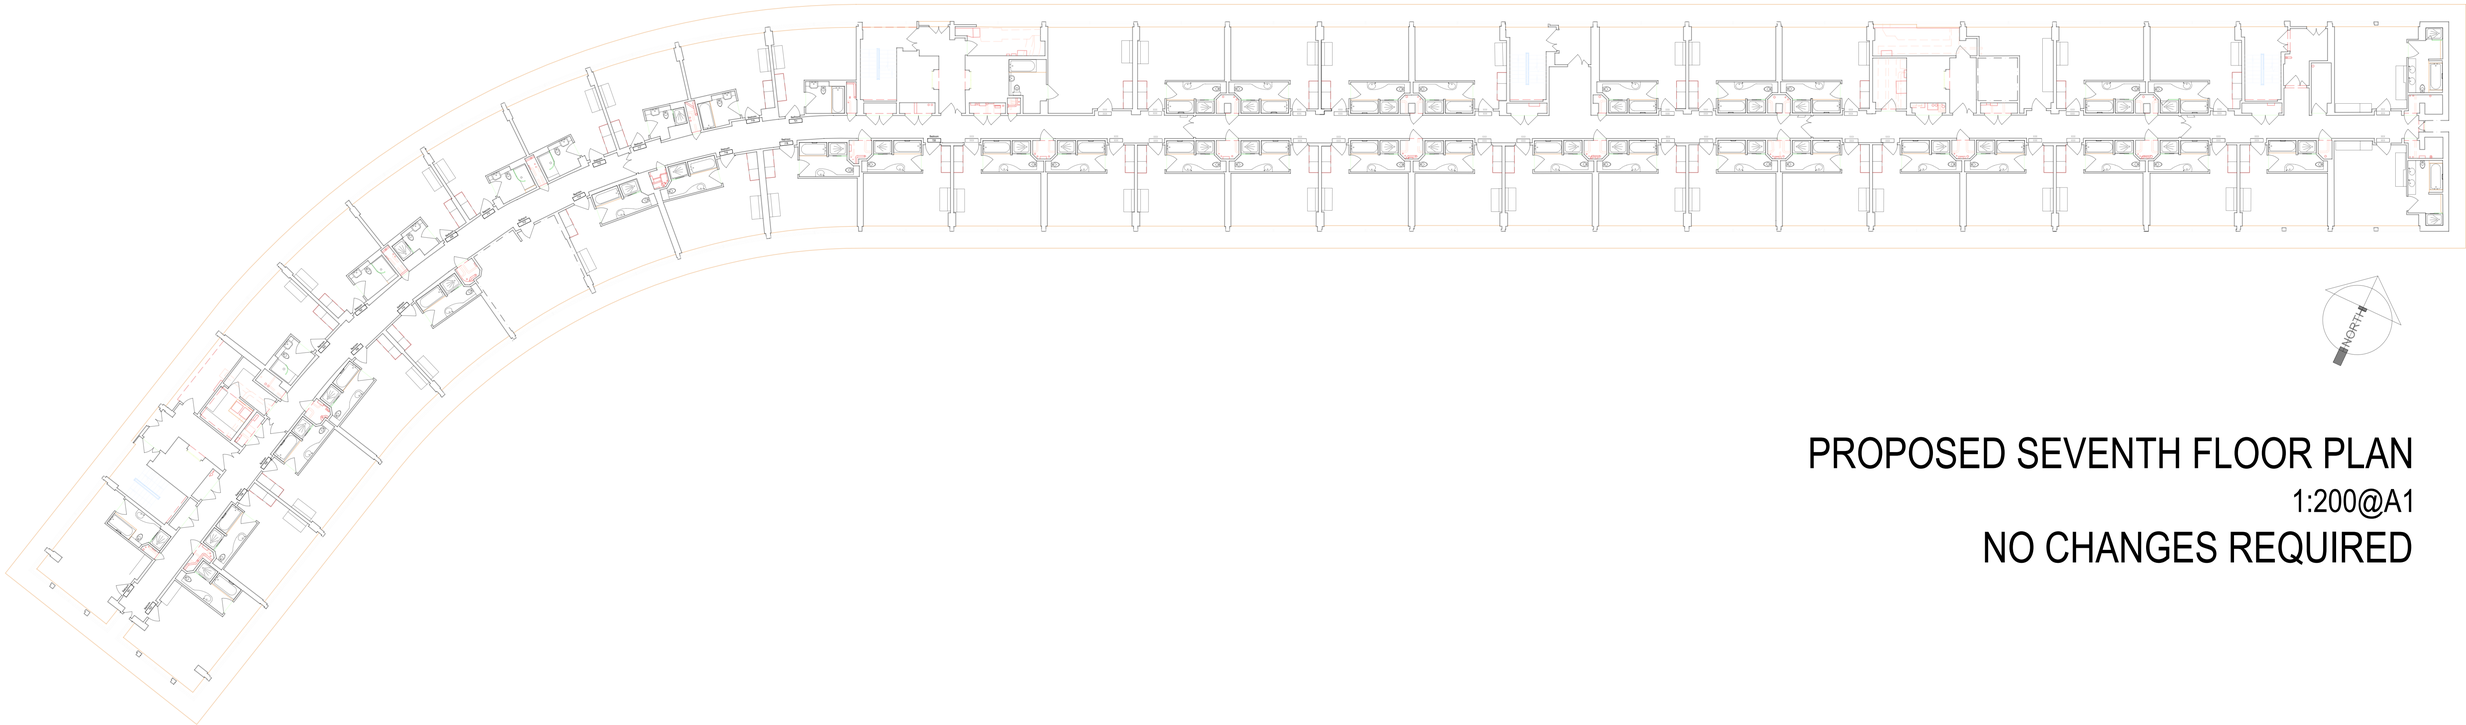

PROPOSED SEVENTH FLOOR PLAN

1:200@A1

NO CHANGES REQUIRED

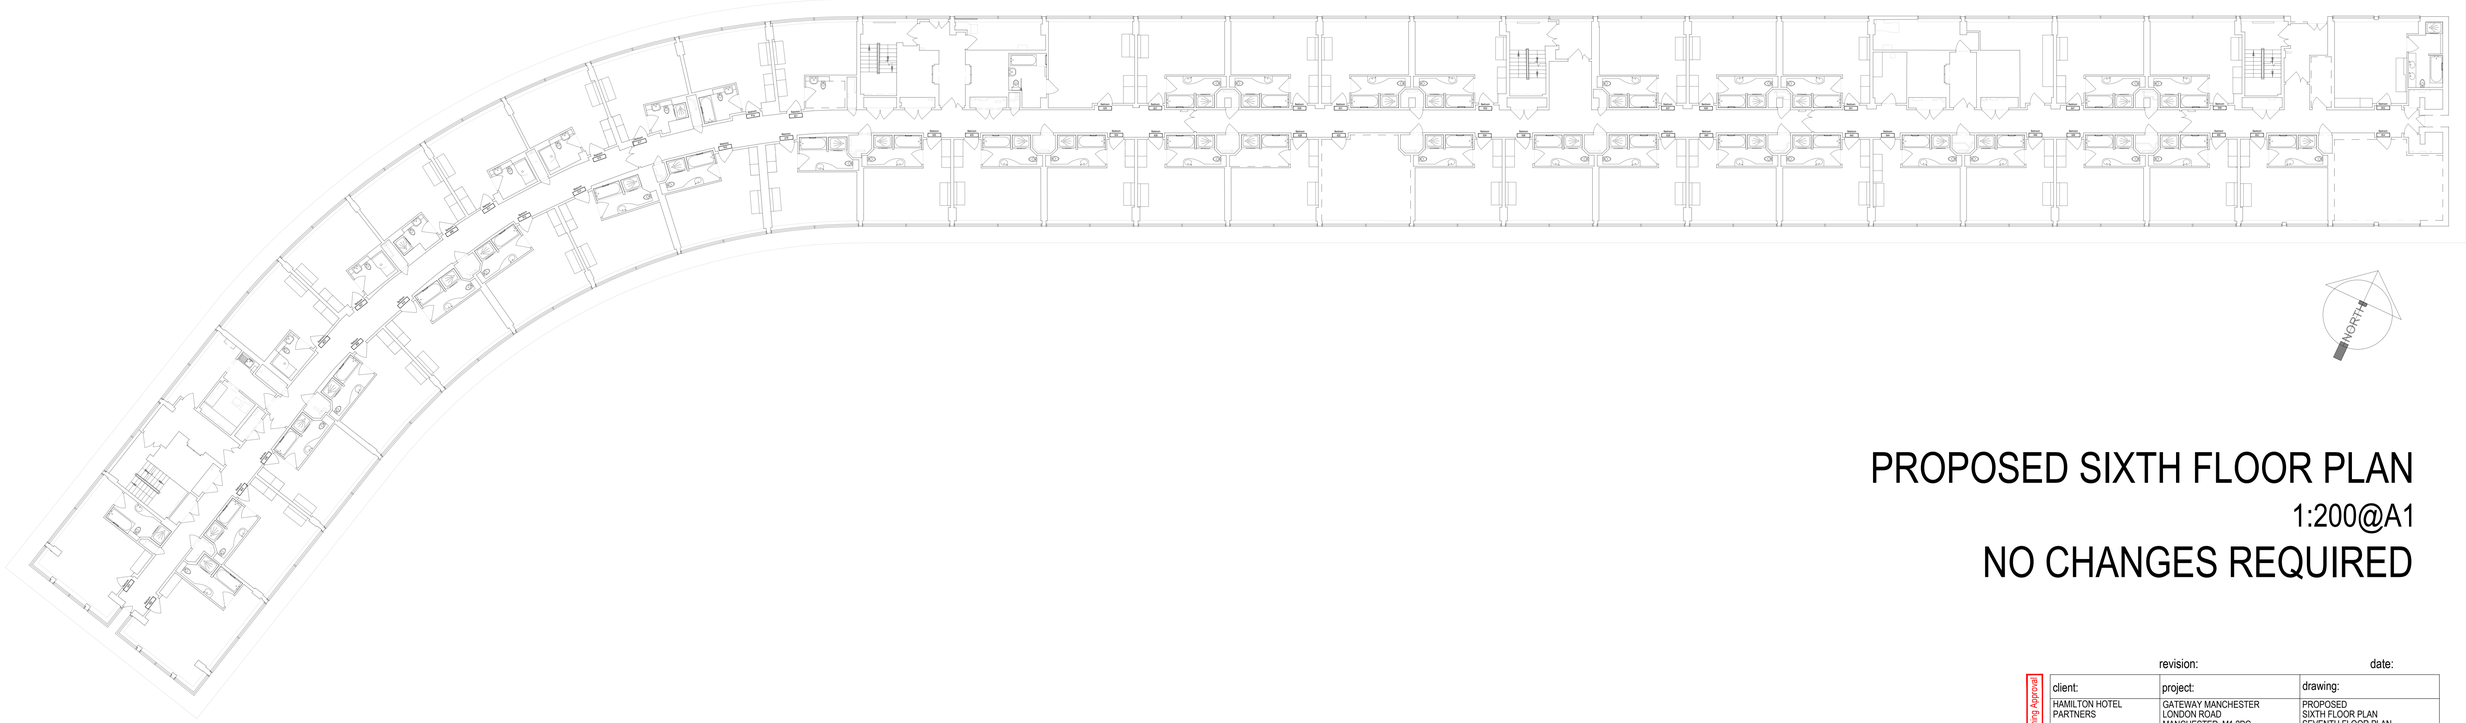

PROPOSED SIXTH FLOOR PLAN

1:200@A1

NO CHANGES REQUIRED

0 2 5 10 20m

Issued for Planning Approval

revision:	date:

client:	project:	drawing:
HAMILTON HOTEL PARTNERS	GATEWAY MANCHESTER LONDON ROAD MANCHESTER, M1 2PG	PROPOSED SIXTH FLOOR PLAN SEVENTH FLOOR PLAN

project no:	drawing no:	revision:	drawn:	checked:	date:	scale @ A1
7442	PS.17	#	JK		09.06.22	1:200

street design partnership
architecture - urban design - interiors

16 Brewery Yard, Deva City Office Park, Salford, M3 7BB t. **0161 834 7262** e. **info@street-design.net** w. **www.street-design.net**