



PROJECT REF

22044

DRAWING REF

001 A

Bluechip Architecture

SCALE

1:50 / 1:100 @ A1

DATE


JUNE '22

CLIENT
MR P BYRNE
14A BARACK CLOSE
HULME
MANCHESTER
M15 4ER

PROJECT
NEW BUILD END-TERRACE HOUSE

EXISTING FLOOR PLANS &
ELEVATIONS

B.REGS

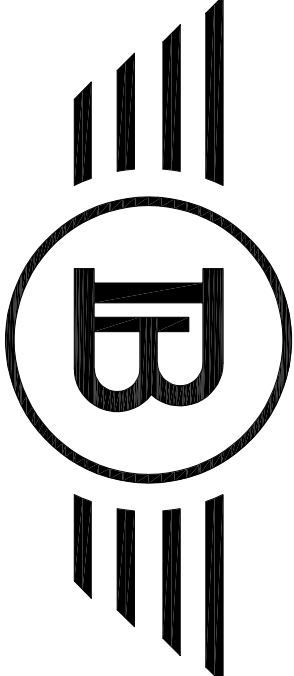








Bluechip Architecture

07999 294 675

DESIGN@BLUECHIP-ARCHITECTURE.CO.UK
WWW.BLUECHIP-ARCHITECTURE.CO.UK

LOWRY MILL | LEE ST. | SWINTON | MANCHESTER | M27 6DB

DO NOT SCALE FROM THE DRAWING. COPYRIGHT PROTECTED & ISSUED UNDER LICENCE TO THE CLIENT NAMED BELOW. ALL INFORMATION CONTAINED HEREIN IS NON-TRANSFERABLE WITHOUT APPROVAL FROM BLUECHIP ARCHITECTURE.

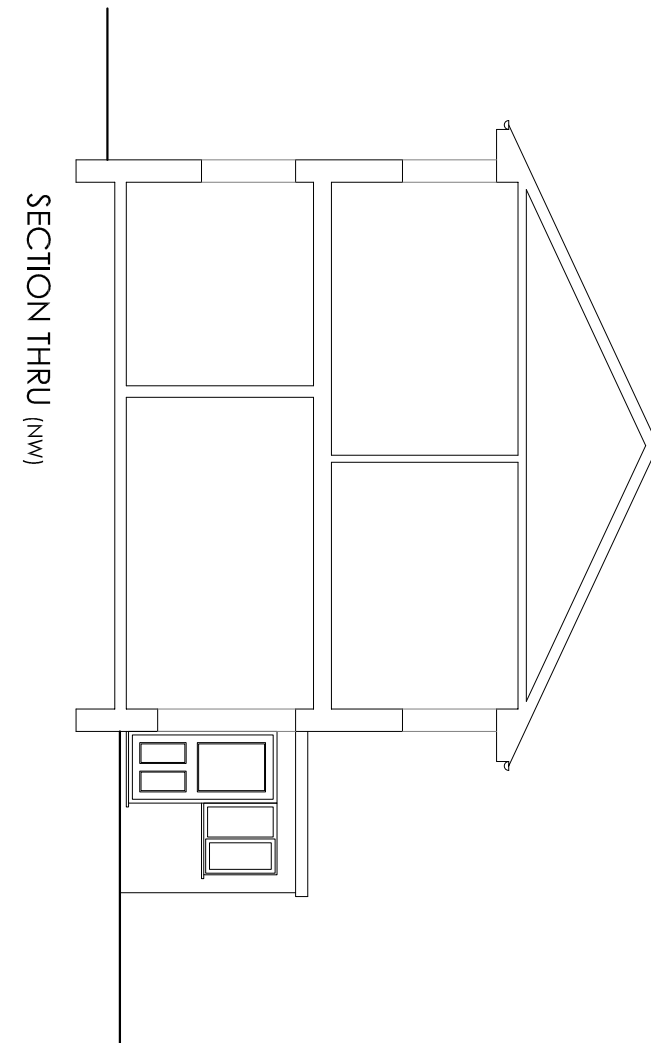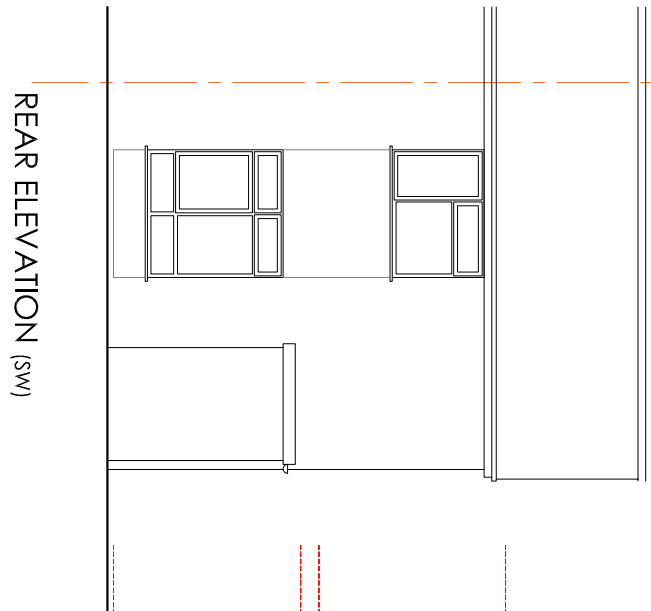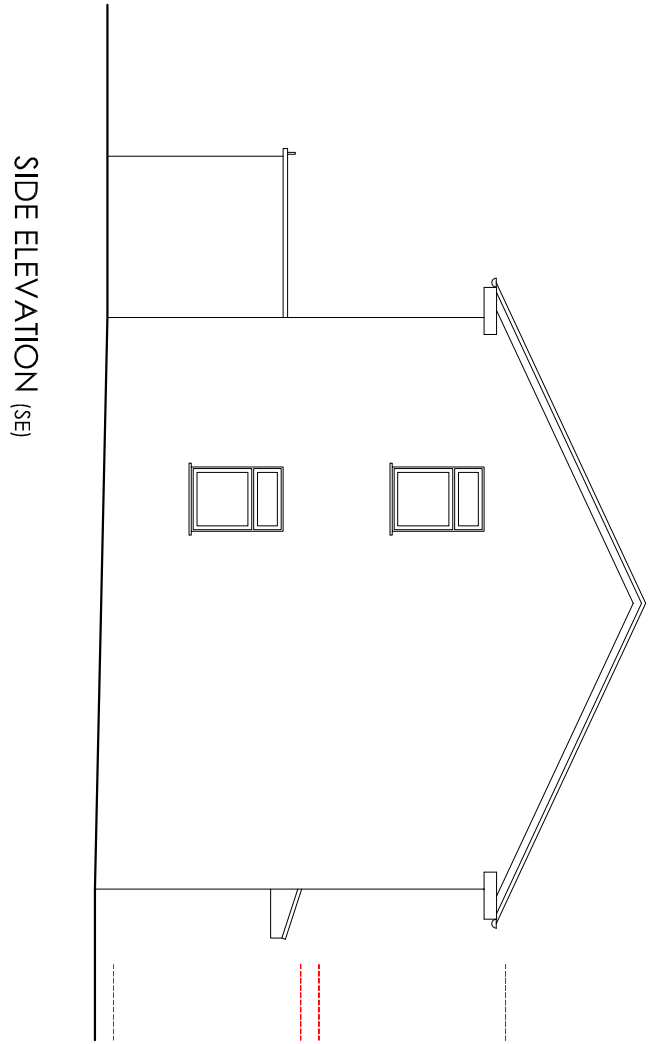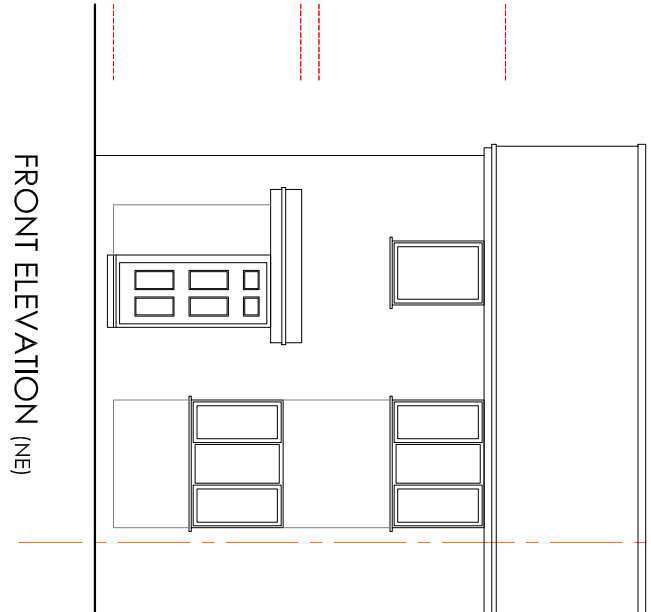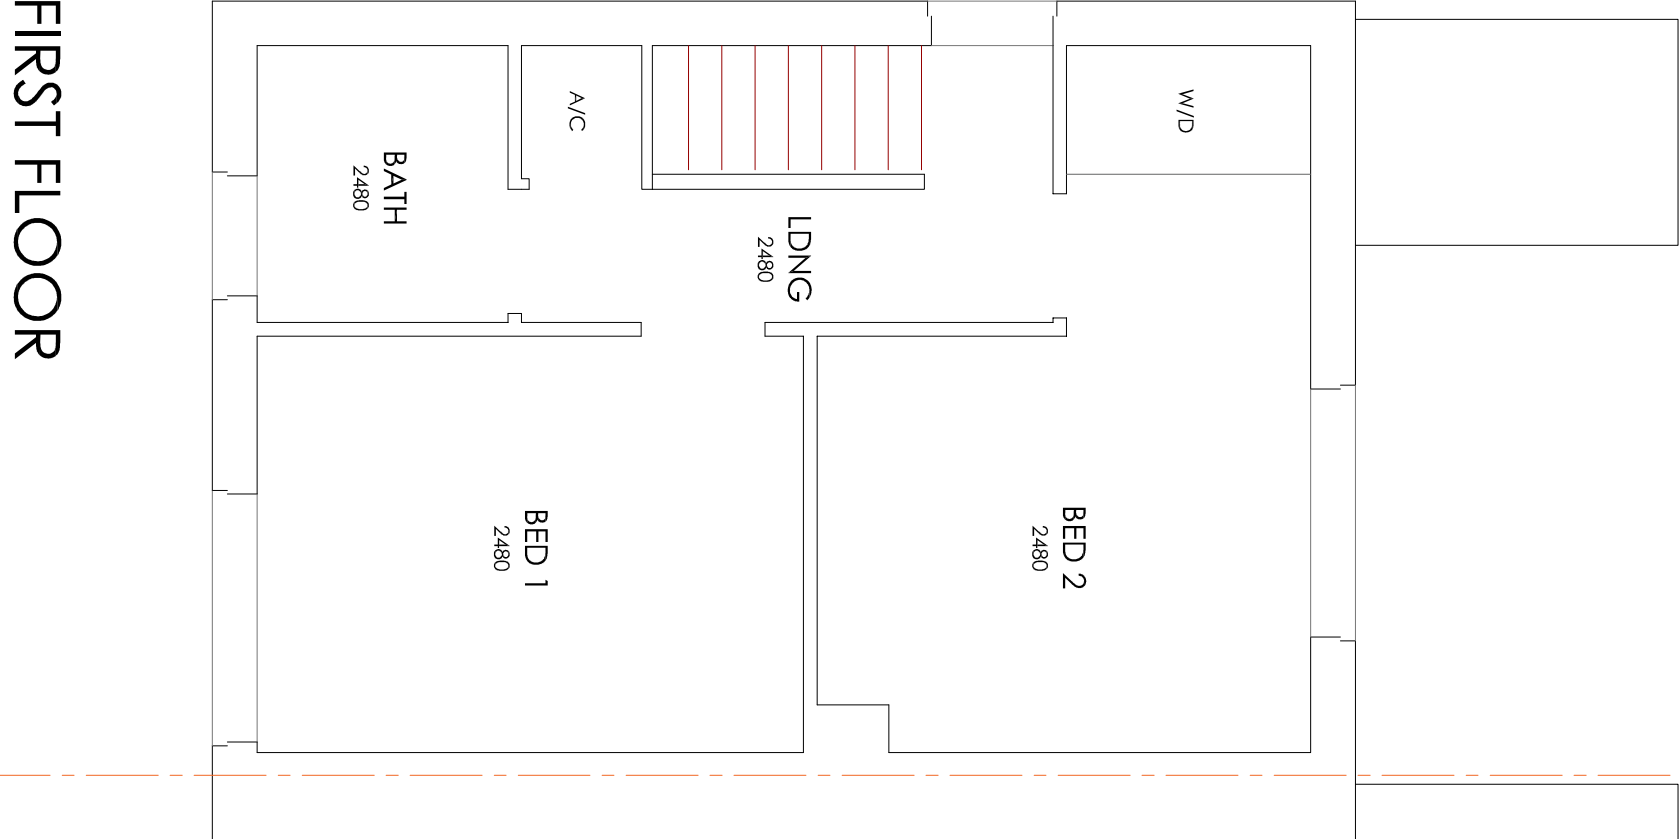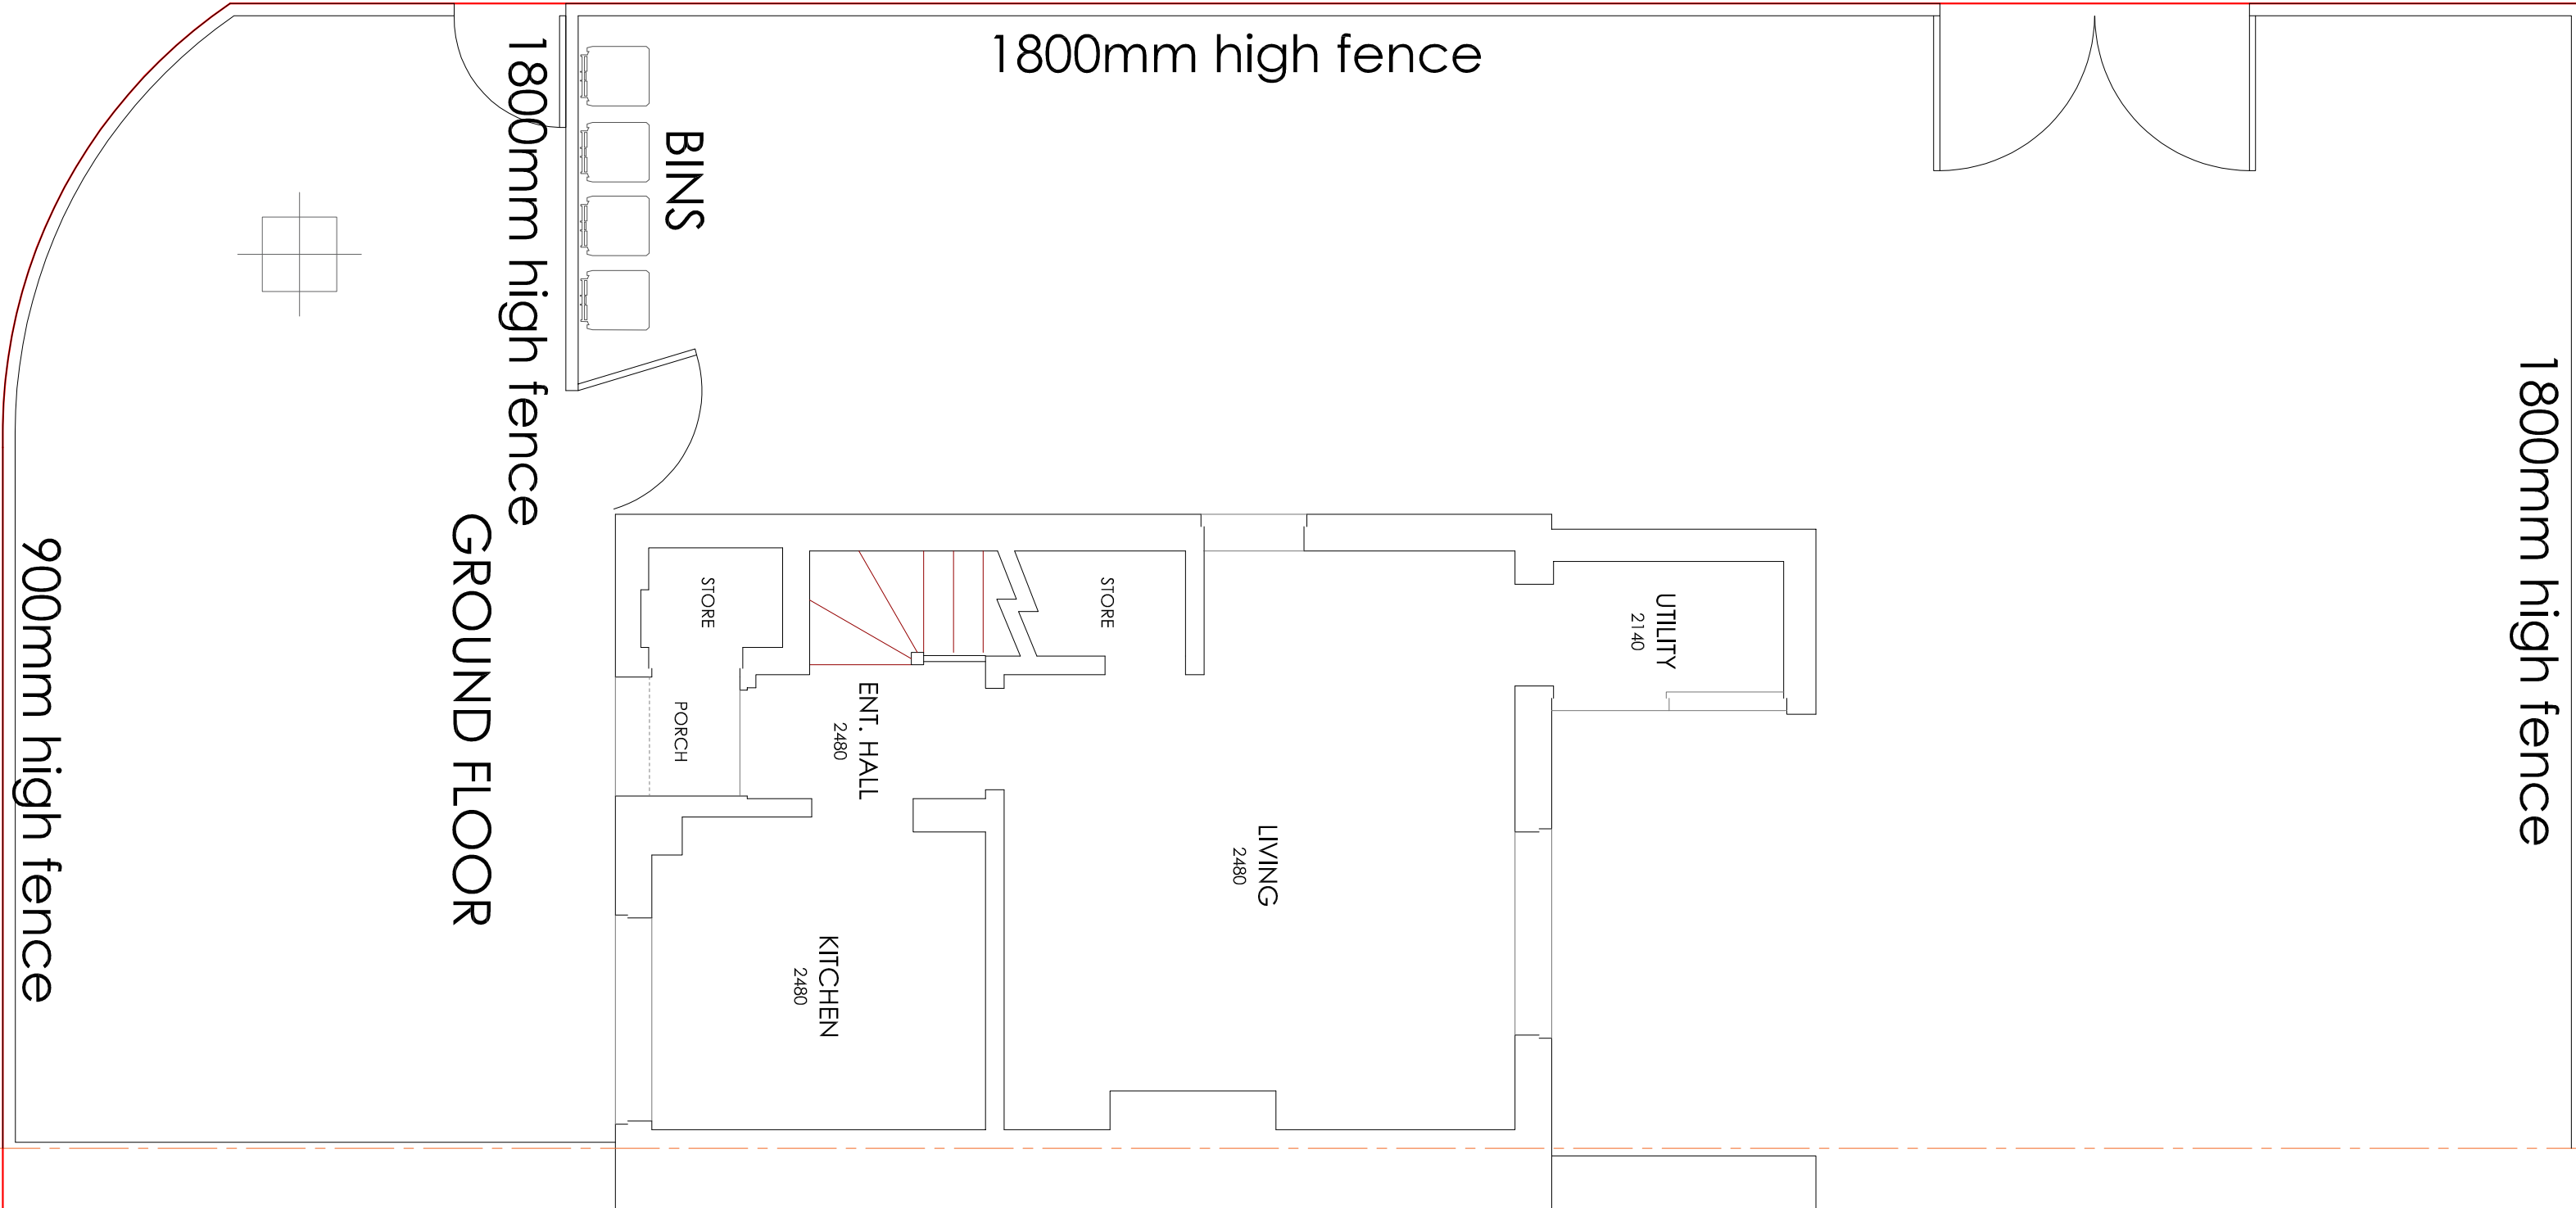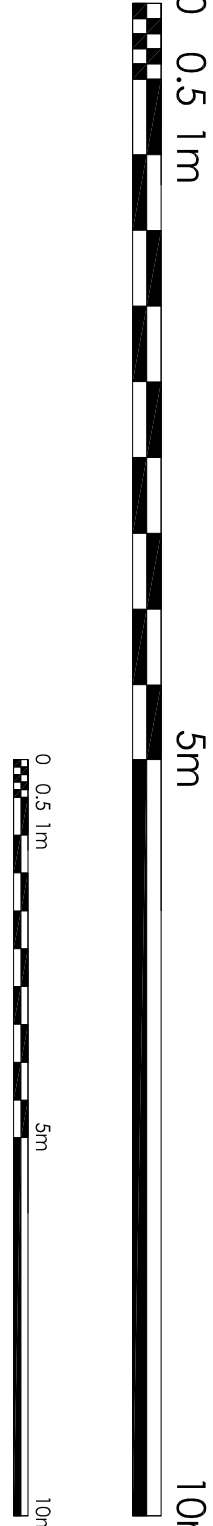

CHANGES MADE AS PER PO REQUEST
ISSUED FOR PLANNING APPROVAL

07.08.22
11.07.22