


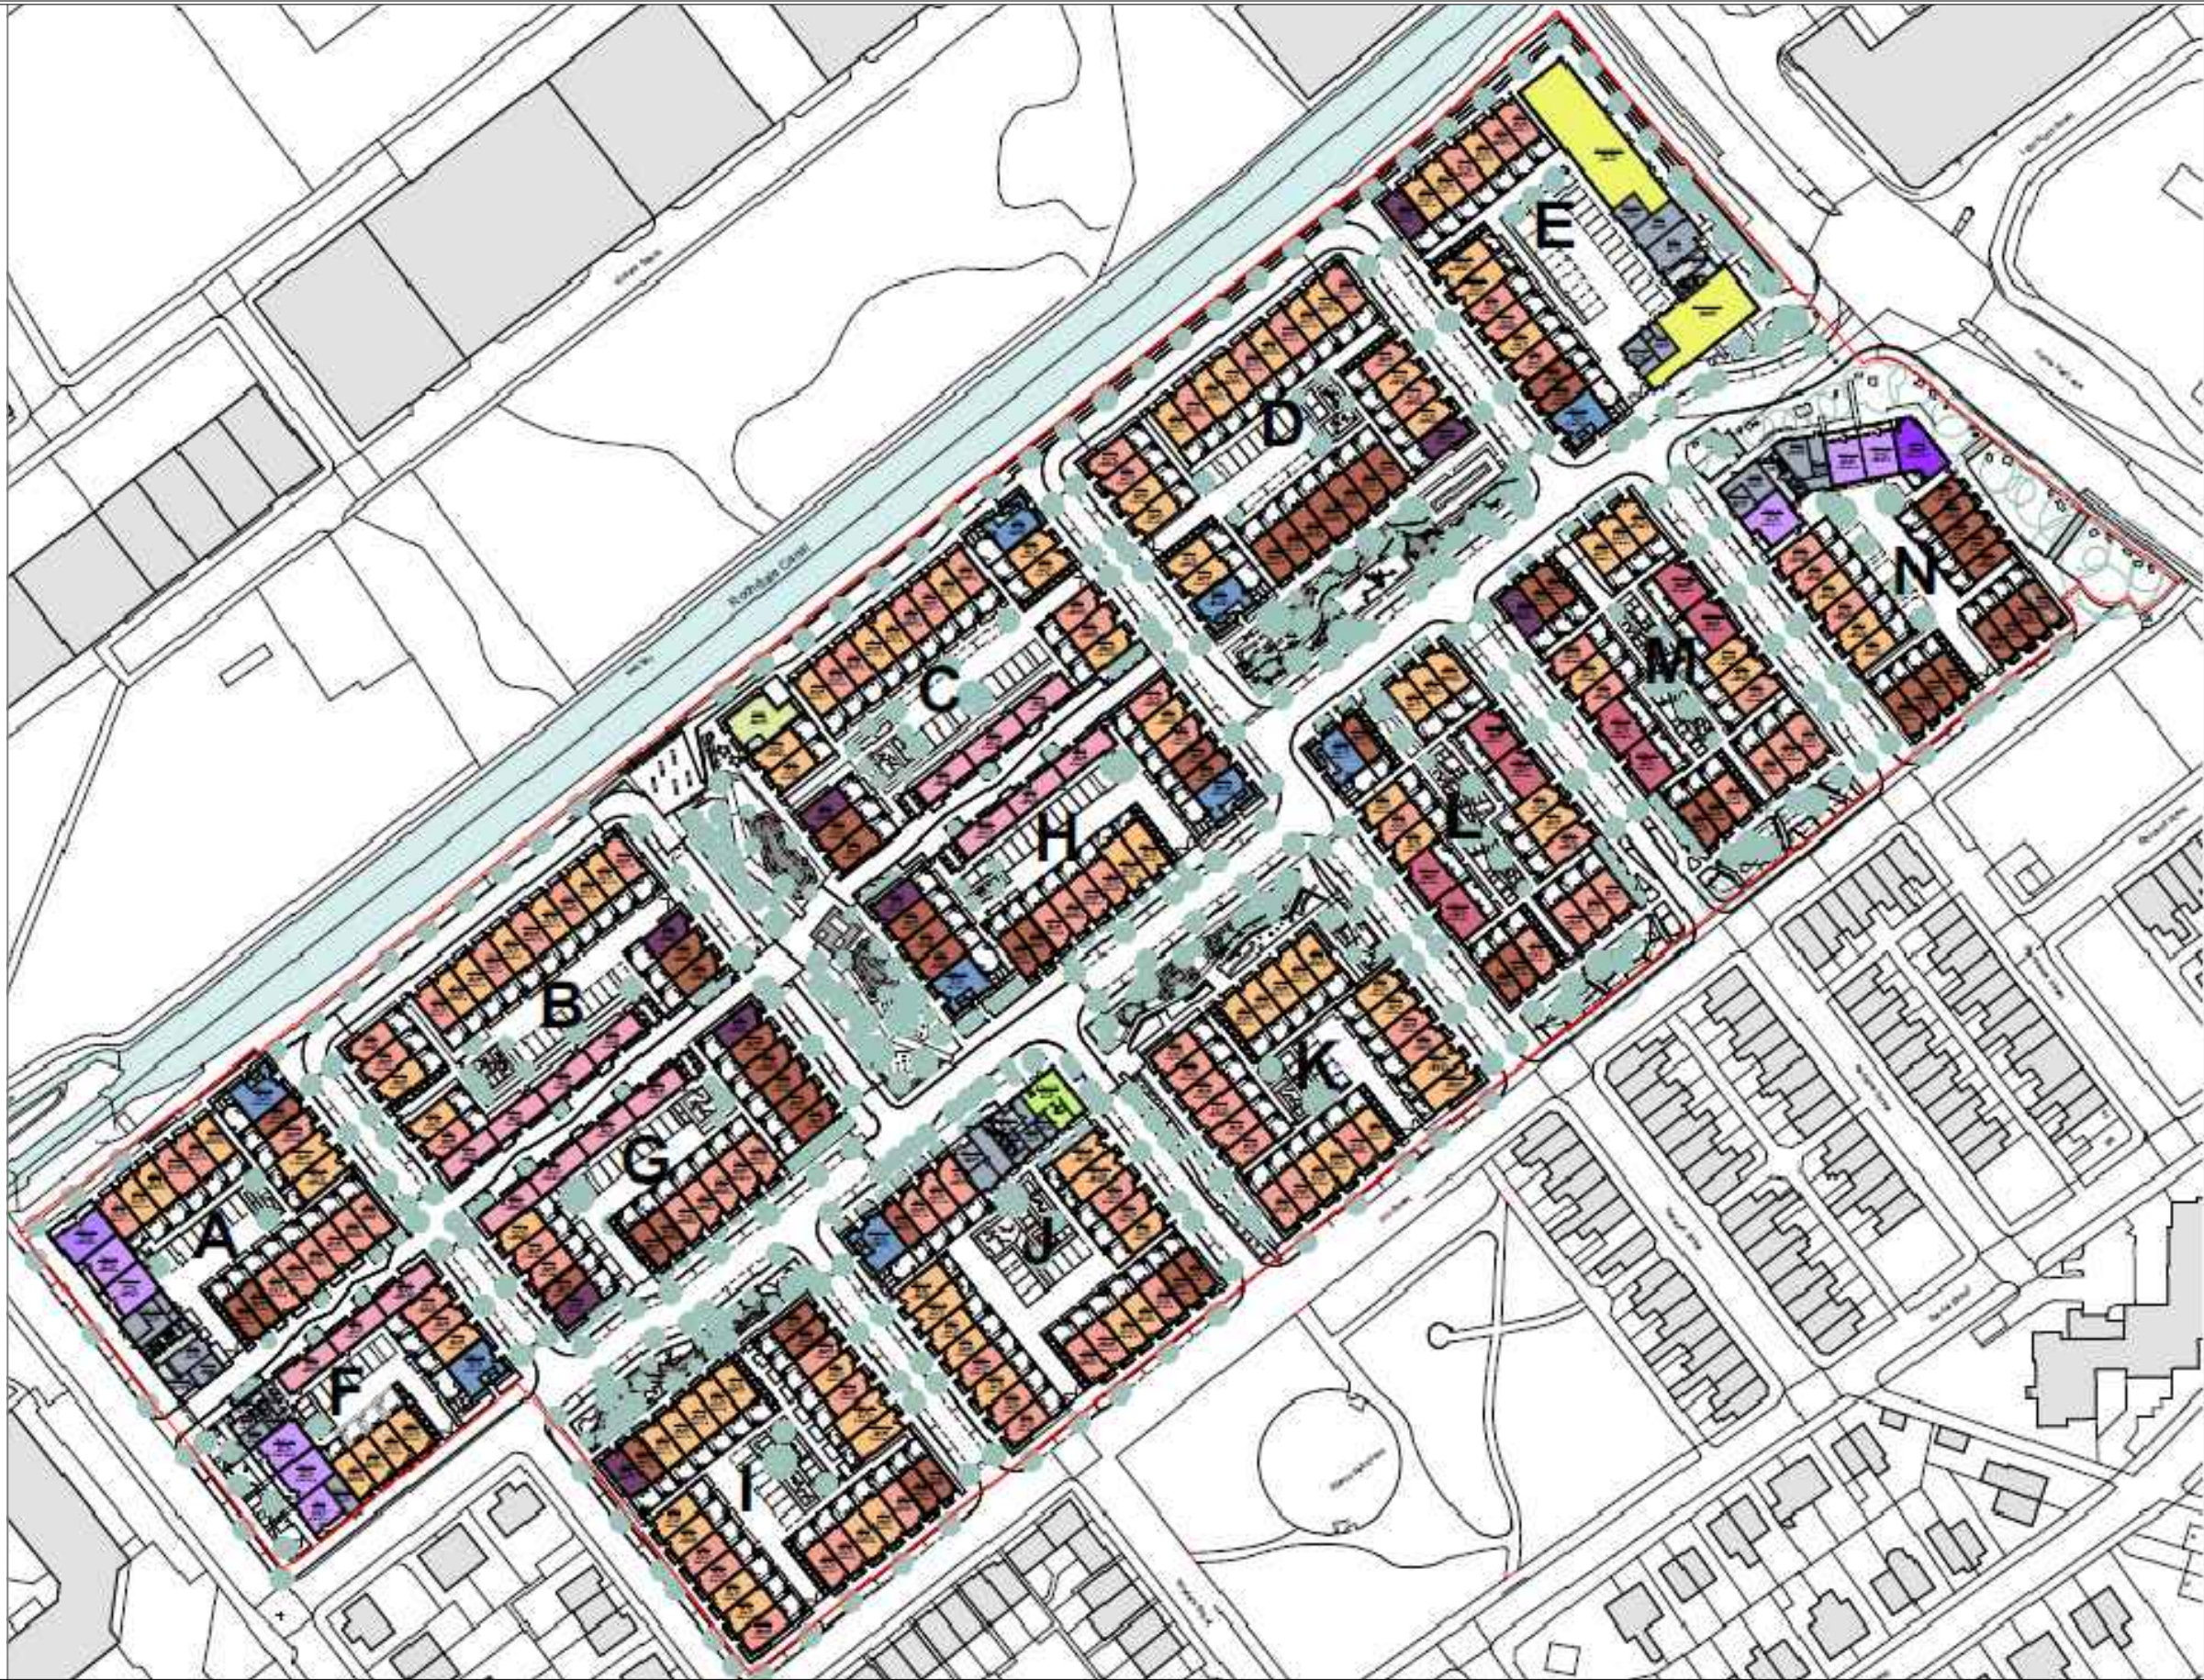

Notes:

Client:

Engie

Job No:
13-887
Drawing No:
002

Date:
03.02.2020
Scale:
NTS



Environmental Engineering
Partnerships Ltd
City Heliport & Business Centre
Eccles, Manchester, M30 7RU
Tel: 0161 707 9612
E-mail: info@e3p.co.uk
Website: www.e3p.co.uk

P1	-	03.02.2020	DRAFT	LM	EM
Phase	Revision	Date	Issue	Drawn	Checked

Job Title:

Manox

Drawing Title:

Proposed
Development Plan

The client must not amend any drawing, design or other intellectual property produced by E3P Ltd without permission in writing from E3P Ltd in advance of any amendments being made. In the event that such written permission is not obtained in advance of the amendments being made, E3P Ltd shall not be liable for any damage and/or losses occurring as a result of the amended drawing, design or intellectual property.



Historical Features

- | | |
|--|---|
|  Former Streets (Pre 1893 - Present) |  Former School (Pre 1893 - Pre 1992) |
|  Former Residential Buildings (Pre 1893 - Pre 1979) |  Former Band Stand (Pre 1893 - Pre 1951) |
|  Former Chemical Works (Pre 1893 - Pre 1995) |  Former Wool Mill (Pre 1893 - Pre 1968) |
|  Former Tank (Pre 1893 - Pre 2019) |  Former Footpath (Pre 1893 - Pre 1922) |
|  Former Ponds (Pre 1893 - Pre 1908) |  Former Building (Pre 1990 - Pre 2019) |
|  Former Ponds (Pre 1990 - Pre 1992) |  Former Electrical Sub-Station (Pre 1948 - Pre 1991) |
|  Former Chemical Works (Pre 1894 - 1995) |  Former Structures (Pre 1891 - Pre 1908) |
|  Former Chimney (Pre 1894 - Pre 1992) |  Former Coal Pit (Pre 1848 - Pre 1891) |
|  Former Contours (Pre 1893 - Pre 1992) | |

Notes:

P1	R1	03.08.2020	REVISION	HM	OJ
P1	-	22.01.2020	DRAFT	HM	MD
Phase	Revision	Date	Issue	Drawn	Checked

Client:

Engie

Job Title:

Manox

Job No:

13-887

Drawing No:

003

Date:

03.08.2020

Scale:

NTS

Drawing Title:

Historical Features
Plan



Environmental Engineering
Partnerships Ltd
City Heliport & Business Centre
Eccles, Manchester, M30 7RU
Tel: 0161 707 9612
E-mail: info@e3p.co.uk
Website: www.e3p.co.uk

The client must not amend any drawing, design or other intellectual property produced by E3P Ltd without permission in writing from E3P Ltd in advance of any amendments being made. In the event that such written permission is not obtained in advance of the amendments being made, E3P Ltd shall not be liable for any damage and/or losses occurring as a result of the amended drawing, design or intellectual property.



Location Symbols

- Approximate Rotary Borehole Location (URS 2004)
- Approximate Trial Pit Location (URS 2006)
- Approximate Window Sample Probehole Location (URS 2006)
- Approximate Shell and Auger Location (URS 2006)
- Approximate Trial Pit Location (ERM 2009)
- Approximate Trial Pit Location (Westlakes 2019)
- Approximate Window Sample Probehole Location (Westlakes 2019)
- Approximate Cable Percussive Borehole Location (Westlakes 2019)
- Approximate Trial Pit Location (Westlakes 2019)
- Approximate Window Sample Probehole Location (Westlakes 2019)
- Approximate Cable Percussive Borehole Location (Westlakes 2019)
- Approximate Rotary Borehole Location (Parson Brickenhoff 2007)
- Approximate Test Location (Parson Brickenhoff 2007)
- Approximate Sample Probehole Location (Parson Brickenhoff 2007)
- Approximate Trial Pit Location (Parson Brickenhoff 2007)

Notes:

Client:

Engie

Job No:

13-887

Date:

03.08.2020

Drawing No:

005

Scale:

NTS



Environmental Engineering Partnerships Ltd
City Heliport & Business Centre
Eccles, Manchester, M30 7RU
Tel: 0161 707 9612
E-mail: info@e3p.co.uk
Website: www.e3p.co.uk

Job Title:


Manox

Drawing Title:

Exploratory Hole Location Plan

The client must not amend any drawing, design or other intellectual property produced by E3P Ltd without permission in writing from E3P Ltd in advance of any amendments being made. In the event that such written permission is not obtained in advance of the amendments being made, E3P Ltd shall not be liable for any damage and/or losses occurring as a result of the amended drawing, design or intellectual property.

P1	R3	03.08.2020	REVISION	HM	OJ
P1	R2	20.07.2020	REVISION	LM	EM
P1	R1	30.01.2020	REVISION	LM	EM
P1	-	21.01.2020	DRAFT	HM	MD
Phase	Revision	Date	Issue	Drawn	Checked

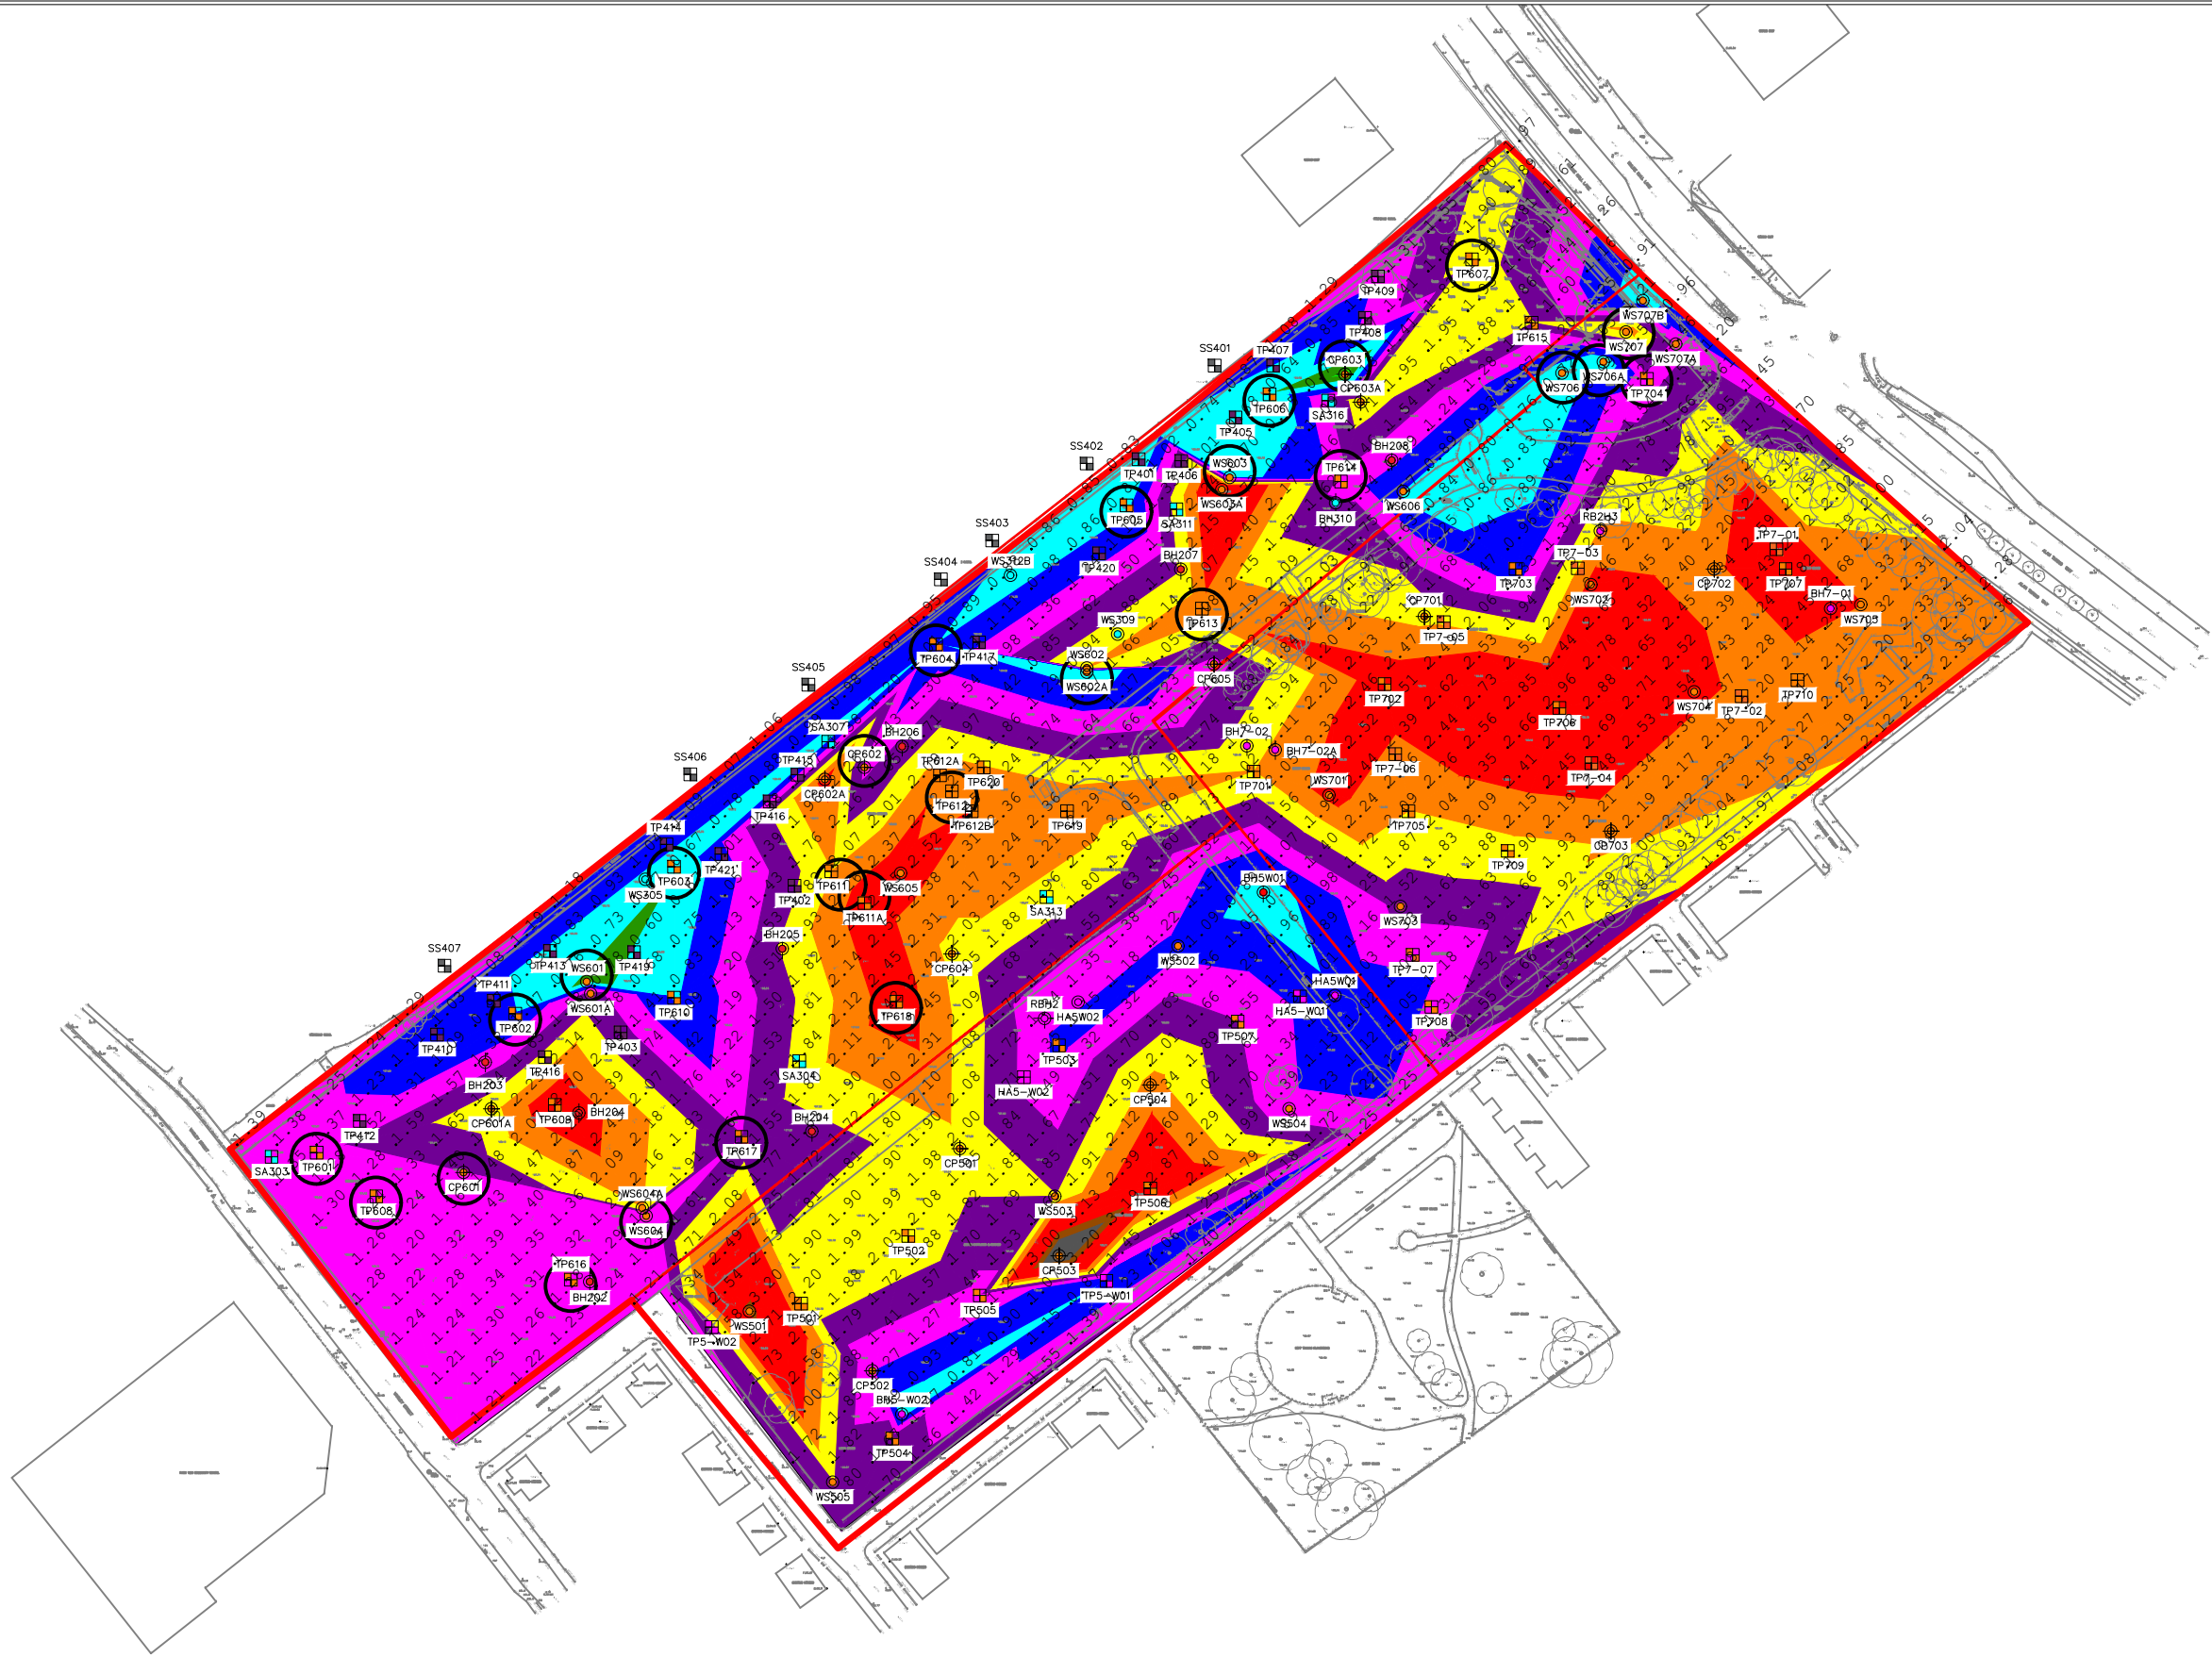

- Location Symbols**
- WS (Window Sample Probehole Location with Install)
 - WS (Window Sample Probehole Location)
 - TP (Trial Pit Location)
 - TT (Trial Trench Location)
 - (Full Extent of Made Ground Not Identified)

- Made Ground Depth (m)**
- Depth of Made Ground 0.00 - 0.29m
 - Depth of Made Ground 0.30 - 0.59m
 - Depth of Made Ground 0.60 - 0.89m
 - Depth of Made Ground 0.90 - 1.19m
 - Depth of Made Ground 1.20 - 1.49m
 - Depth of Made Ground 1.50 - 1.79m
 - Depth of Made Ground 1.80 - 2.09m
 - Depth of Made Ground 2.10 - 2.39m
 - Depth of Made Ground >2.40m

Notes:

P1	R1	04.02.2020	REVISION	LM	EM
P1	-	22.01.2020	DRAFT	HM	MD
Phase	Revision	Date	Issue	Drawn	Checked

Client:

Engie

Job Title:

Manox

Job No:

13-887

Drawing No:

005

Date:

04.02.2020

Scale:

NTS

Drawing Title:

Depth of Made
Ground Plan



Environmental Engineering
Partnerships Ltd
City Heliport & Business Centre
Eccles, Manchester, M30 7RU
Tel: 0161 707 9612
E-mail: info@e3p.co.uk
Website: www.e3p.co.uk

The client must not amend any drawing, design or other intellectual property produced by E3P Ltd without permission in writing from E3P Ltd in advance of any amendments being made. In the event that such written permission is not obtained in advance of the amendments being made, E3P Ltd shall not be liable for any damage and/or losses occurring as a result of the amended drawing, design or intellectual property.