


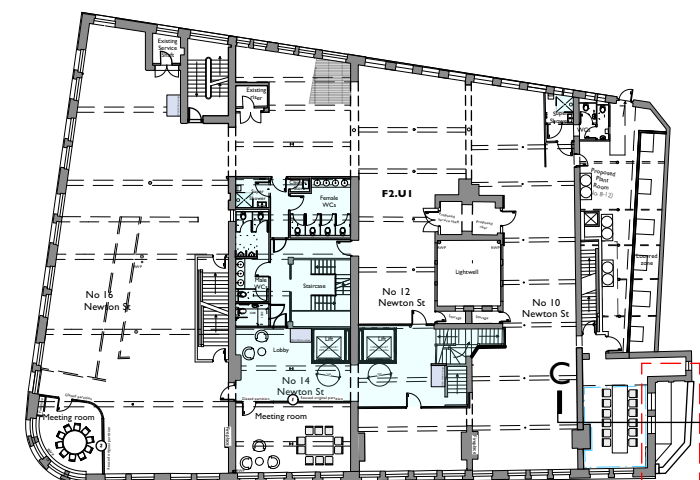


KEY

Existing



Key Plan
Scale 1:500

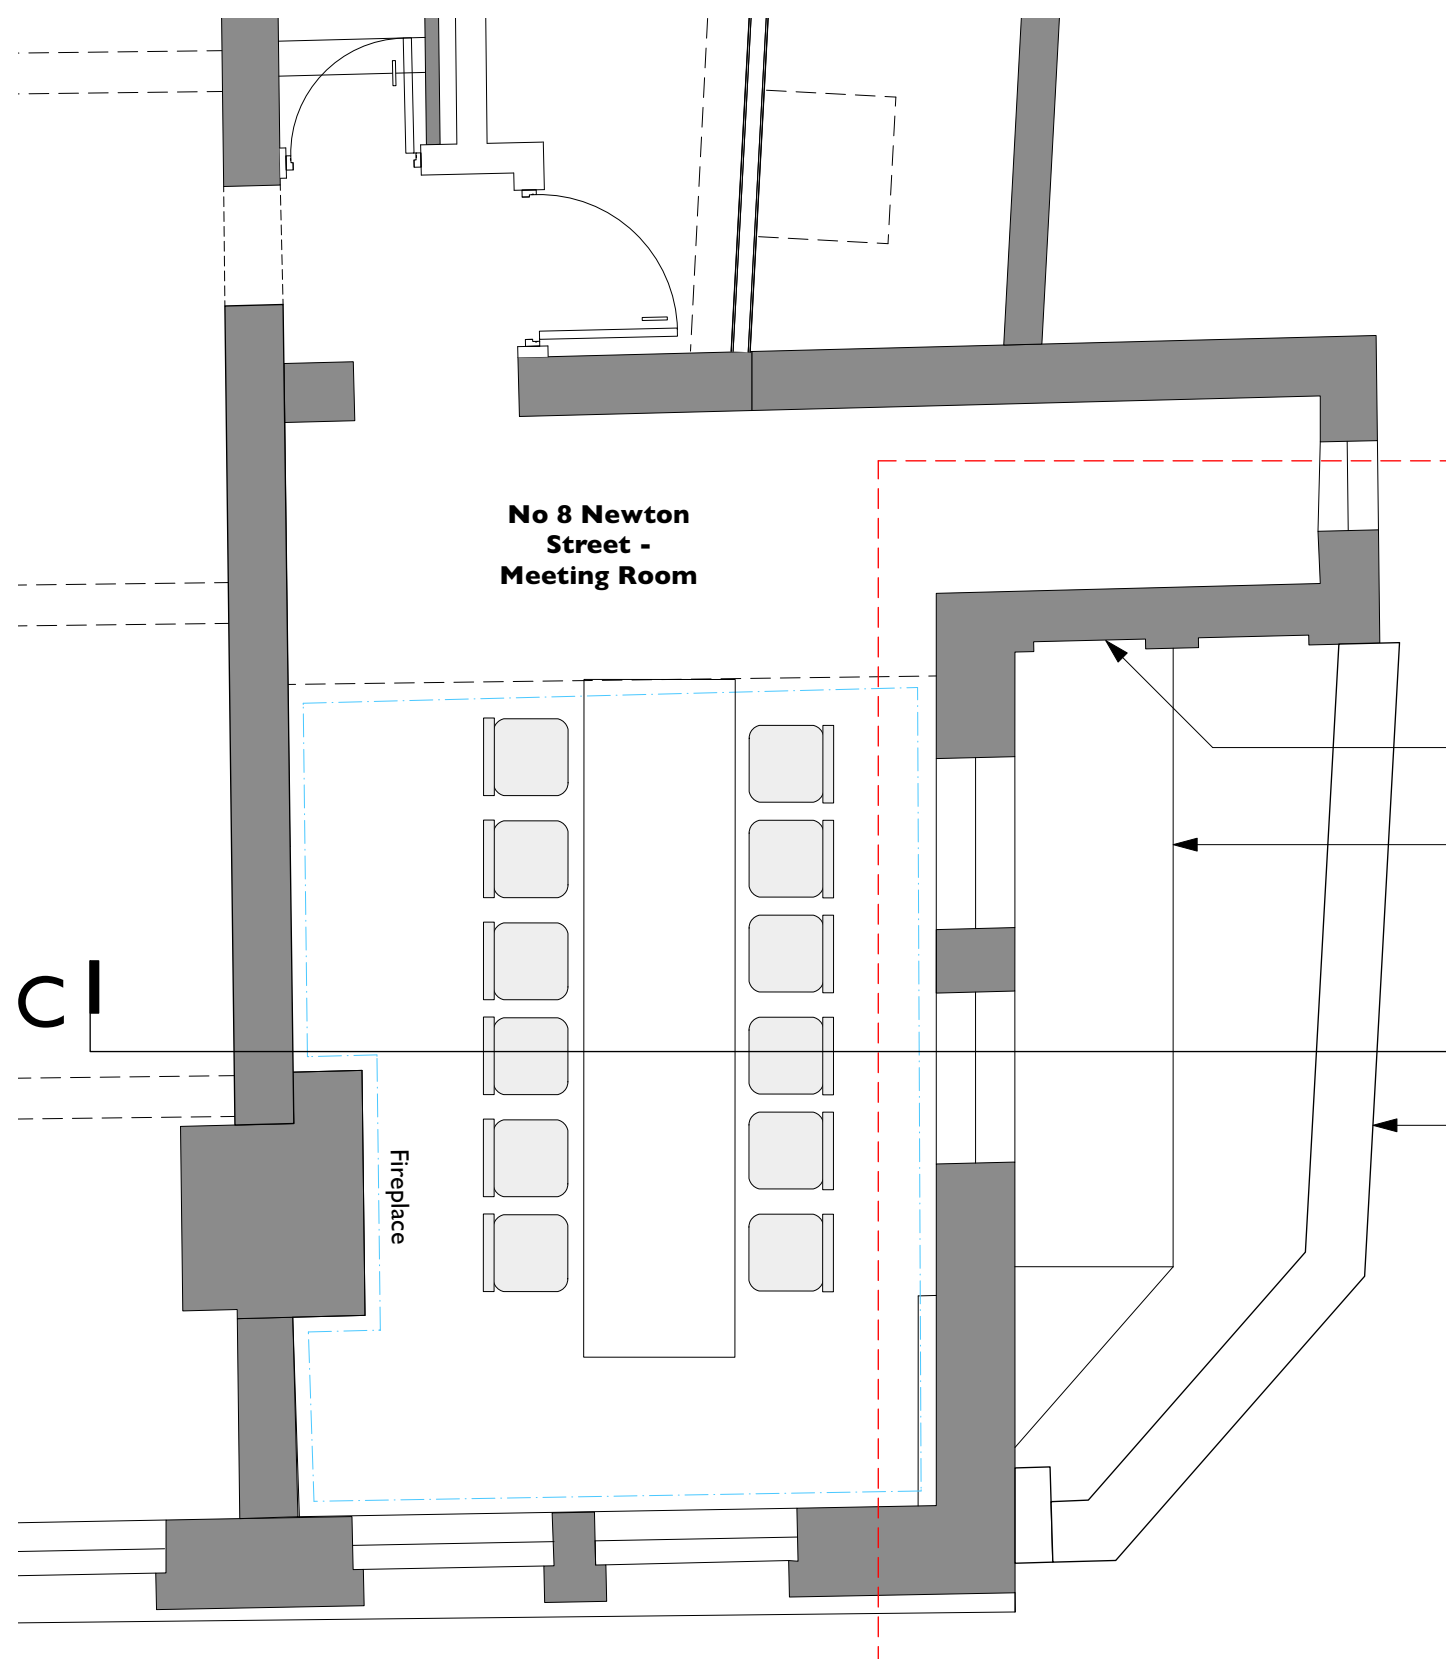

2nd Floor External Space - Existing Plan
Scale 1:50

Existing brick wall with recessed sections.

Existing pitched slate roof with lead flashing.

Existing stone parapet.

Rev Note DRN CHK

8-16 Newton Street

2nd Floor External Space - Existing Plan

scheme	1665
drwg no.	E(145)
revision	

scale	1:100 @ A3
date first drawn	Jan 21
drawn	RD


SK sketch E existing P proposed T tender C construction FI final issue

www.ateliermb.co.uk
t 0161 236 0051
e architect@ateliermb.co.uk




KEY

- Existing
- Proposed
- Existing to be removed

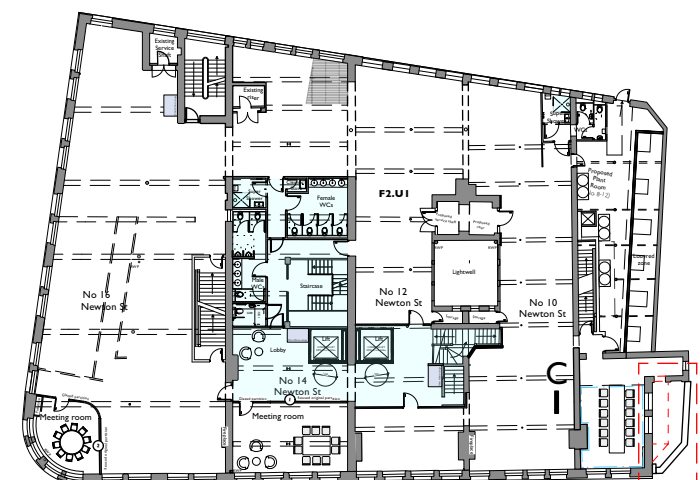

Key Plan
Scale 1:500

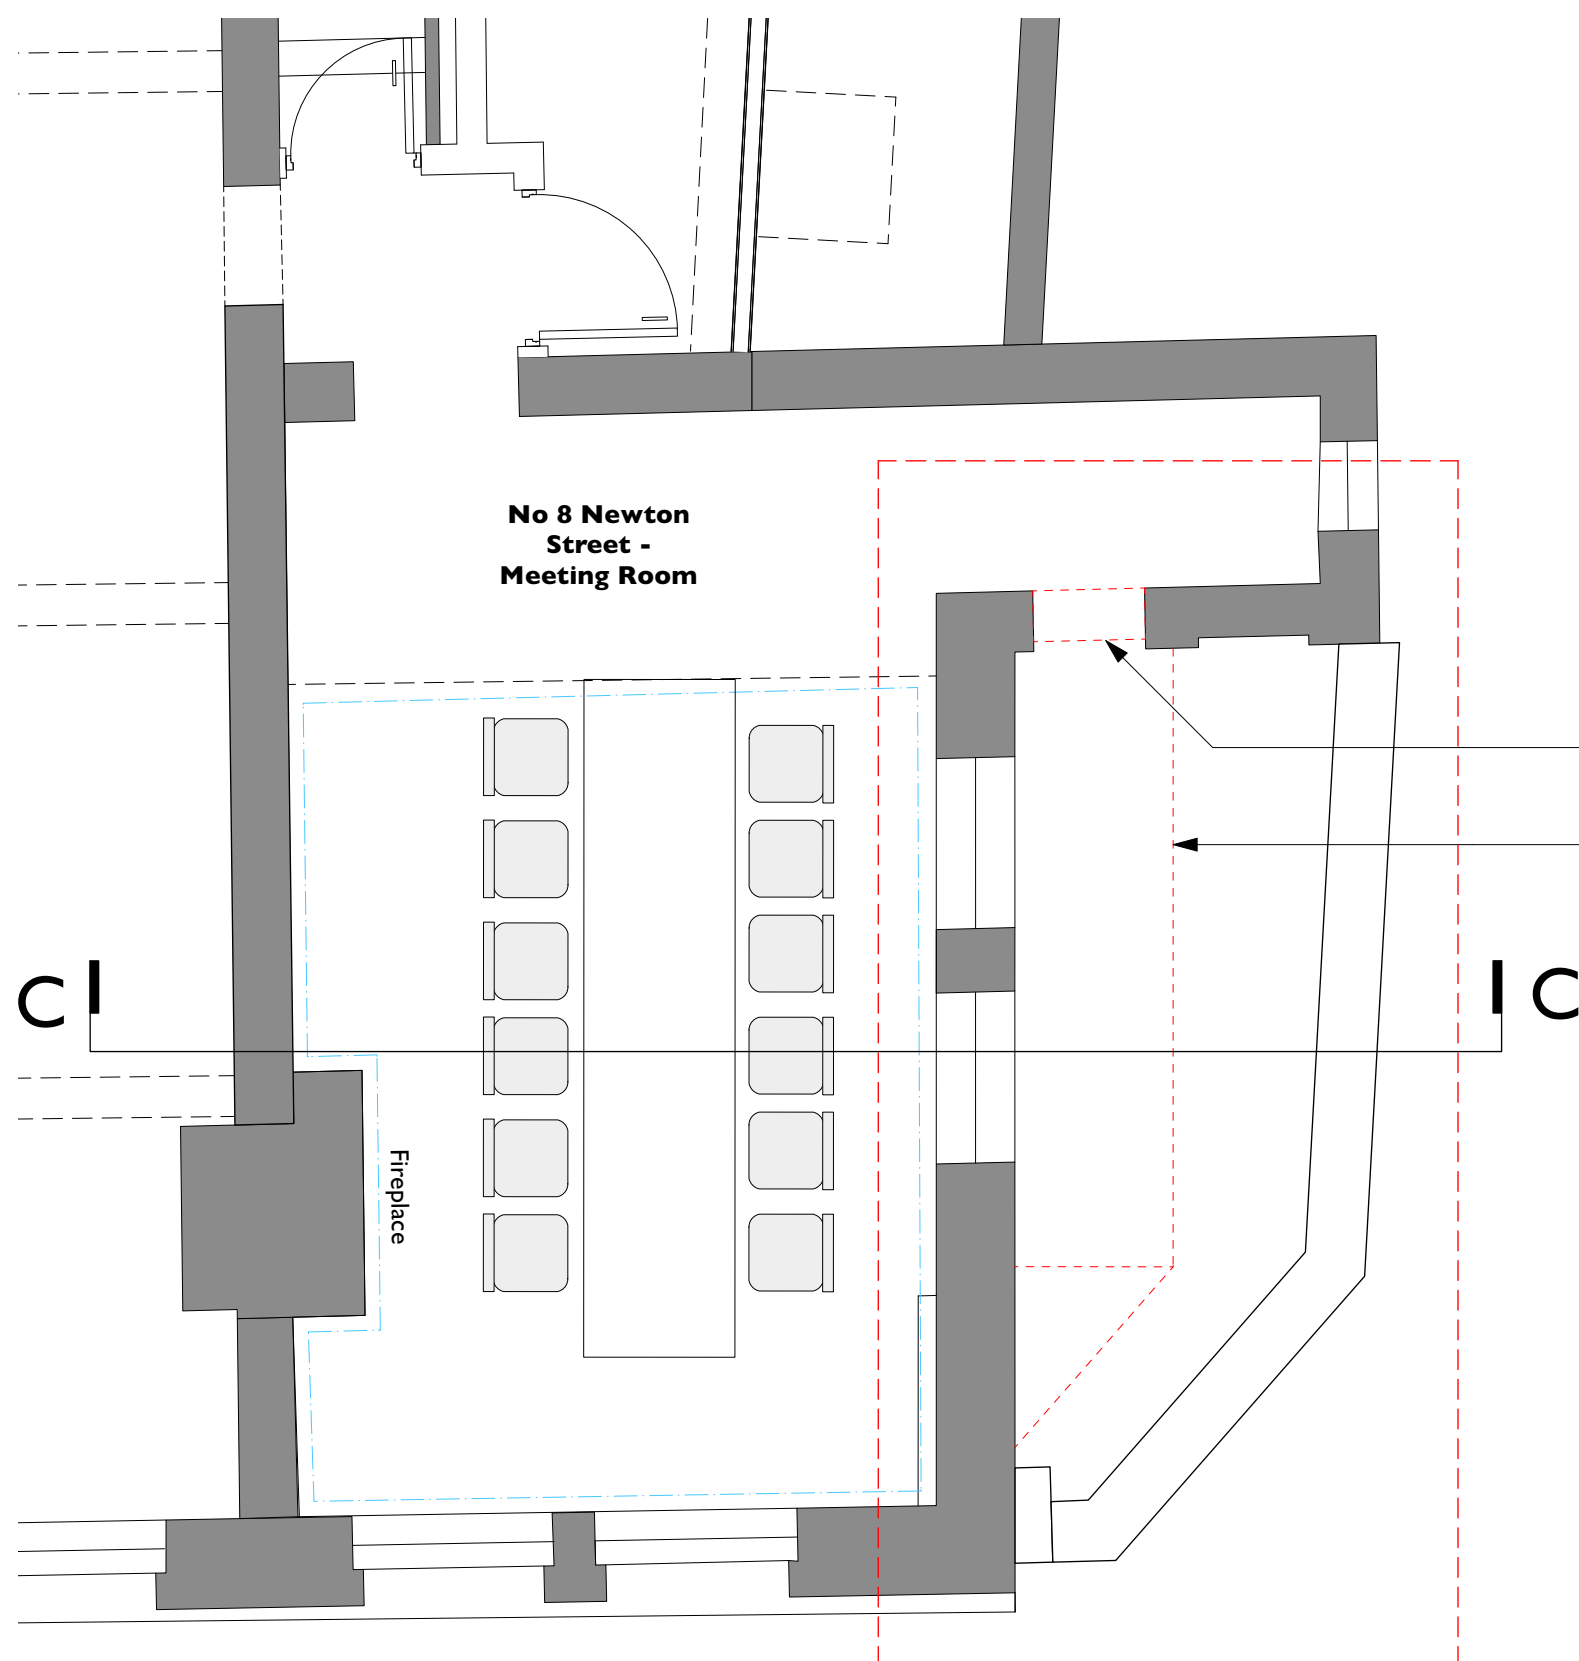

2nd Floor External Space - Proposed Strip Out Plan
Scale 1:50

Rev Note DRN CHK

8-16 Newton Street

2nd Floor External Space -
Proposed Strip Out Plan

scheme	1665
drwg no.	P(146)
revision	

scale	1:50 @ A3
date first drawn	Jan 21
drawn	RD


SK sketch E existing P proposed T tender C construction FI final issue

www.ateliermb.co.uk
t 0161 236 0051
e architect@ateliermb.co.uk




KEY

- Existing
- Proposed
- Existing to be removed

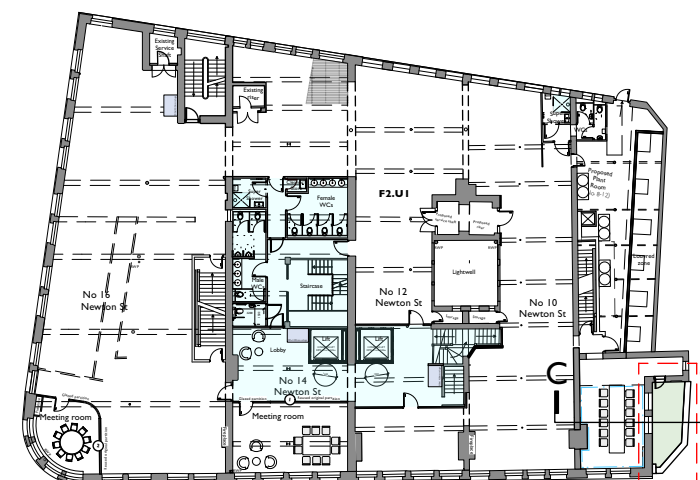

Key Plan
Scale 1:500

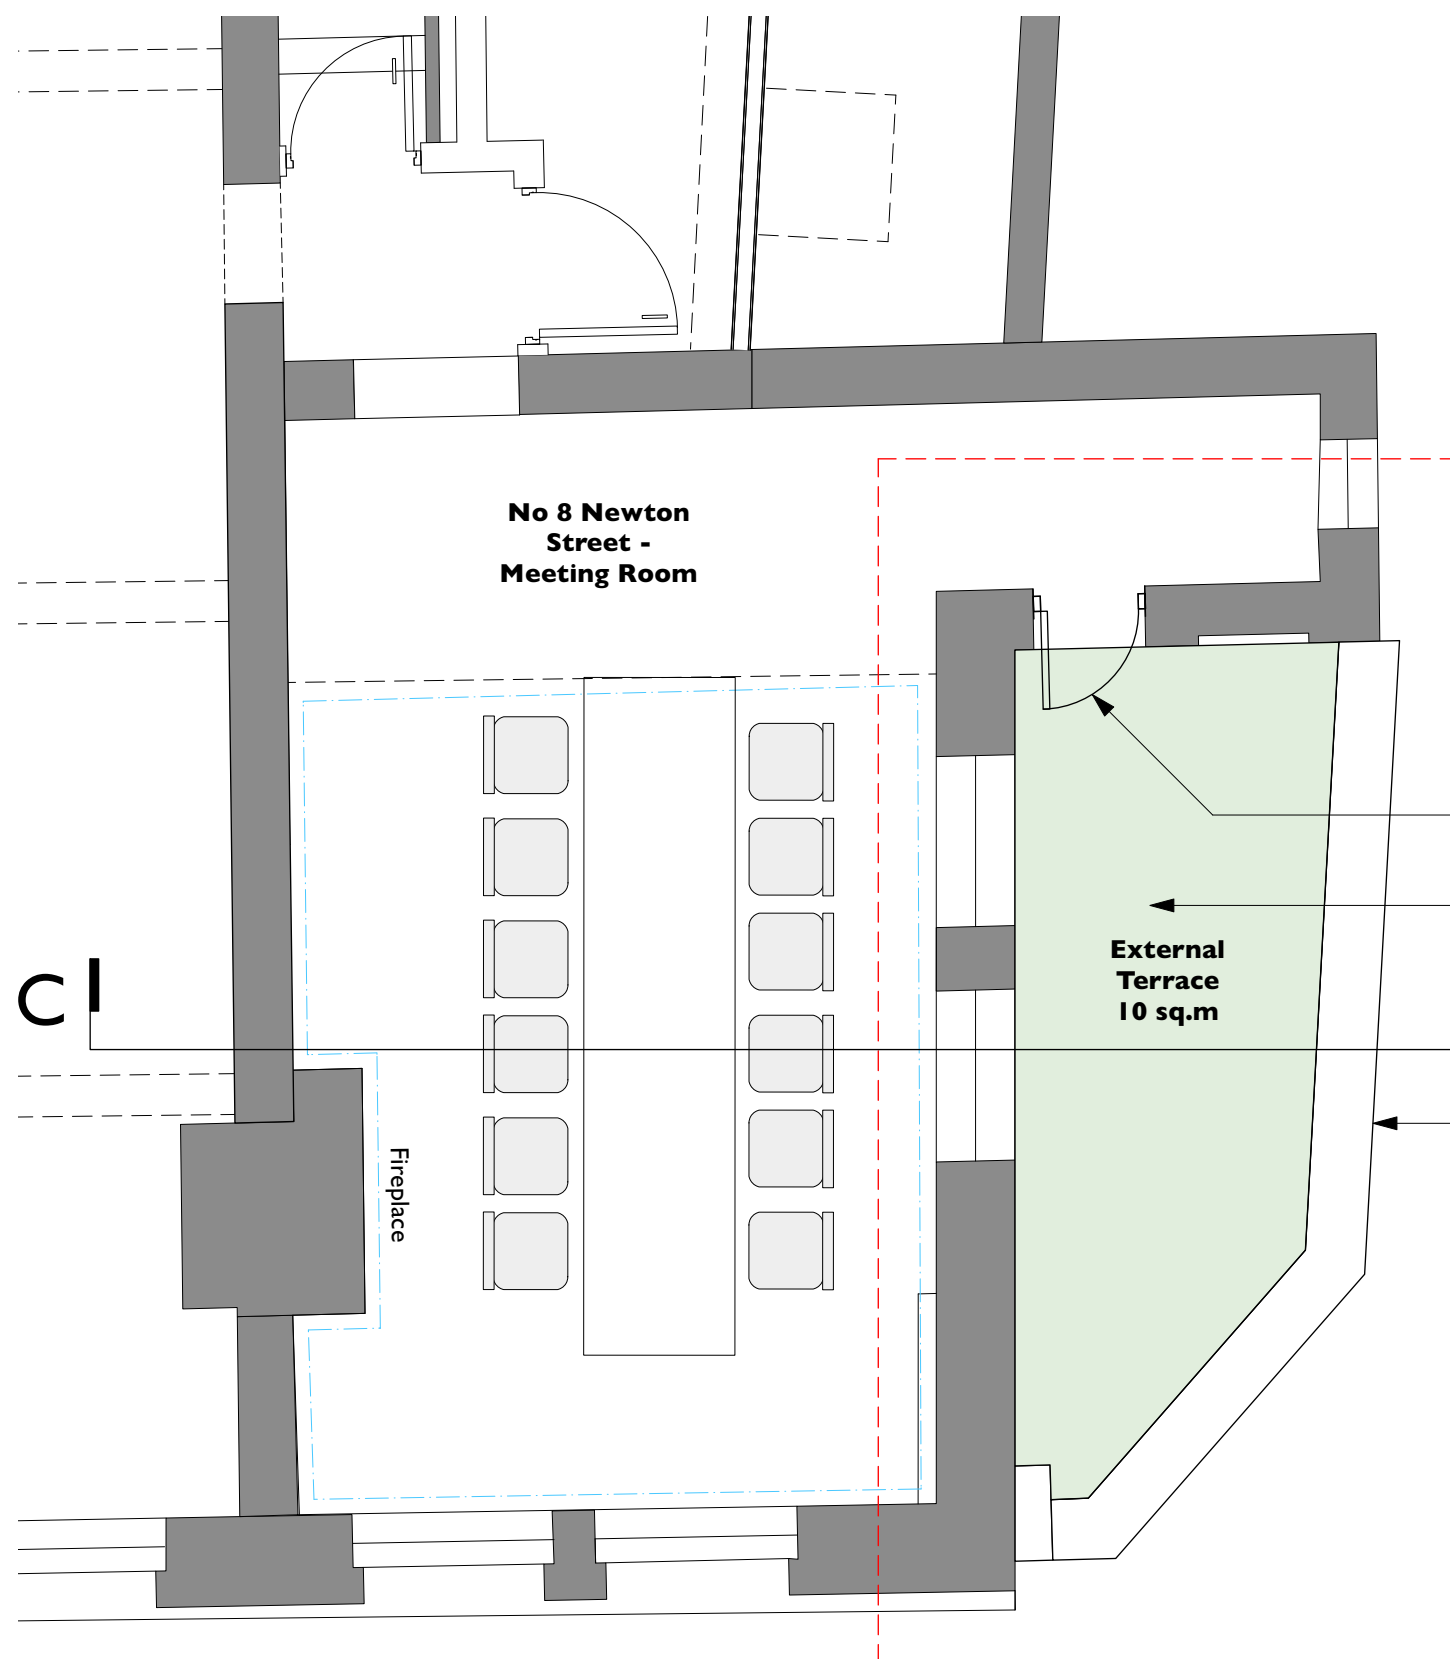

2nd Floor External Space - Proposed Plan
Scale 1:50

Proposed new door to external terrace.

Proposed new flat roof/external terrace.

Existing stone parapet.

A	Proposed glass balustrade and internal steps removed.	RD	AB
Rev	Note	DRN	CHK

8-16 Newton Street

2nd Floor External Space - Proposed Plan

scheme	1665
drwg no.	P(145)
revision	A

scale	1:50 @ A3
date first drawn	Jan 21
drawn	RD


SK sketch E existing P proposed T tender C construction FI final issue

www.ateliermb.co.uk
t 0161 236 0051
e architect@ateliermb.co.uk

All dimensions to be checked
on site prior to any
commencing work.



Equipment installation for
Plant rooms at No.8 and
on roof at No.14-16 to be
craned up. Risk from
collision with existing fabric
and falling objects.

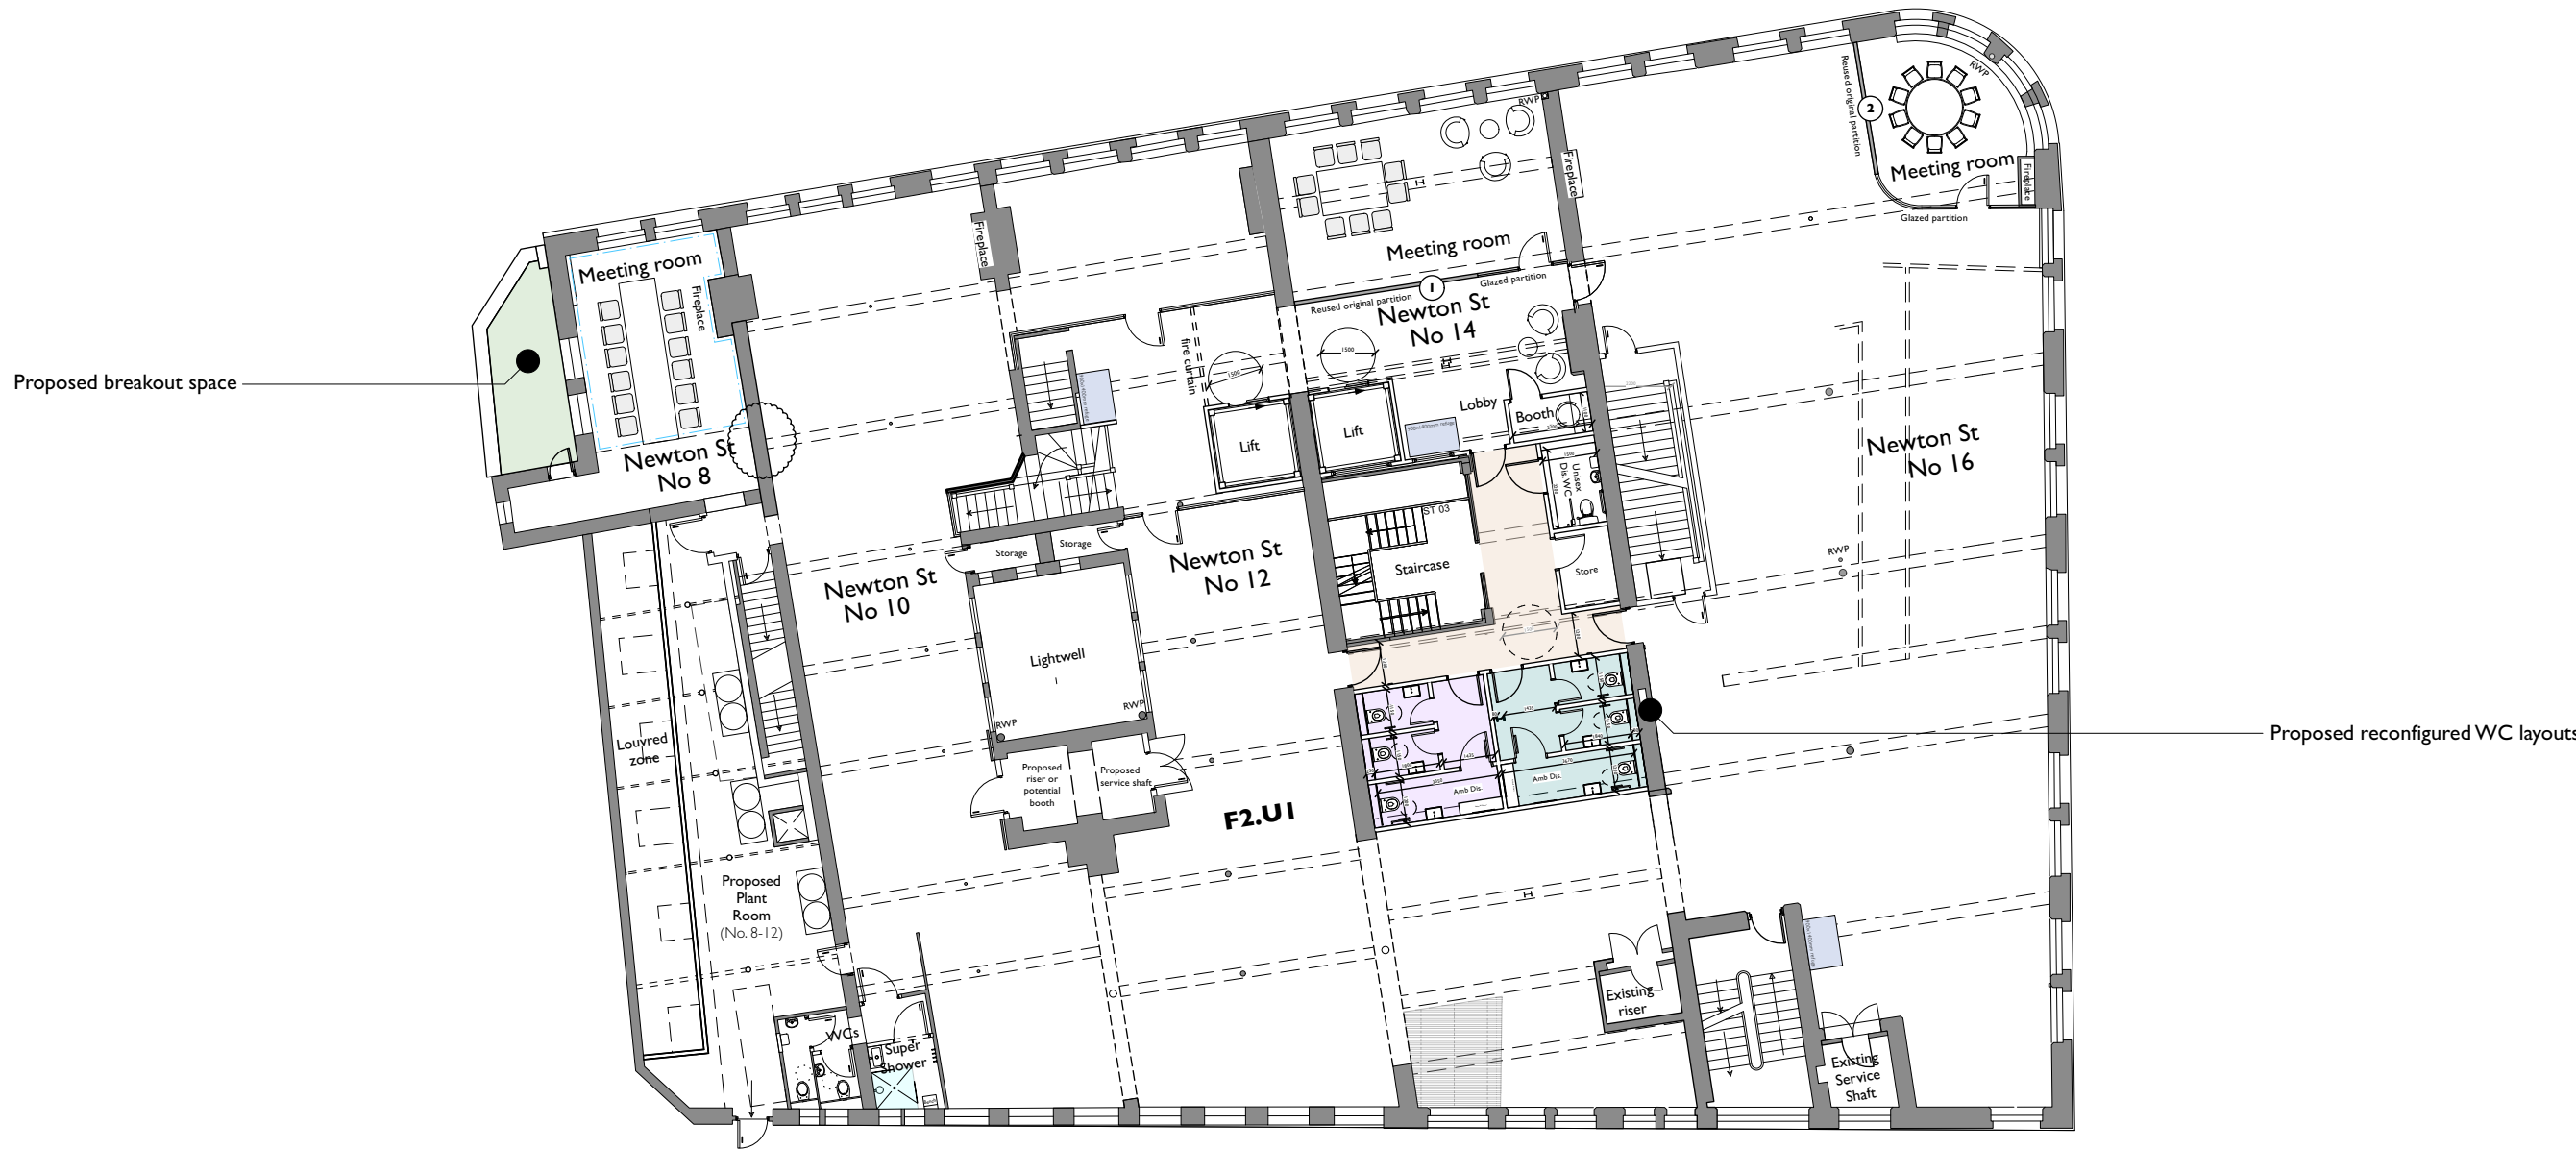

A	16/06/2022	Annotation amended.	RJD	RD
Rev	Note		DRN	CHK

8-16 Newton Street


Second Floor Proposed -
Breakout Space


scheme	1665
drwg no.	P(140)
revision	A

scale	1:200 @ A3
date first drawn	Jun 22
drawn	RD

SK sketch E existing P proposed T tender C construction FI final issue

www.ateliermb.co.uk
t 0161 236 0051
e architect@ateliermb.co.uk

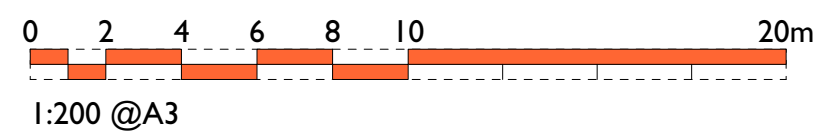

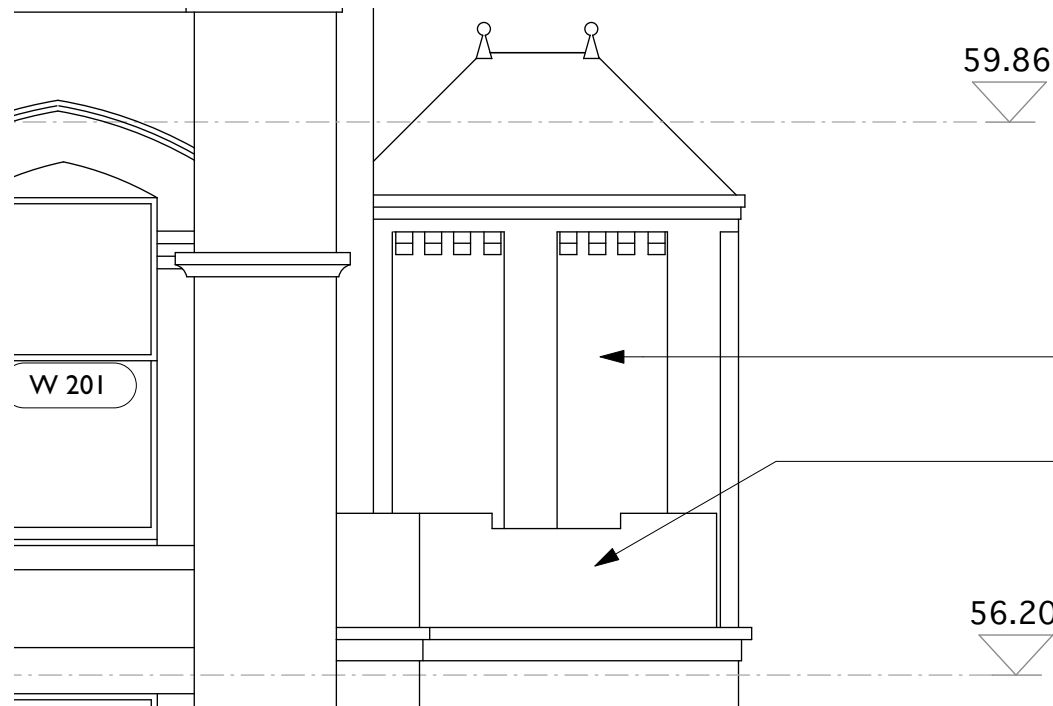

**2nd Floor External Space -
Existing Newton Street Elevation**
Scale 1:50



Key Elevation
Scale 1:500



**2nd Floor External Space -
Existing Back Piccadilly Elevation**
Scale 1:50



Key Elevation
Scale 1:500

Rev	Note	DRN	CHK
-----	------	-----	-----

8-16 Newton Street

2nd Floor: External Space - Existing Elevations

scheme	1665
drwg no.	E(245)
revision	


scale	1:100 @ A3
date first drawn	Jan 21
drawn	RD

SK sketch E existing P proposed T tender C construction FI final issue

www.ateliermb.co.uk
t 0161 236 0051
e architect@ateliermb.co.uk



Atelier MB
Urban Architects

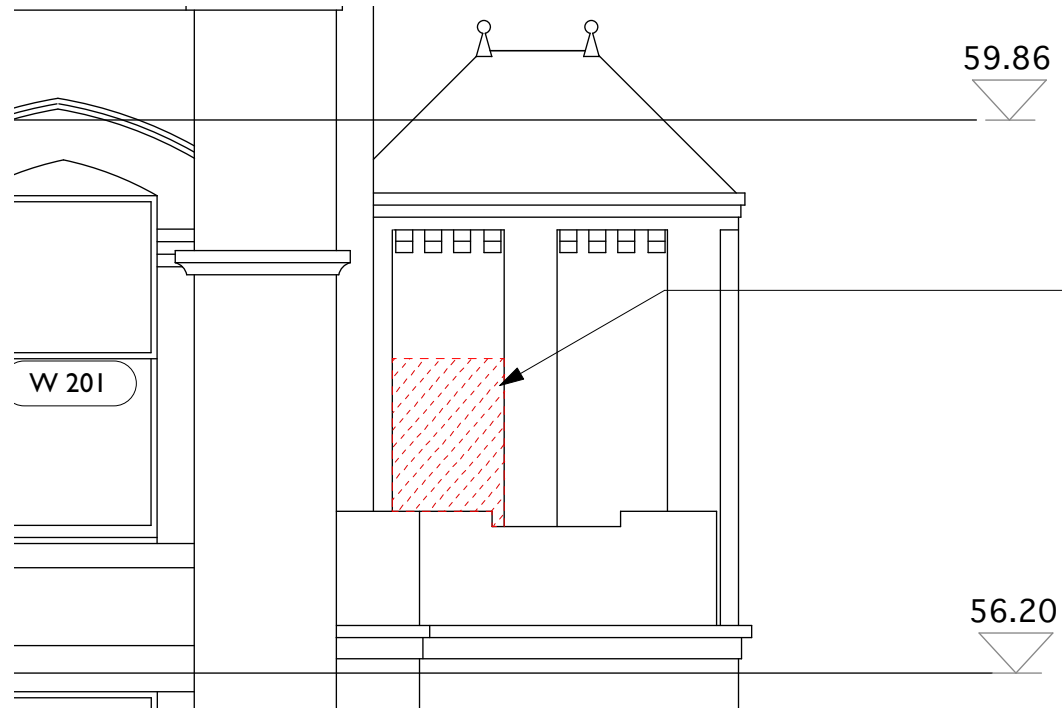

Door opening to be created within existing brick wall.

**2nd Floor External Space -
Proposed Newton Street Strip Out Elevation**
Scale 1:50



**2nd Floor External Space -
Proposed Back Piccadilly Strip Out Elevation**
Scale 1:50



Key Elevation
Scale 1:500



Key Elevation
Scale 1:500

COPYRIGHT OF ATELIER MB LTD
DO NOT SCALE FROM THIS DRAWING
DIMENSIONS TO BE CHECKED ON SITE

KEY

- Existing
- Proposed
- Existing to be removed

A Extent of wall to be removed updated. RD AB
22/09/2021

Rev Note DRN CHK

8-16 Newton Street


2nd Floor: External Space -
Proposed Strip Out Elevations

scheme	1665
drwg no.	P(246)
revision	A

scale	1:50 @ A3
date first drawn	Jan 21
drawn	RD

SK sketch E existing P proposed T tender C construction FI final issue

www.ateliermb.co.uk
t 0161 236 0051
e architect@ateliermb.co.uk

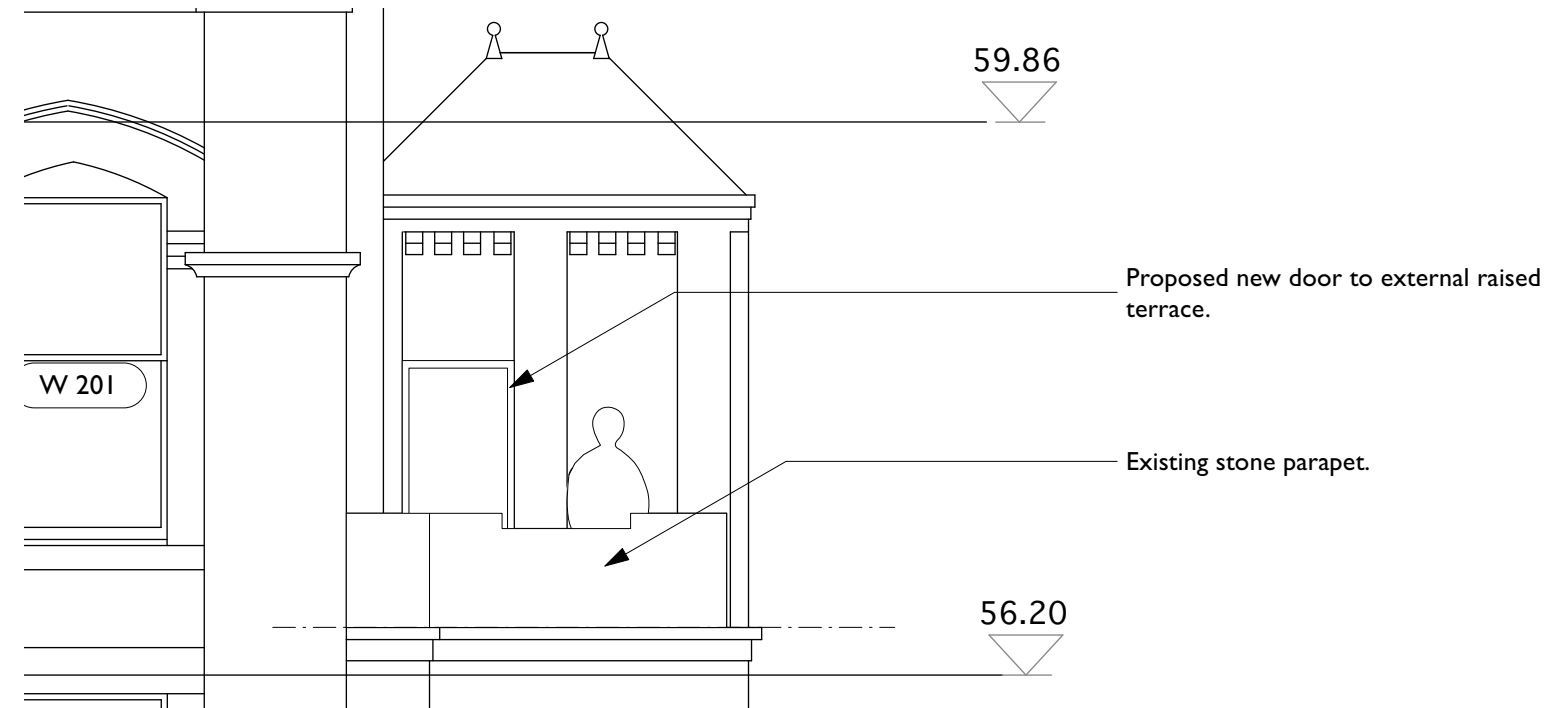


**2nd Floor External Space -
Proposed Newton Street Elevation**
Scale 1:50



Key Elevation
Scale 1:500

KEY
Existing
Proposed
Existing to be removed

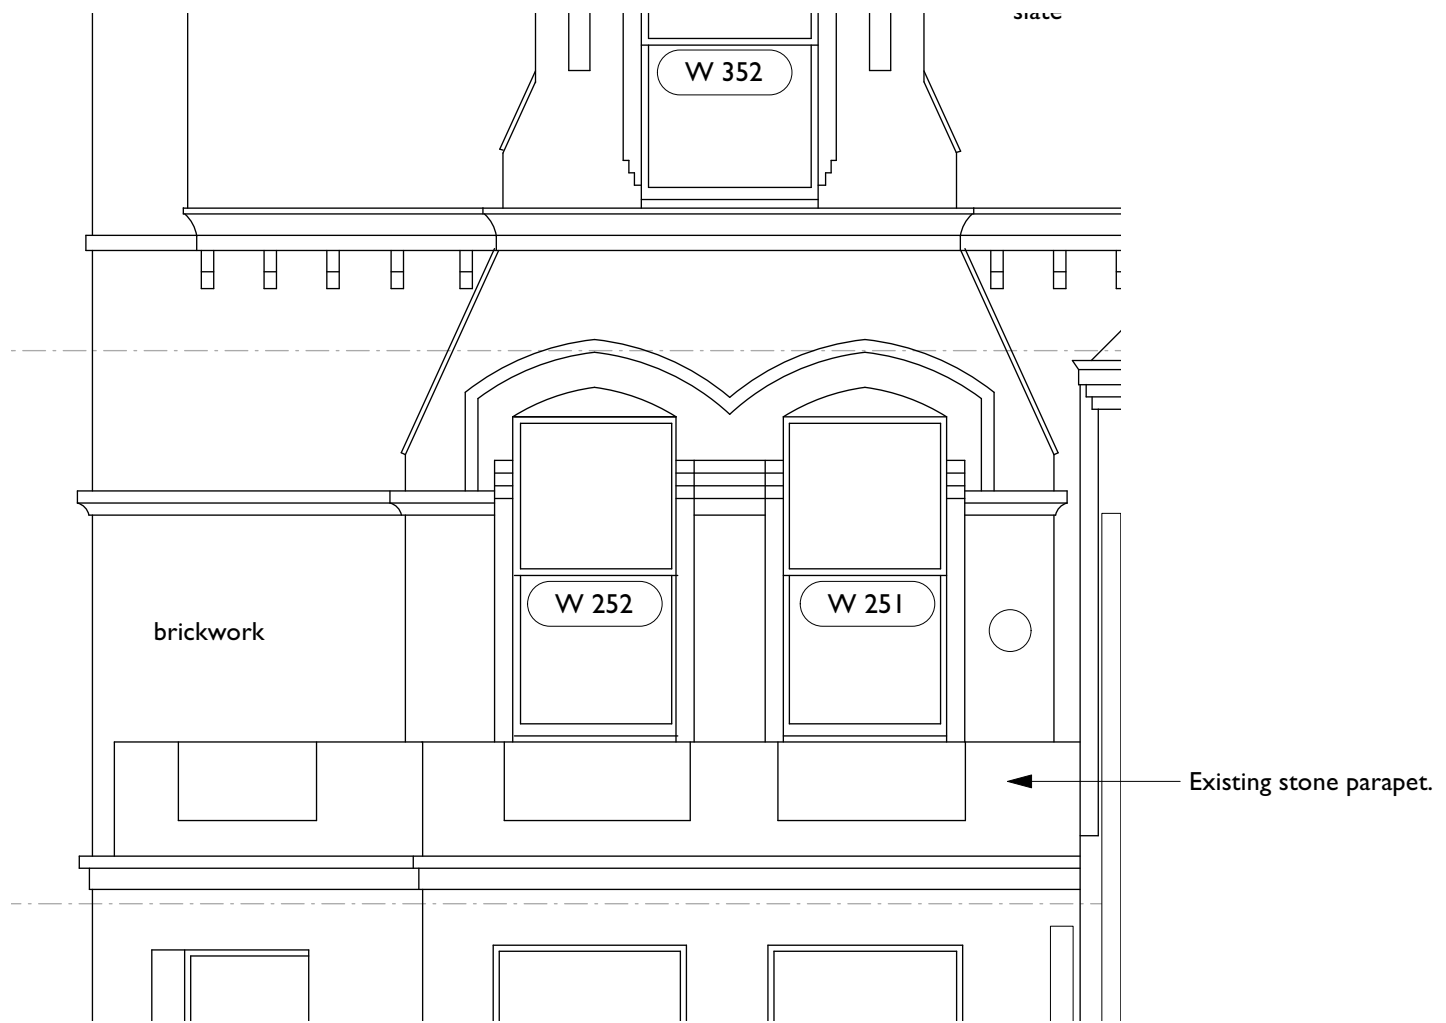

**2nd Floor External Space -
Proposed Back Piccadilly Elevation**
Scale 1:50



Key Elevation
Scale 1:500

A 22/09/2021 Proposed glass balustrade removed and proposed door repositioned. RD AB

Rev Note DRN CHK

8-16 Newton Street


2nd Floor External Space -
Proposed Elevations

scheme	1665
drwg no.	P(245)
revision	A

scale	1:50 @ A3
date first drawn	Jan 21
drawn	RD

SK sketch E existing P proposed T tender C construction FI final issue


www.ateliermb.co.uk
t 0161 236 0051
e architect@ateliermb.co.uk

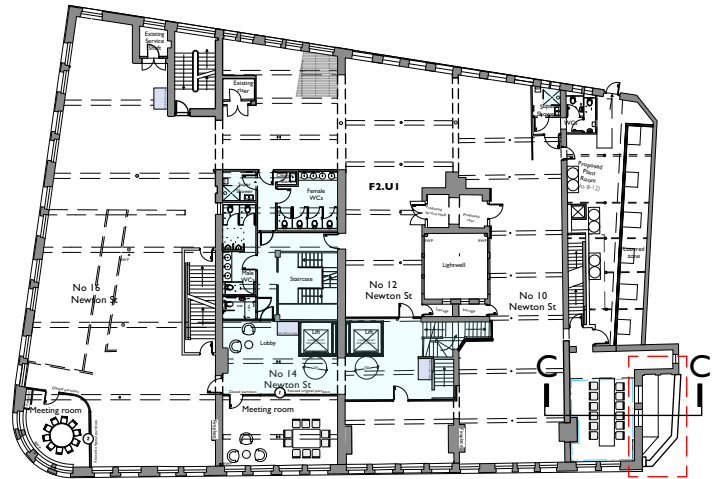

Key Plan
Scale 1:500

KEY

Existing

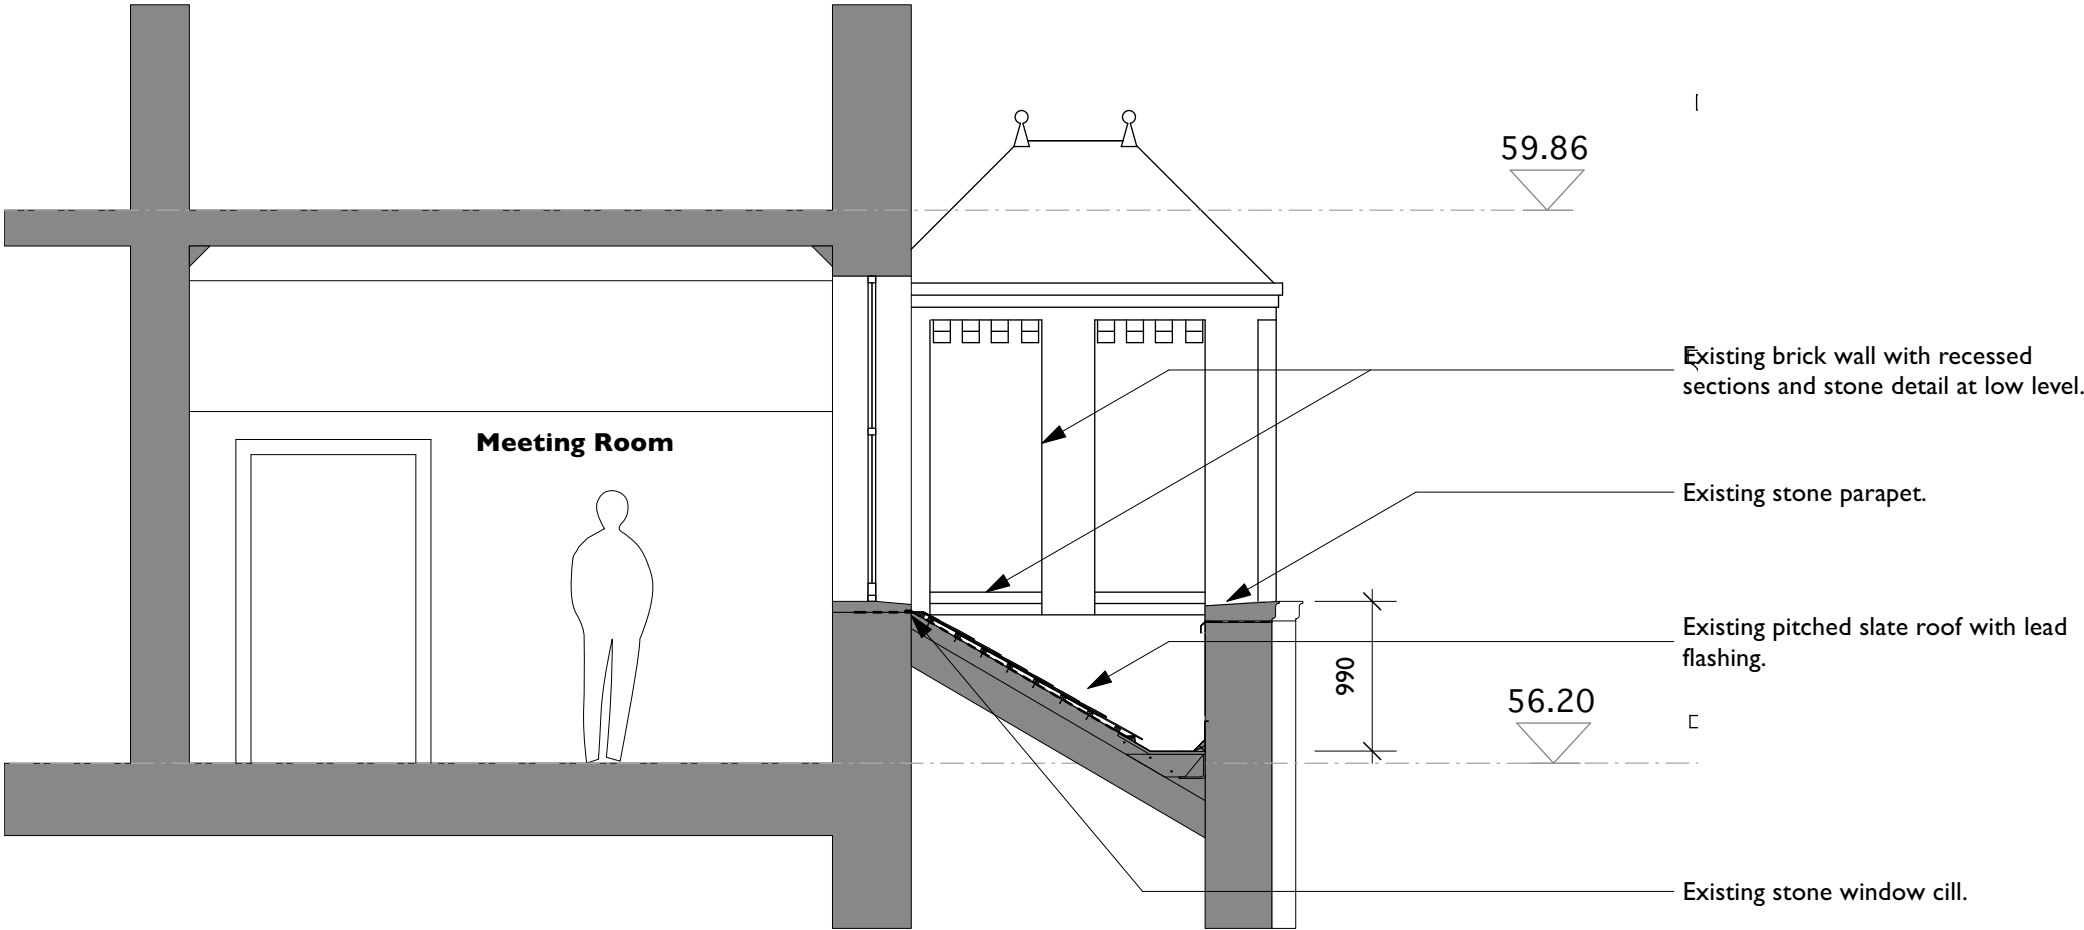

2nd Floor External Space - Existing Section C-C
Scale 1:50

A	Parapet height updated to 990mm.	RD	AB
Rev	Note	DRN CHK	

8-16 Newton Street


2nd Floor External Space - Existing
Section C-C

scheme	1665
drwg no.	E(345)
revision	A

scale	1:100 @ A3
date first drawn	Jan 21
drawn	RD

SK sketch E existing P proposed T tender C construction FI final issue


www.ateliermb.co.uk
t 0161 236 0051
e architect@ateliermb.co.uk

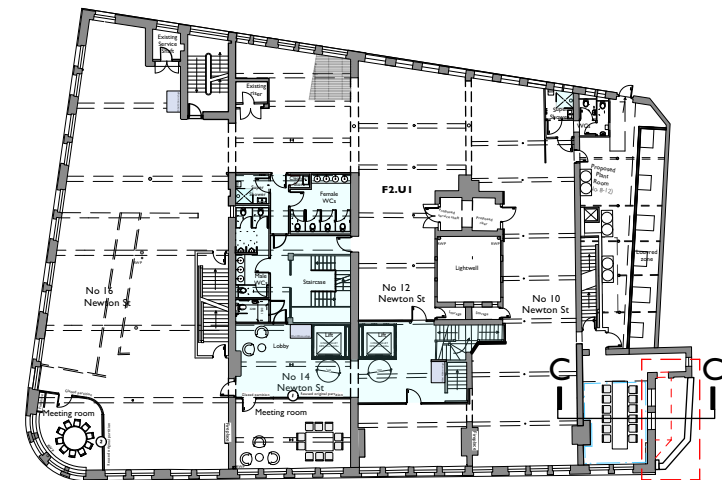

Key Plan
Scale 1:500

KEY

- Existing
- Proposed
- Existing to be removed

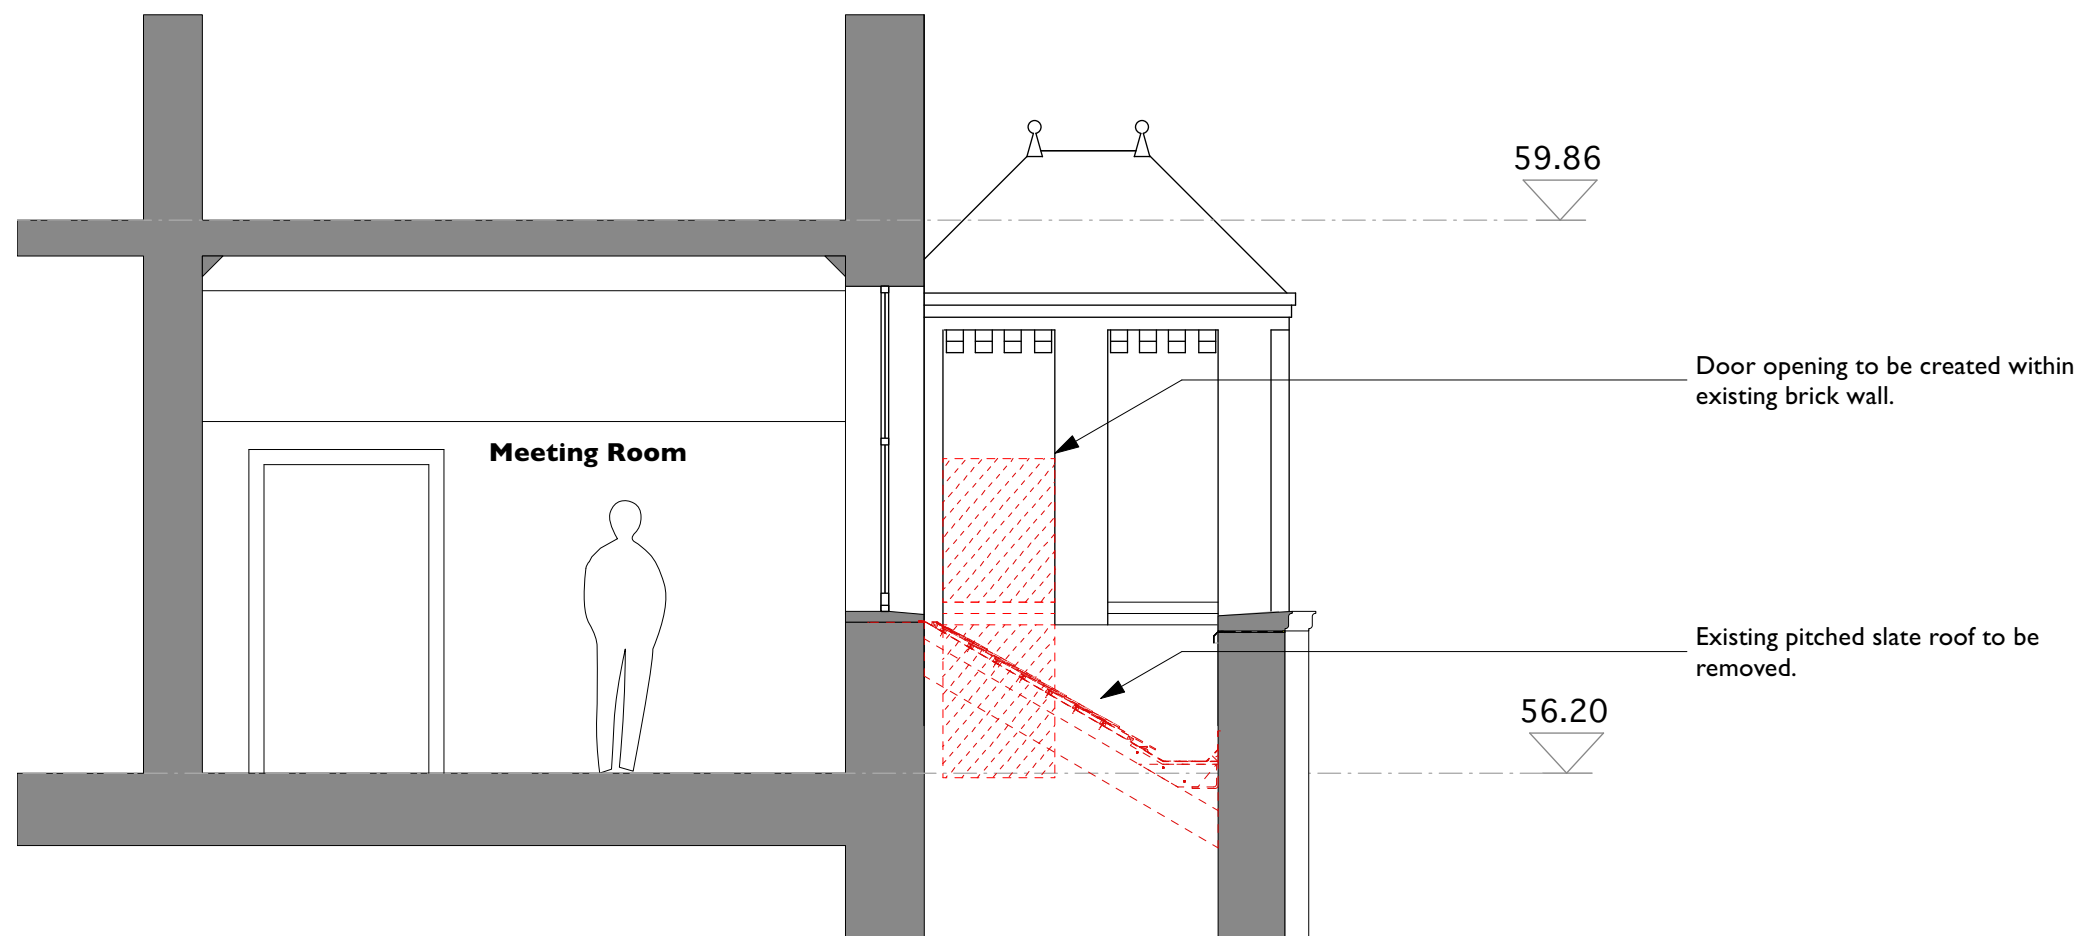

2nd Floor External Space - Proposed Strip Out Section C-C
Scale 1:50

A Extent of wall to be removed adjusted. RD AB
22/09/2021

Rev Note DRN CHK

8-16 Newton Street


2nd Floor External Space -
Proposed Strip Out Section C-C

scheme	1665
drwg no.	P(346)
revision	A

scale	1:50 @ A3
date first drawn	Jan 21
drawn	RD

SK sketch E existing P proposed T tender C construction FI final issue


www.ateliermb.co.uk
t 0161 236 0051
e architect@ateliermb.co.uk

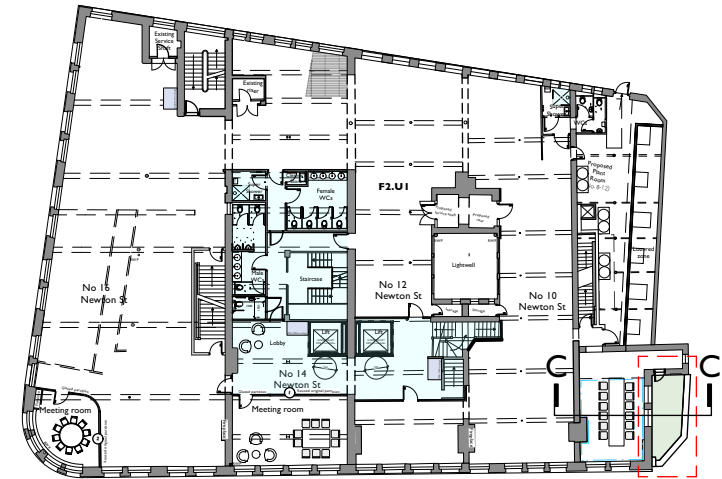

Key Plan
Scale 1:500

KEY

- Existing
- Proposed
- Existing to be removed

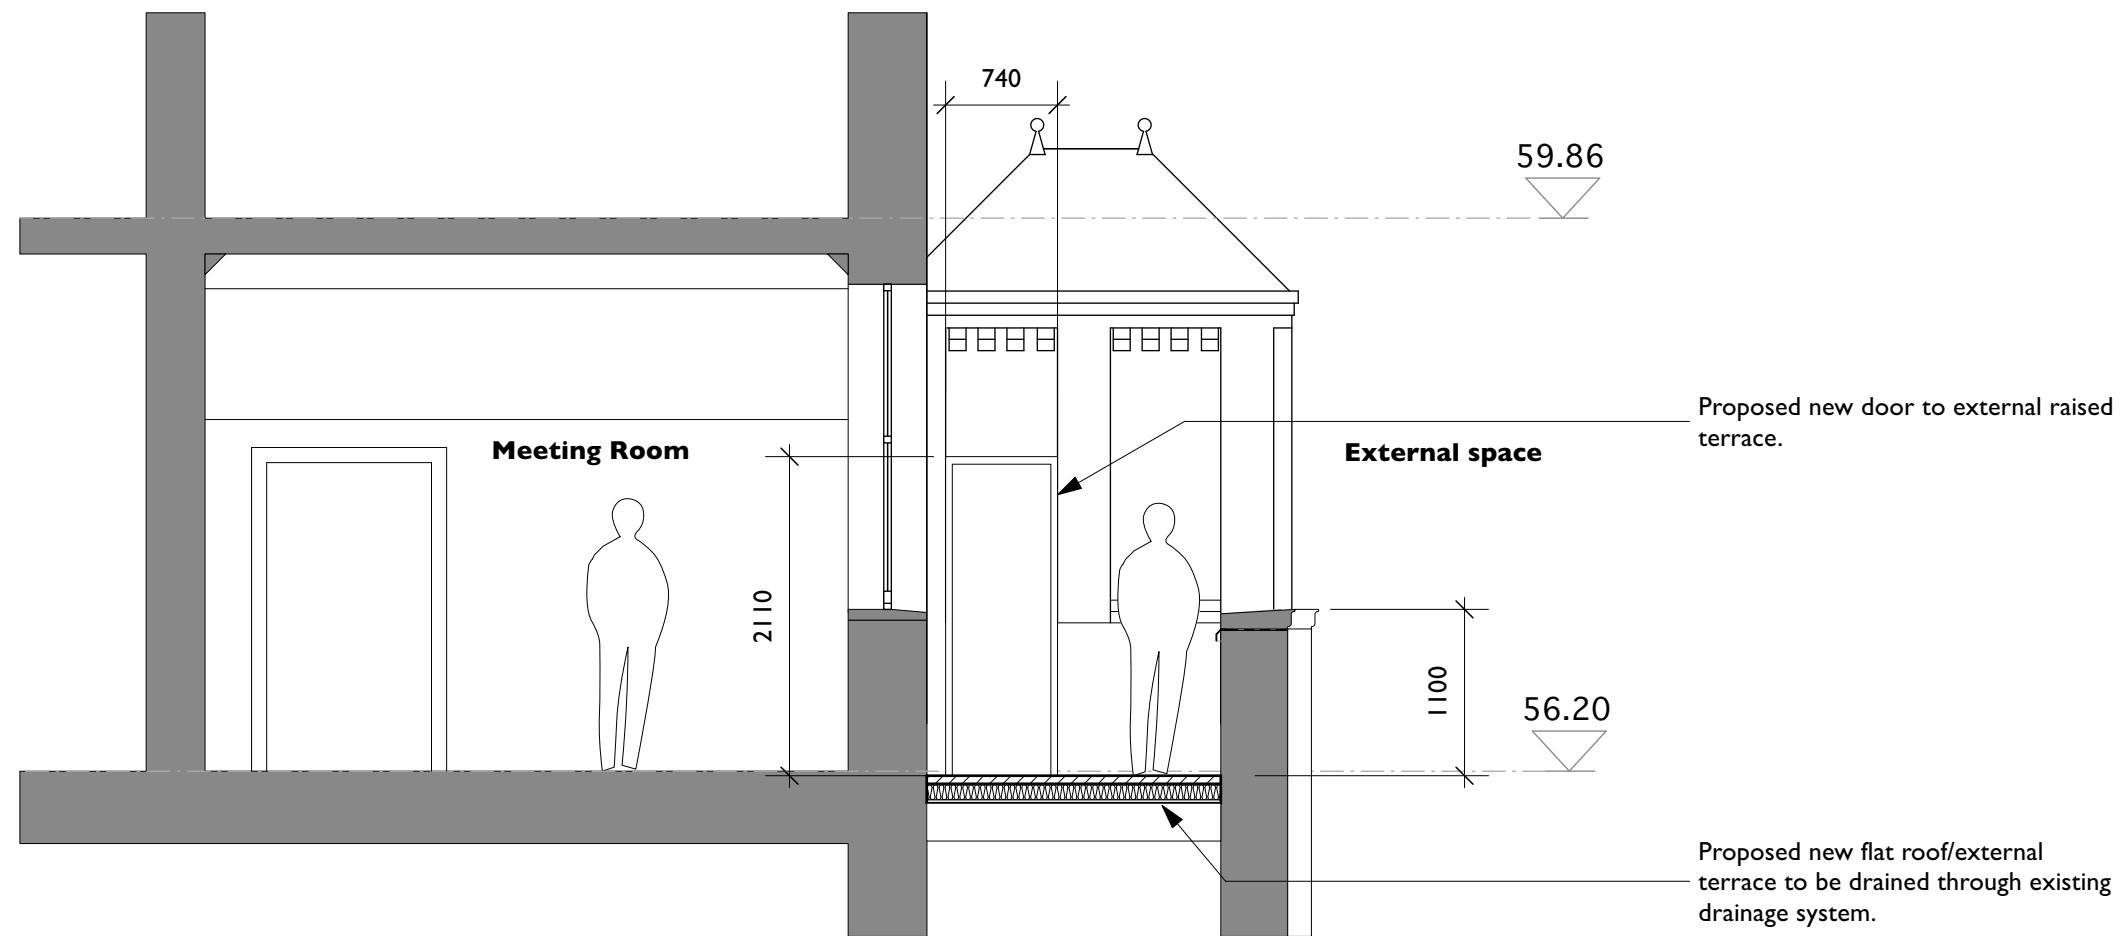

2nd Floor External Space - Proposed Section C-C
Scale 1:50

A Proposed external terrace RD AB
22/09/2021 and external door position adjusted.

Rev	Note	DRN	CHK

8-16 Newton Street

2nd Floor External Space -
Proposed Section C-C

scheme	1665
drwg no.	P(345)
revision	A

scale	1:50 @ A3
date first drawn	Jan 21
drawn	RD

SK sketch E existing P proposed T tender C construction FI final issue

www.ateliermb.co.uk
t 0161 236 0051
e architect@ateliermb.co.uk



Atelier MB
Urban Architects