




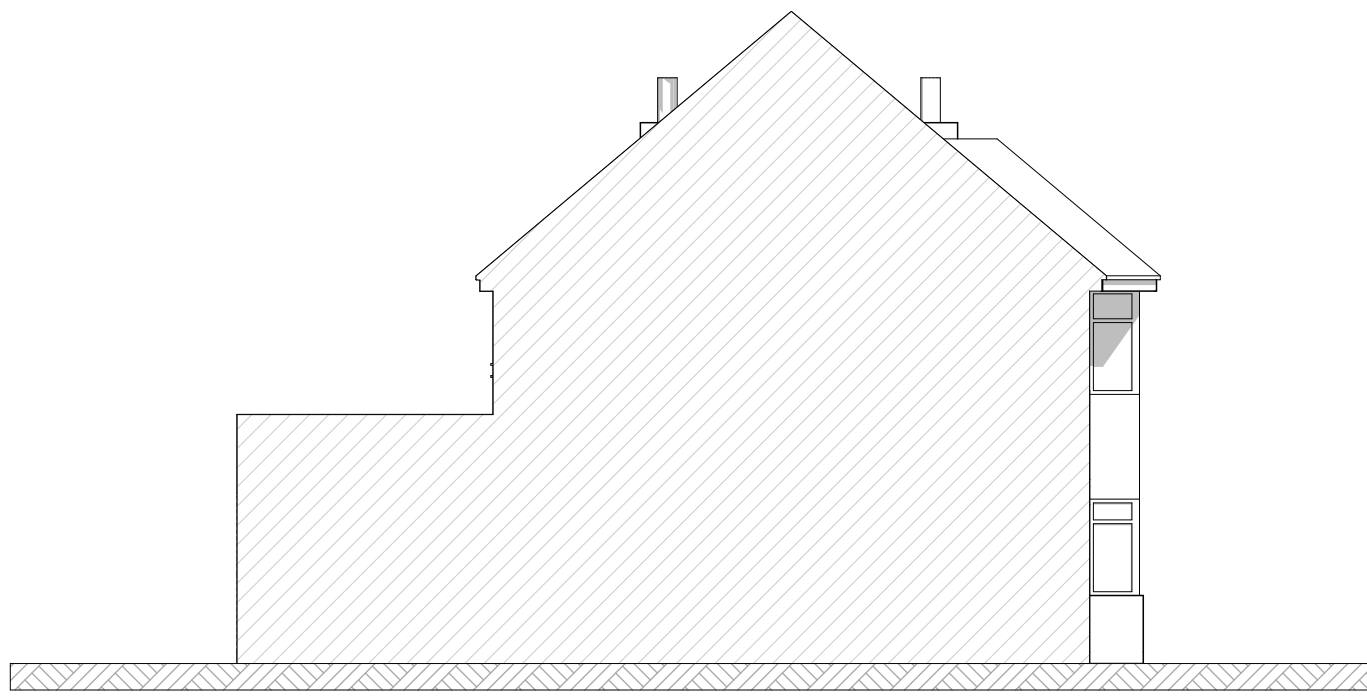


E-07 Existing Section/Side Elevation 1:100

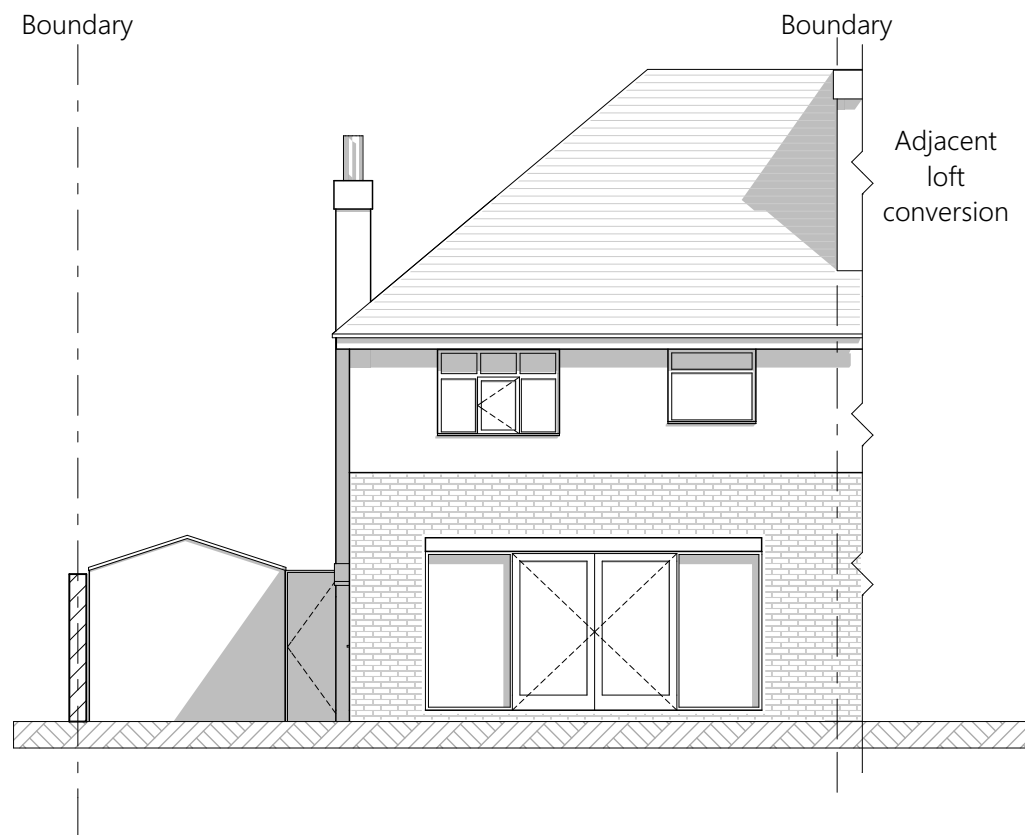


E-01 Existing Rear Elevation 1:100

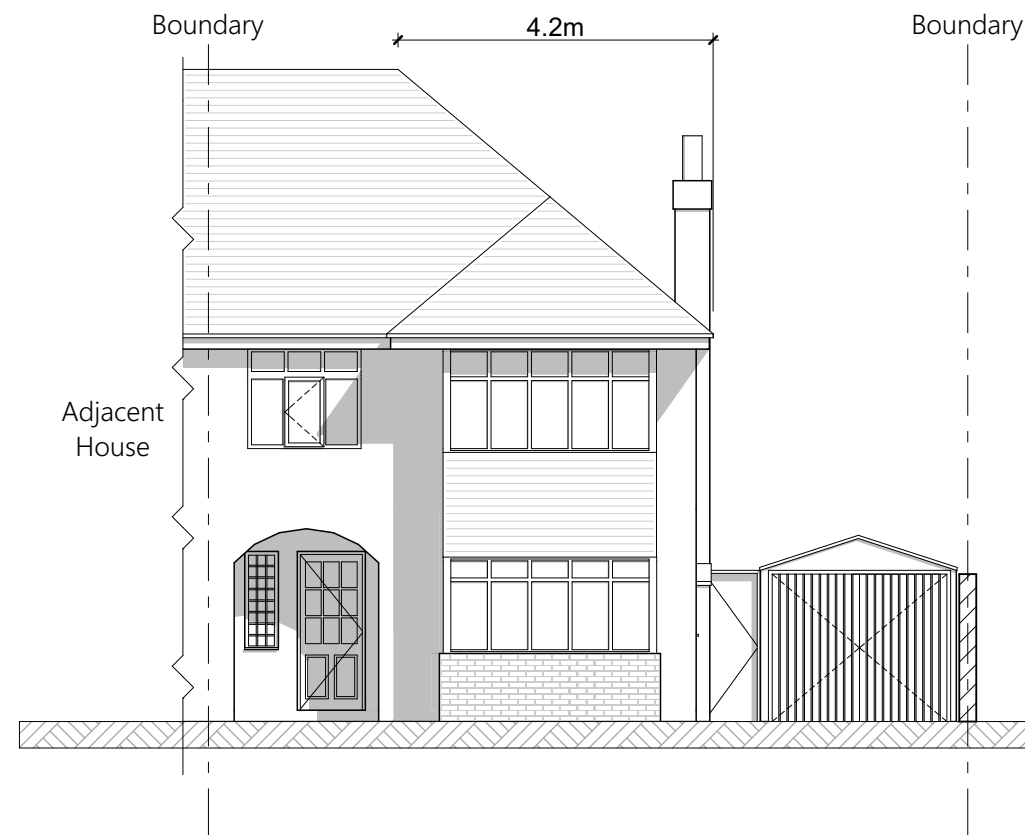


E-03 Existing Front Elevation 1:100

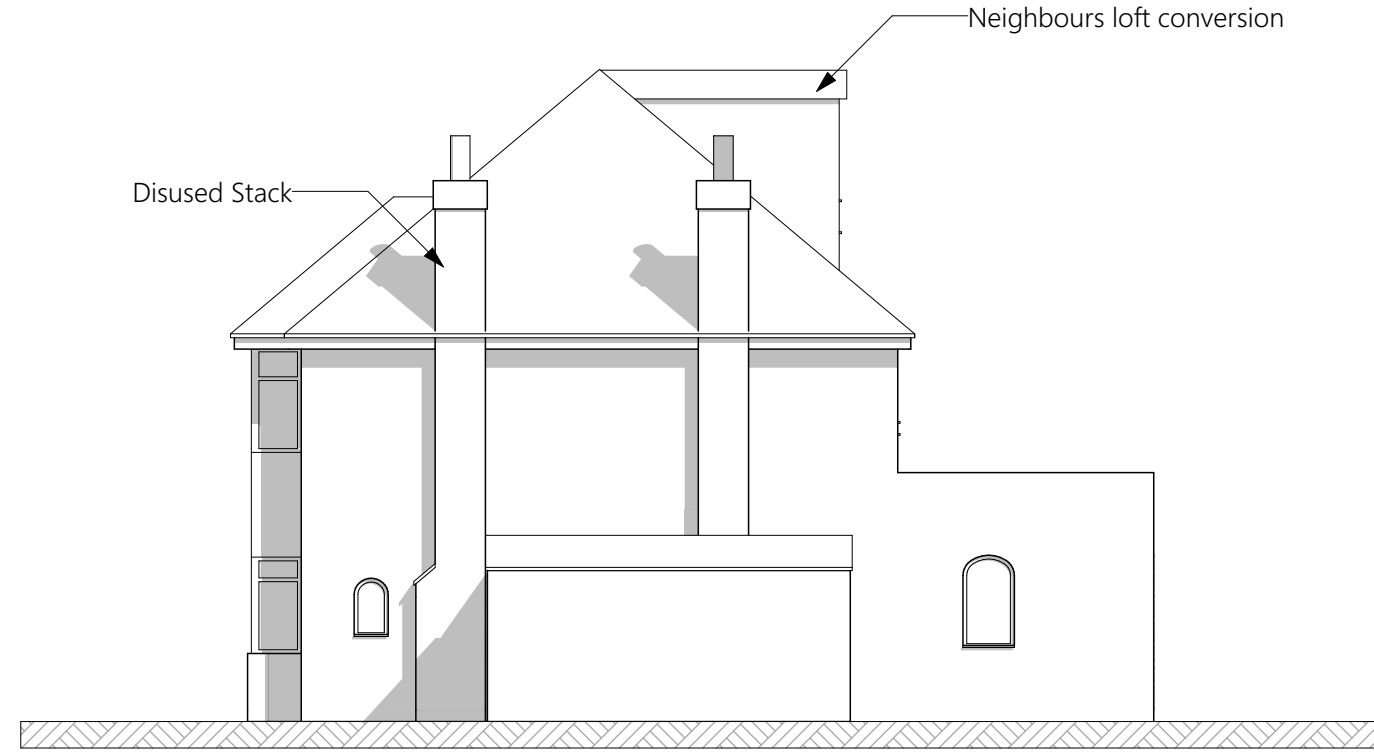


E-05 Existing Side Elevation 1:100

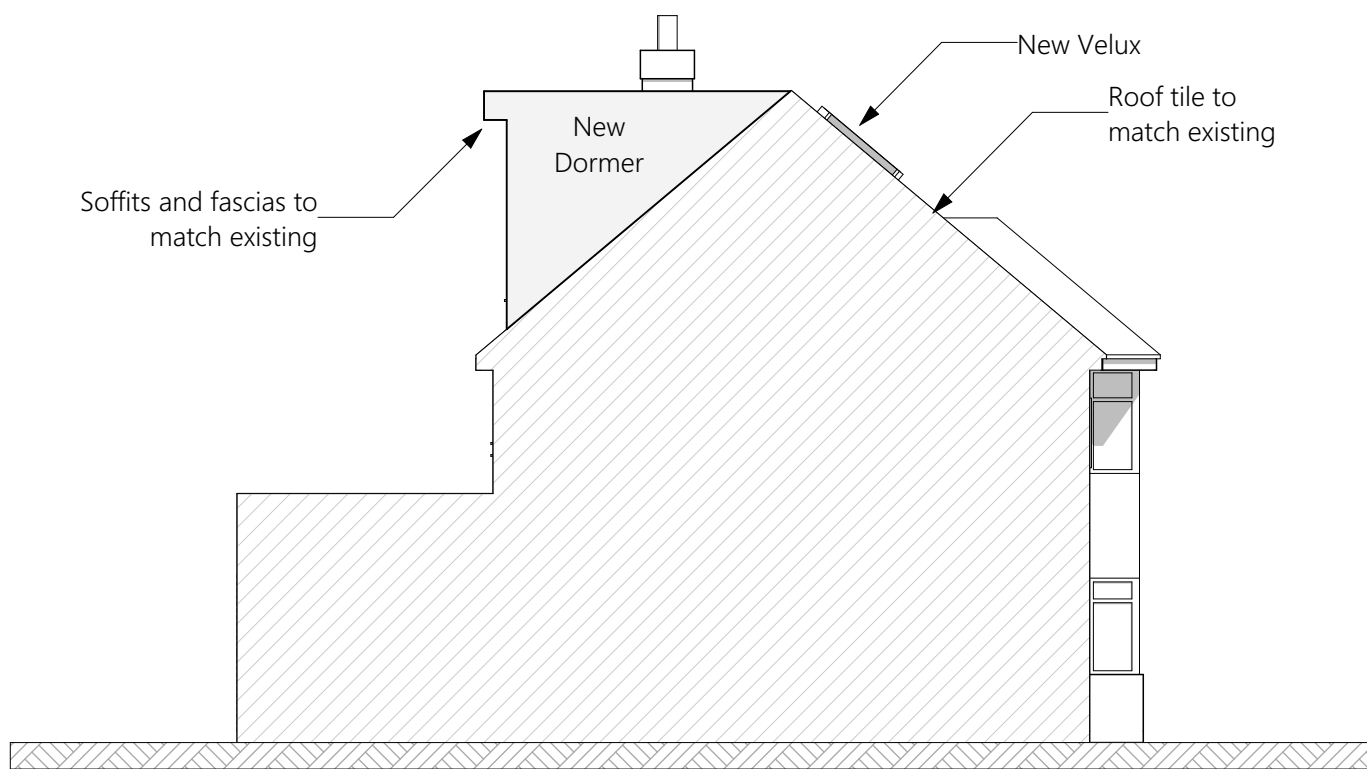


E-08 Proposed Section/Side Elevation 1:100

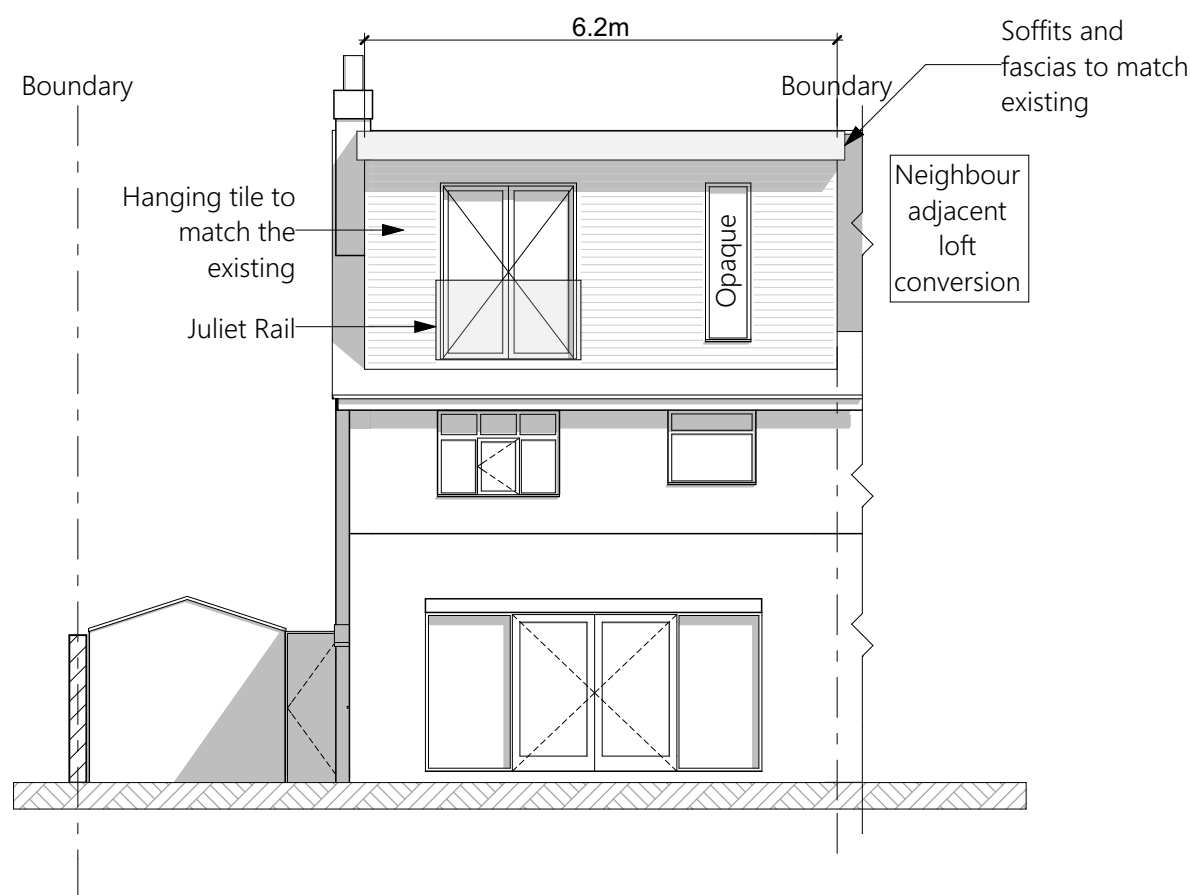


E-02 Proposed Rear Elevation 1:100

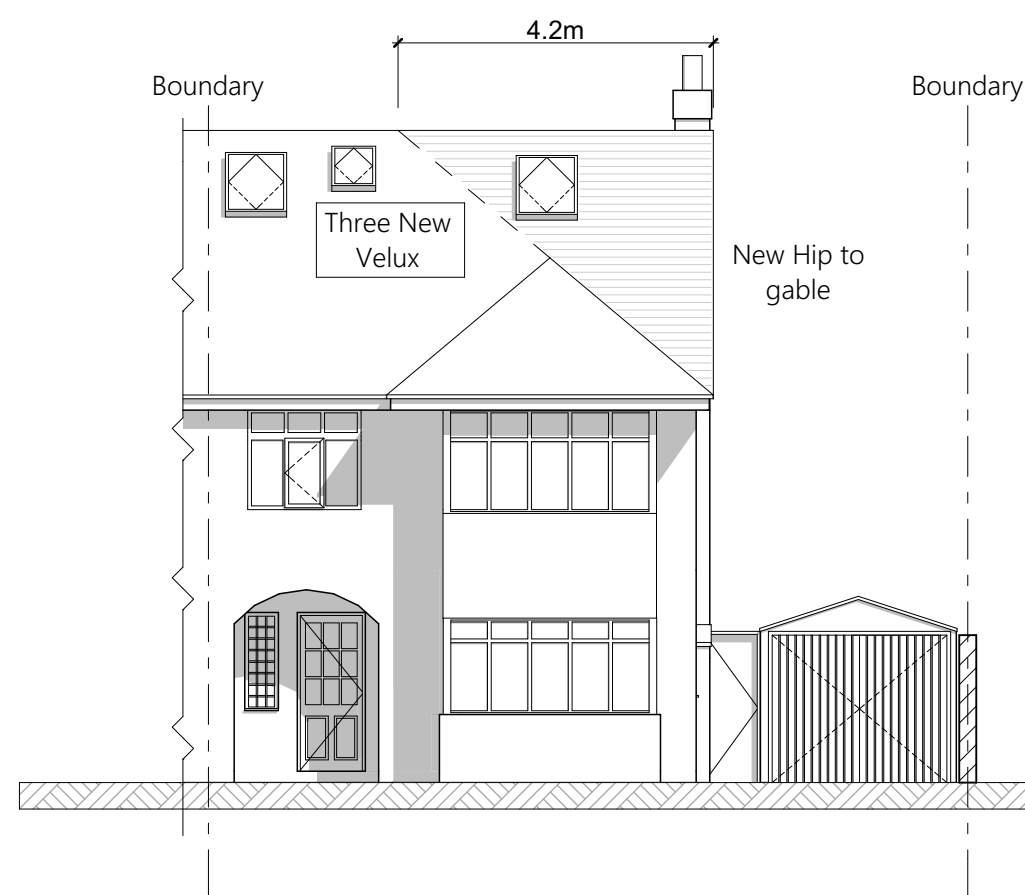


E-04 Proposed Front Elevation 1:100

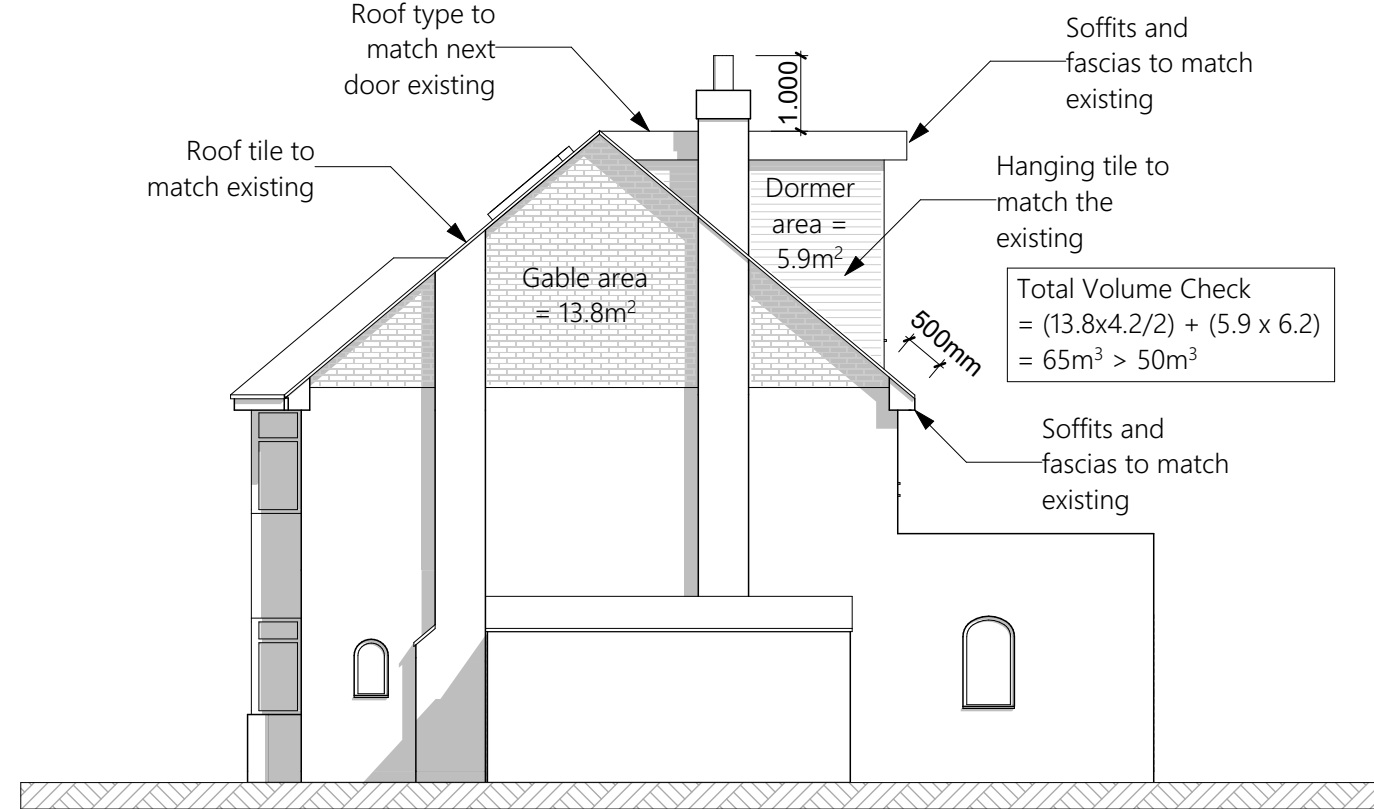


E-06 Proposed Side Elevation 1:100

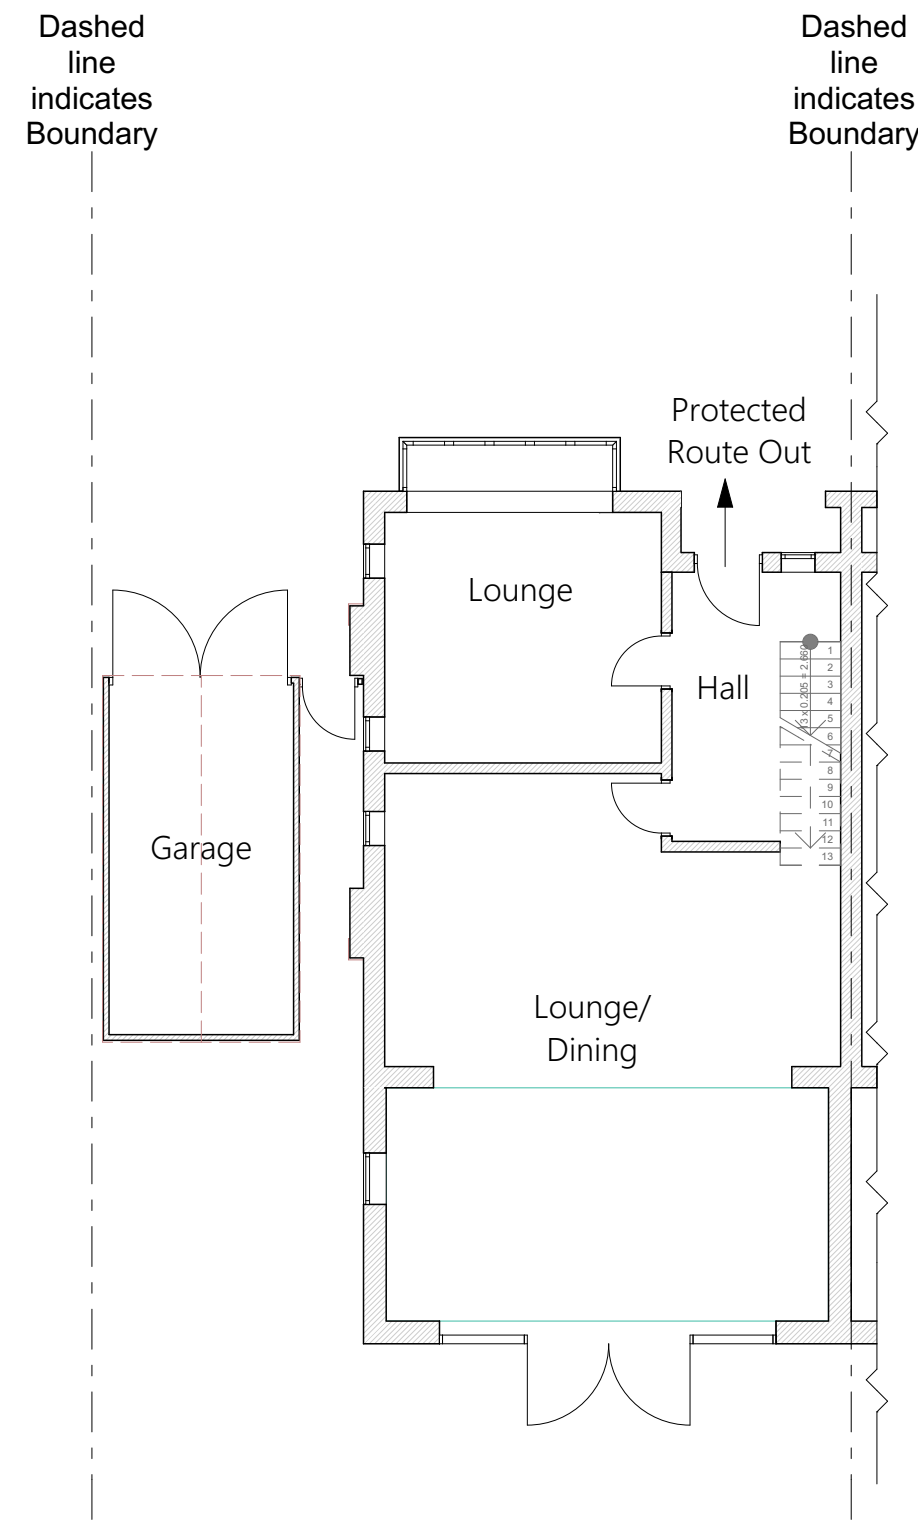


0. Existing Ground Floor Plan 1:100

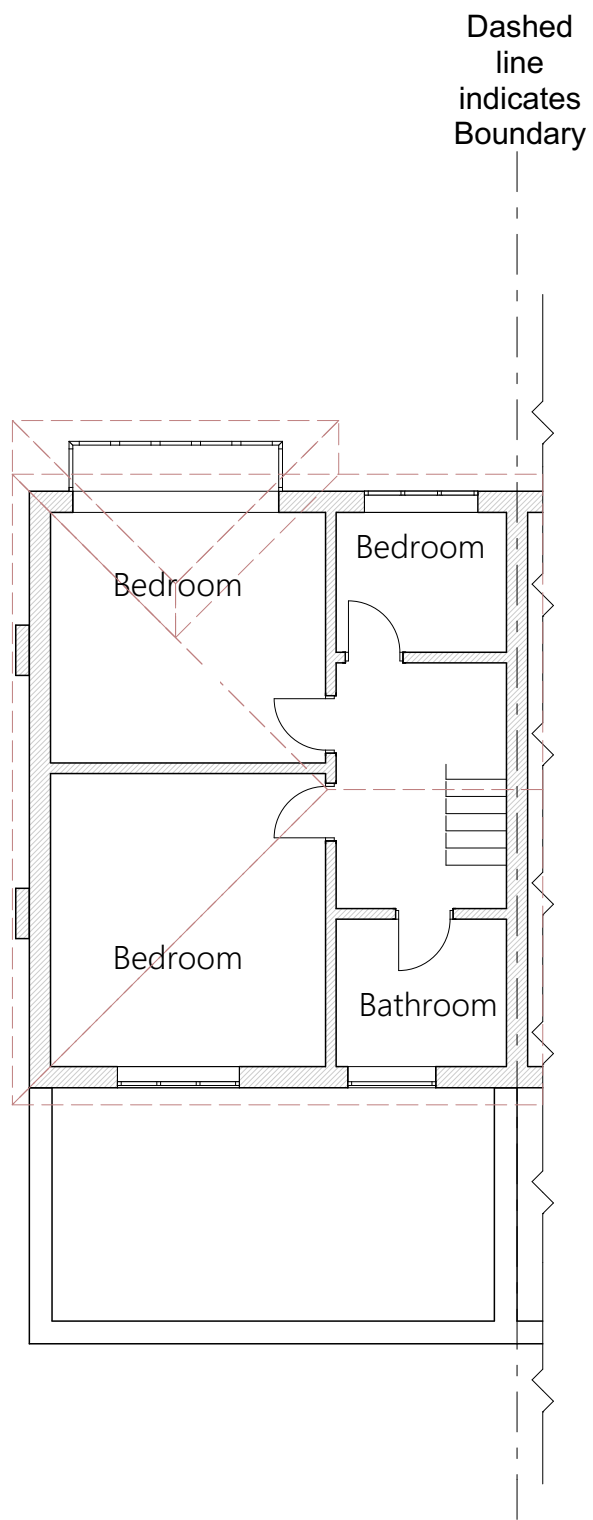


1. Existing First Floor Plan 1:100

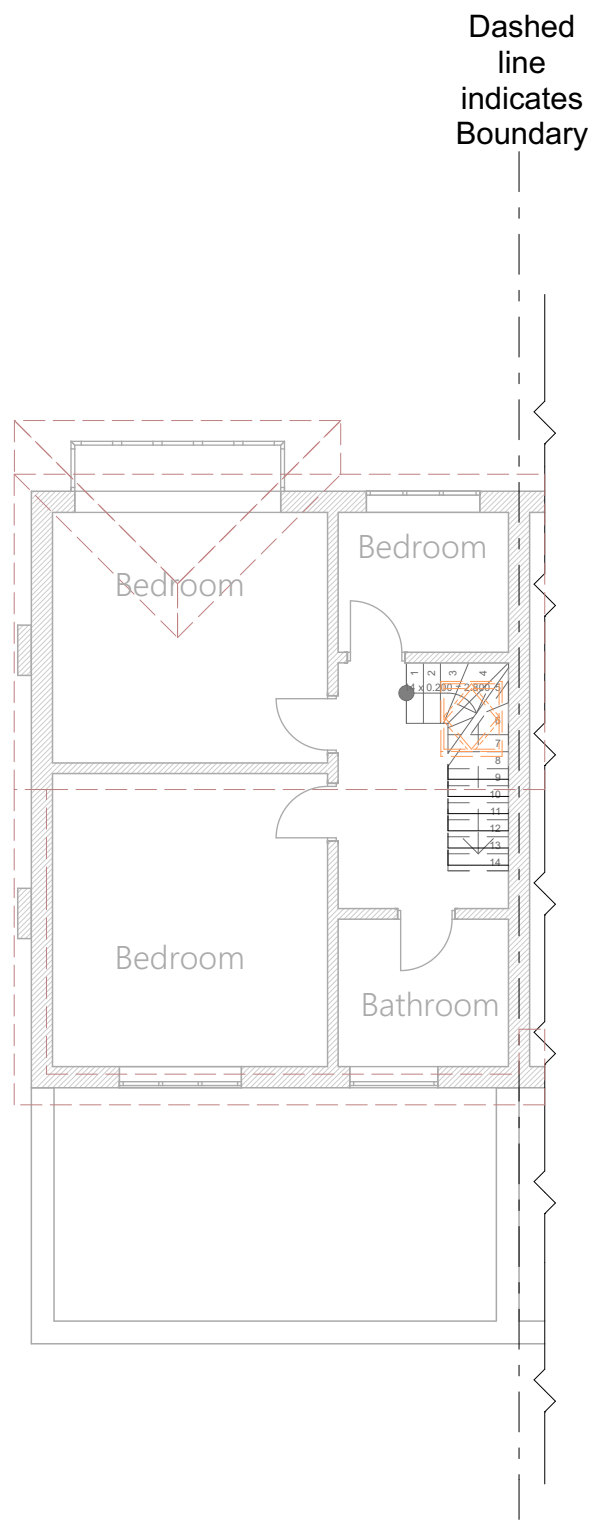

1. Proposed First Floor 1:100

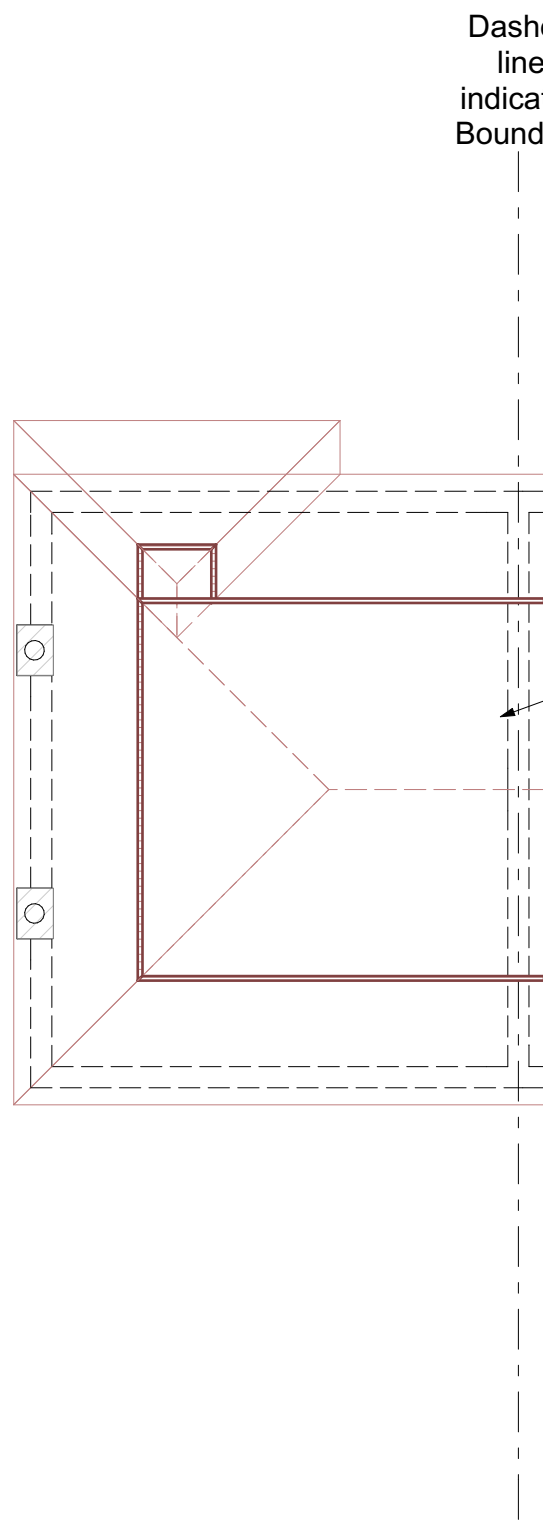


2. Existing Second floor Plan 1:100

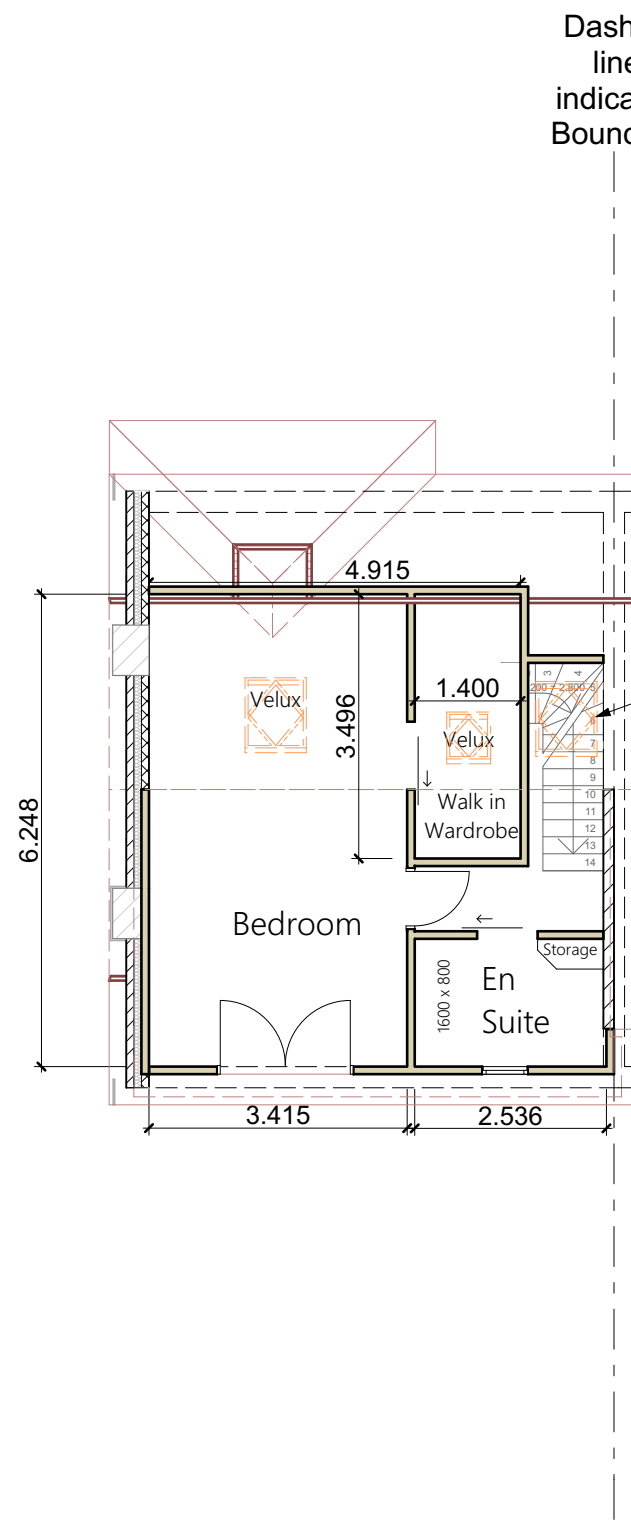

2. Proposed Second Floor Plan 1:100



3d Perspective

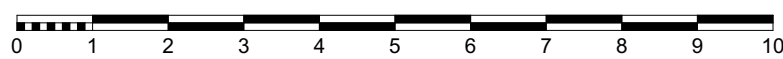

a	Revised to suit Clients requests	GB	14-06-22
Rev	Details	By	Date
 Surveying, Architectural Solutions			
Tel: 01942-366006, www.consulting-geomatic.co.uk			
Client	Project		
Mr and Mrs Simoes	Hip to Gable Loft Conversion with Rear Dormer - 23 Moorland Rd M20 6BB		
Title			By
Existing and Proposed Plans and Elevations		GB	
		Date	
		08/06/2022	
		Scale	
		1:100	
Status	Planning	Dwg N°	1213
		03	a