


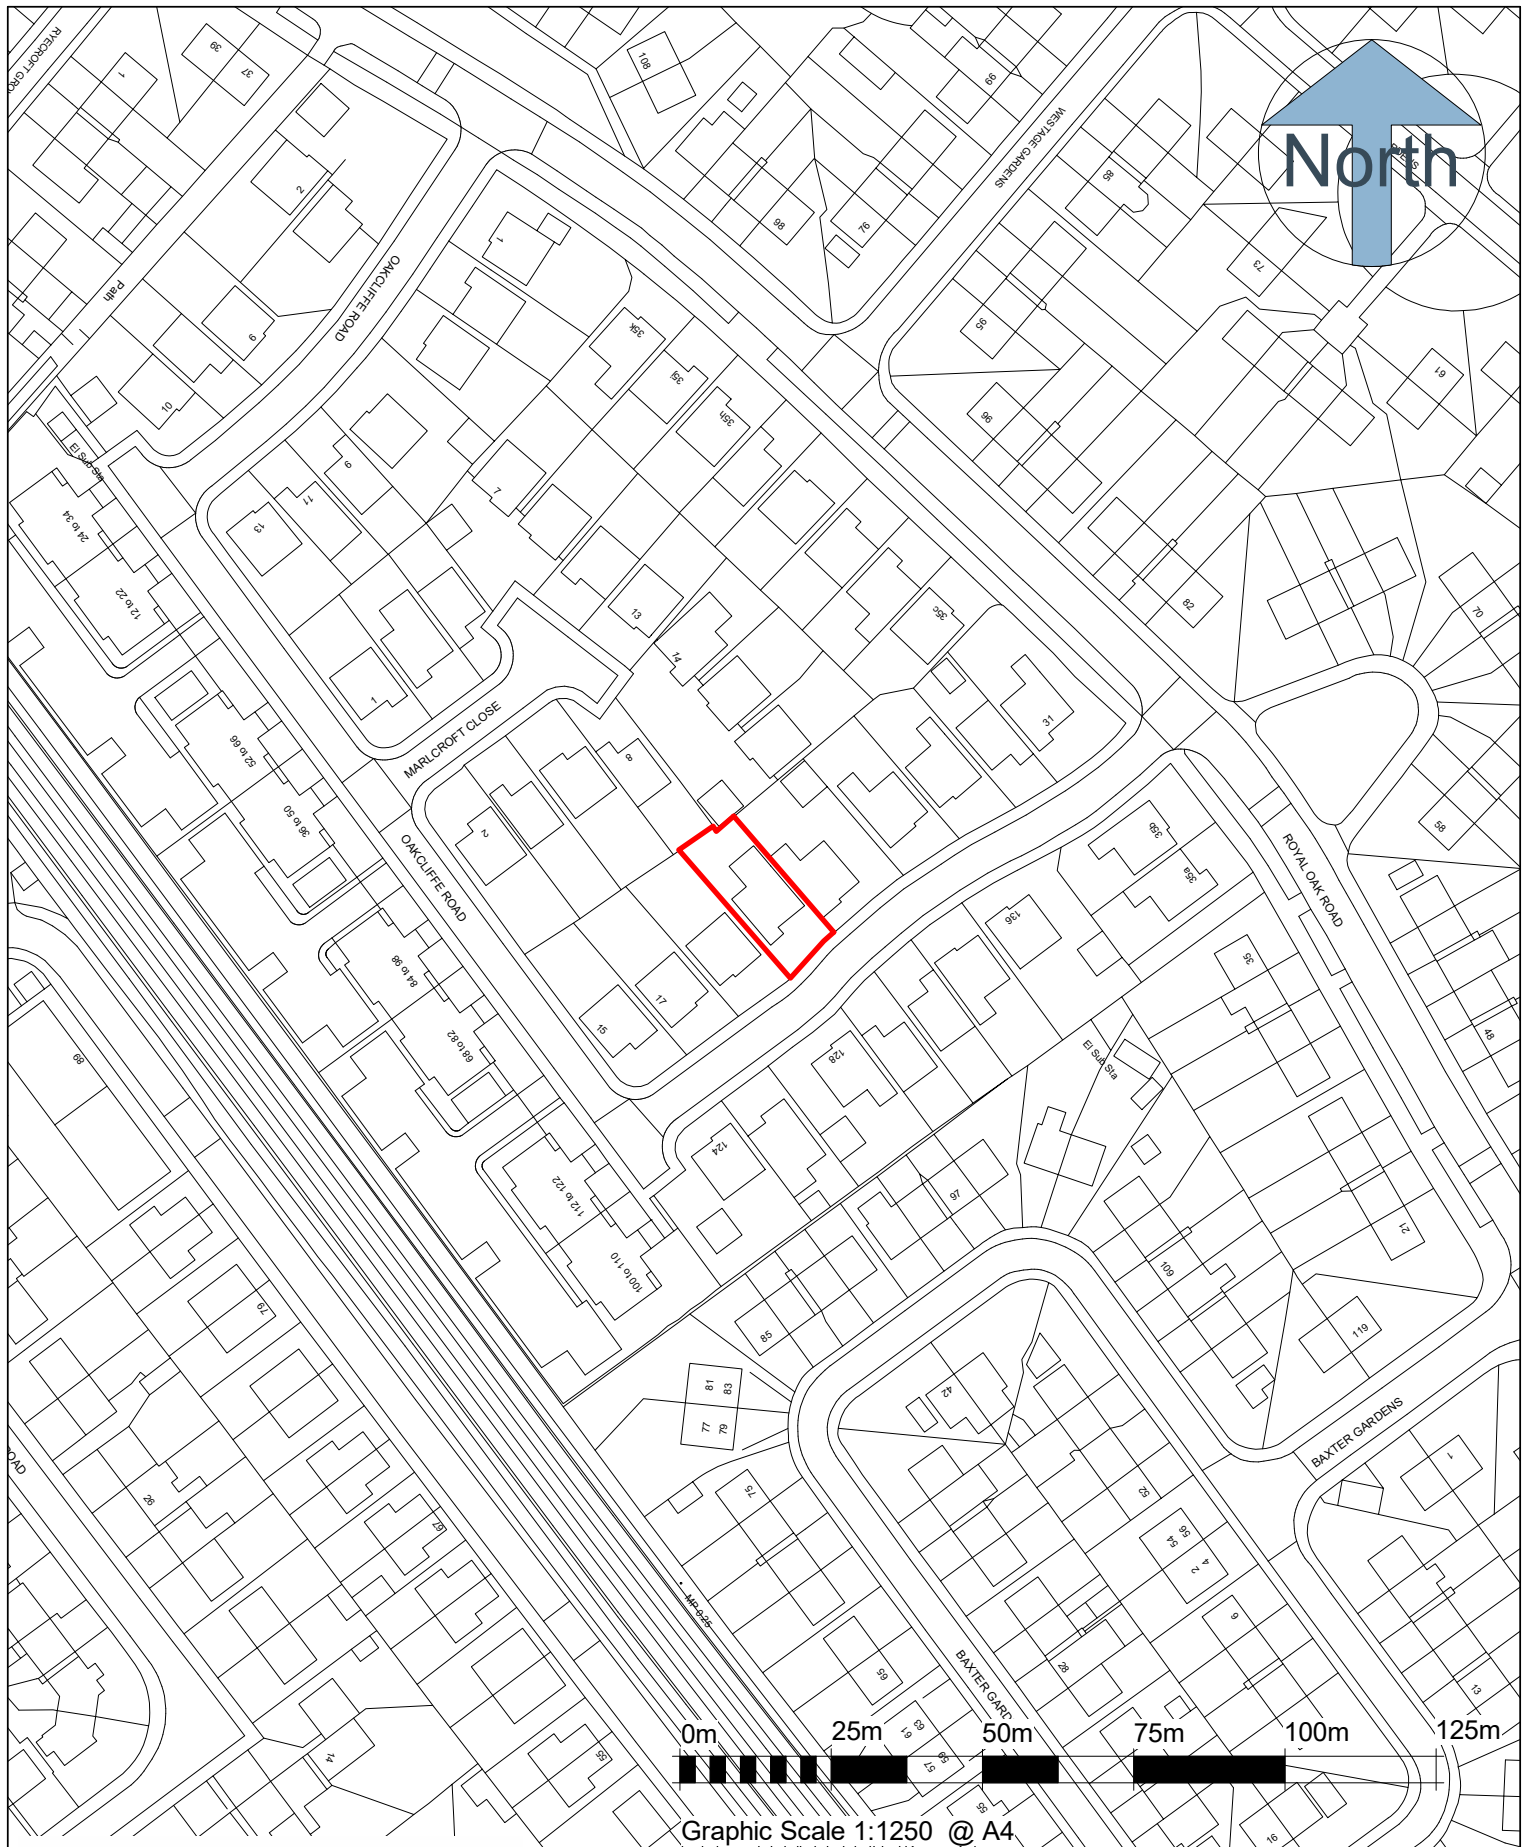

Architecture • Design • Planning

116 Duke Street, Liverpool L1 5JW

T: 07825 777 059

E: projects@keltecconsultancy.com

www.keltecconsultancy.com

CLIENT:
Mrs Joy Oronsaye

SHEET TITLE:
Location Plan

PROJECT ADDRESS:

21 Oakcliffe Rd, Wythenshawe, Manchester M23 1DA

DATE
11/08/2022

PROJECT NUMBER:
JOY_0624

SCALE: (@ A4)
1 : 1250

MODELLED BY:
Design Team

DRAWING NUMBER:
Kel_001