


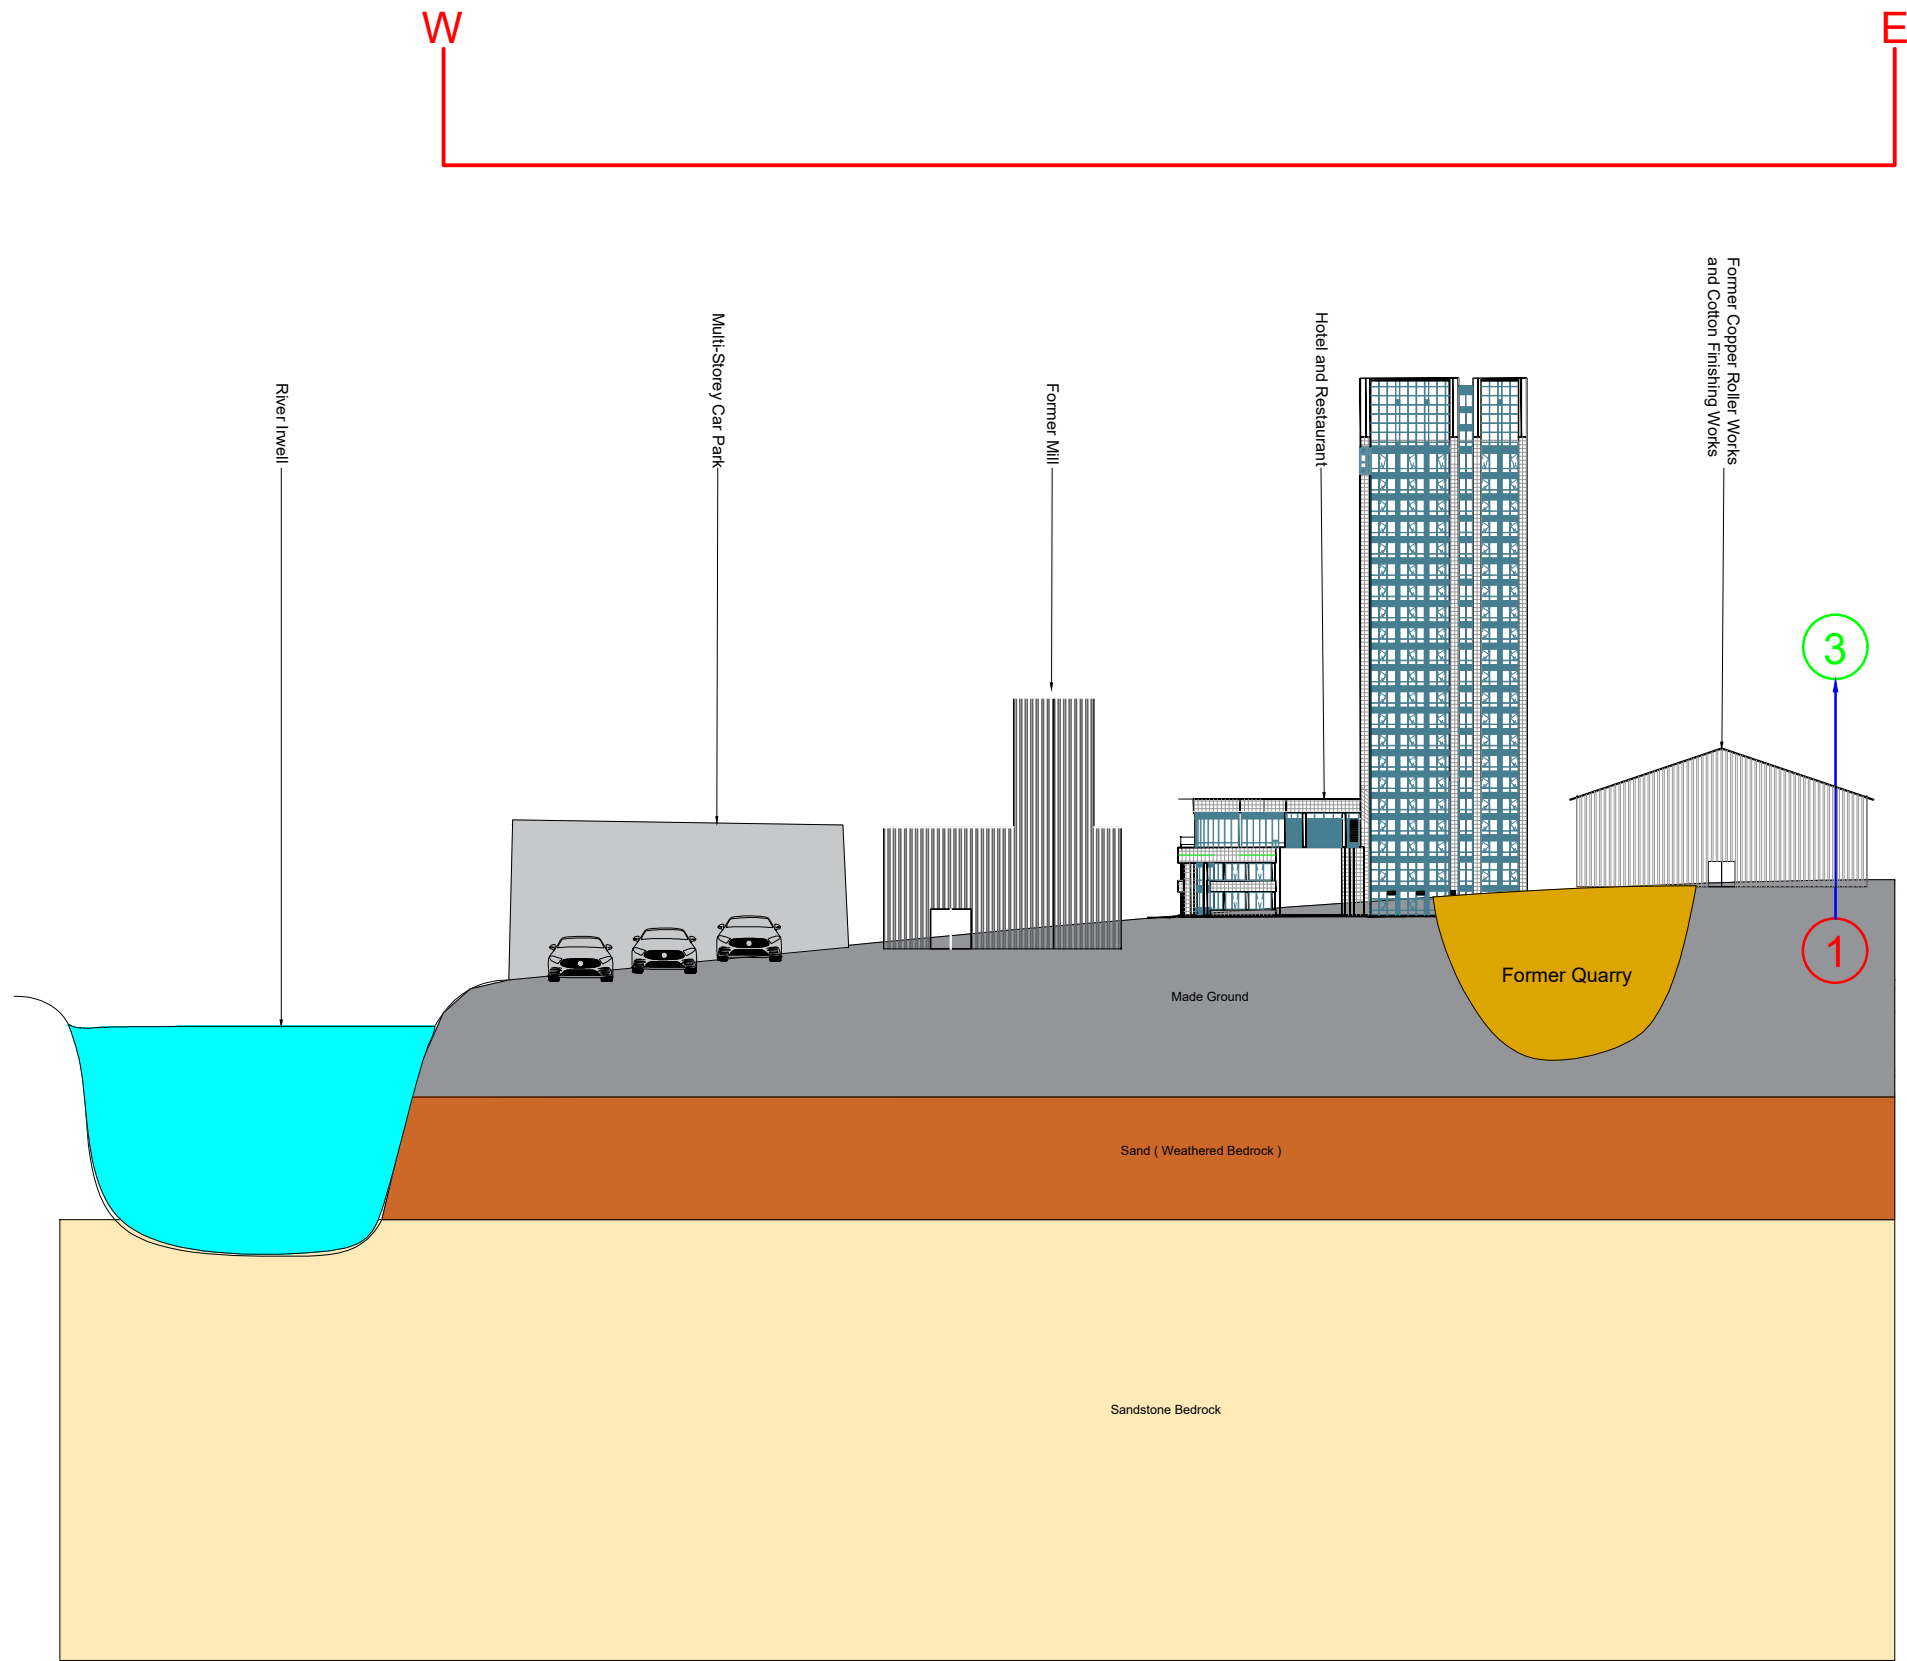

Geology Key Made Ground Sand (Weathered Bedrock) Sandstone Bedrock Former Quarry	Sources ① Asbestos	Receptors ① Future Site Users / Construction Workers	Pathways → Dust Inhalation	Notes:					Client:		Job No:	Date:	e3p Environmental Engineering Partnership Ltd Taylor Road, Trafford Park Urmston, Manchester, M41 7JQ Tel: 0161 707 9612 E-mail: info@e3p.co.uk Website: www.e3p.co.uk
									Property Alliance Group Ltd		14-261	13.05.2021	
											Drawing No:	Scale:	
											010	NTS @ A3	
							Job Title:		Drawing Title:		The client must not amend any drawing, design or other intellectual property produced by E3P Ltd without permission in writing from E3P Ltd in advance of any amendments being made. In the event that such written permission is not obtained in advance of the amendments being made, E3P Ltd shall not be liable for any damage and/or losses occurring as a result of the amended drawing, design or intellectual property.		
					Renaissance Deangate		Conceptual Site Model						
					P1	REVB	13.05.2021	EB	NS				
					P1	REVA	07.04.2021	EB	NS				
					Phase	Issue	Date	Drawn	Checked				



Depth of area is assumed to be greater than 2.50m bgl.

Location Symbols Approximate Core Through Well location Approximate Trial Pit location Approximate Rotary Borehole location with install	Bedrock Depth (m) Depth of Bedrock 100 - 0.24m Depth of Bedrock 125 - 0.48m Depth of Bedrock 150 - 0.74m Depth of Bedrock 175 - 0.99m Depth of Bedrock 200 - 1.24m Depth of Bedrock 225 - 1.48m Depth of Bedrock 250 - 1.74m Depth of Bedrock 275 - 1.99m Depth of Bedrock 320m	Notes:	Client:	Job No:	Date:	 Environmental Engineering Partnership Ltd Taylor Road, Trafford Park Urmston, Manchester, M41 7LQ Tel: 0161 707 9612 E-mail: info@e3p.co.uk Website: www.e3p.co.uk											
									P1	REVA	07.04.2021	EB	NS				
														Issue	Date	Drawn	Checked
									Property Alliance Group Ltd	14-261	012	Scale:	NTS				
														Renaissance Deansgate	Depth Of Bedrock Plan		
																The client must not amend any drawing, design or other intellectual property produced by E3P Ltd without permission in writing from E3P Ltd in advance of any amendments being made. In the event that such written permission is not obtained in advance of the amendments being made, E3P Ltd shall not be liable for any damage and/or losses occurring as a result of the amended drawing, design or intellectual property.	