




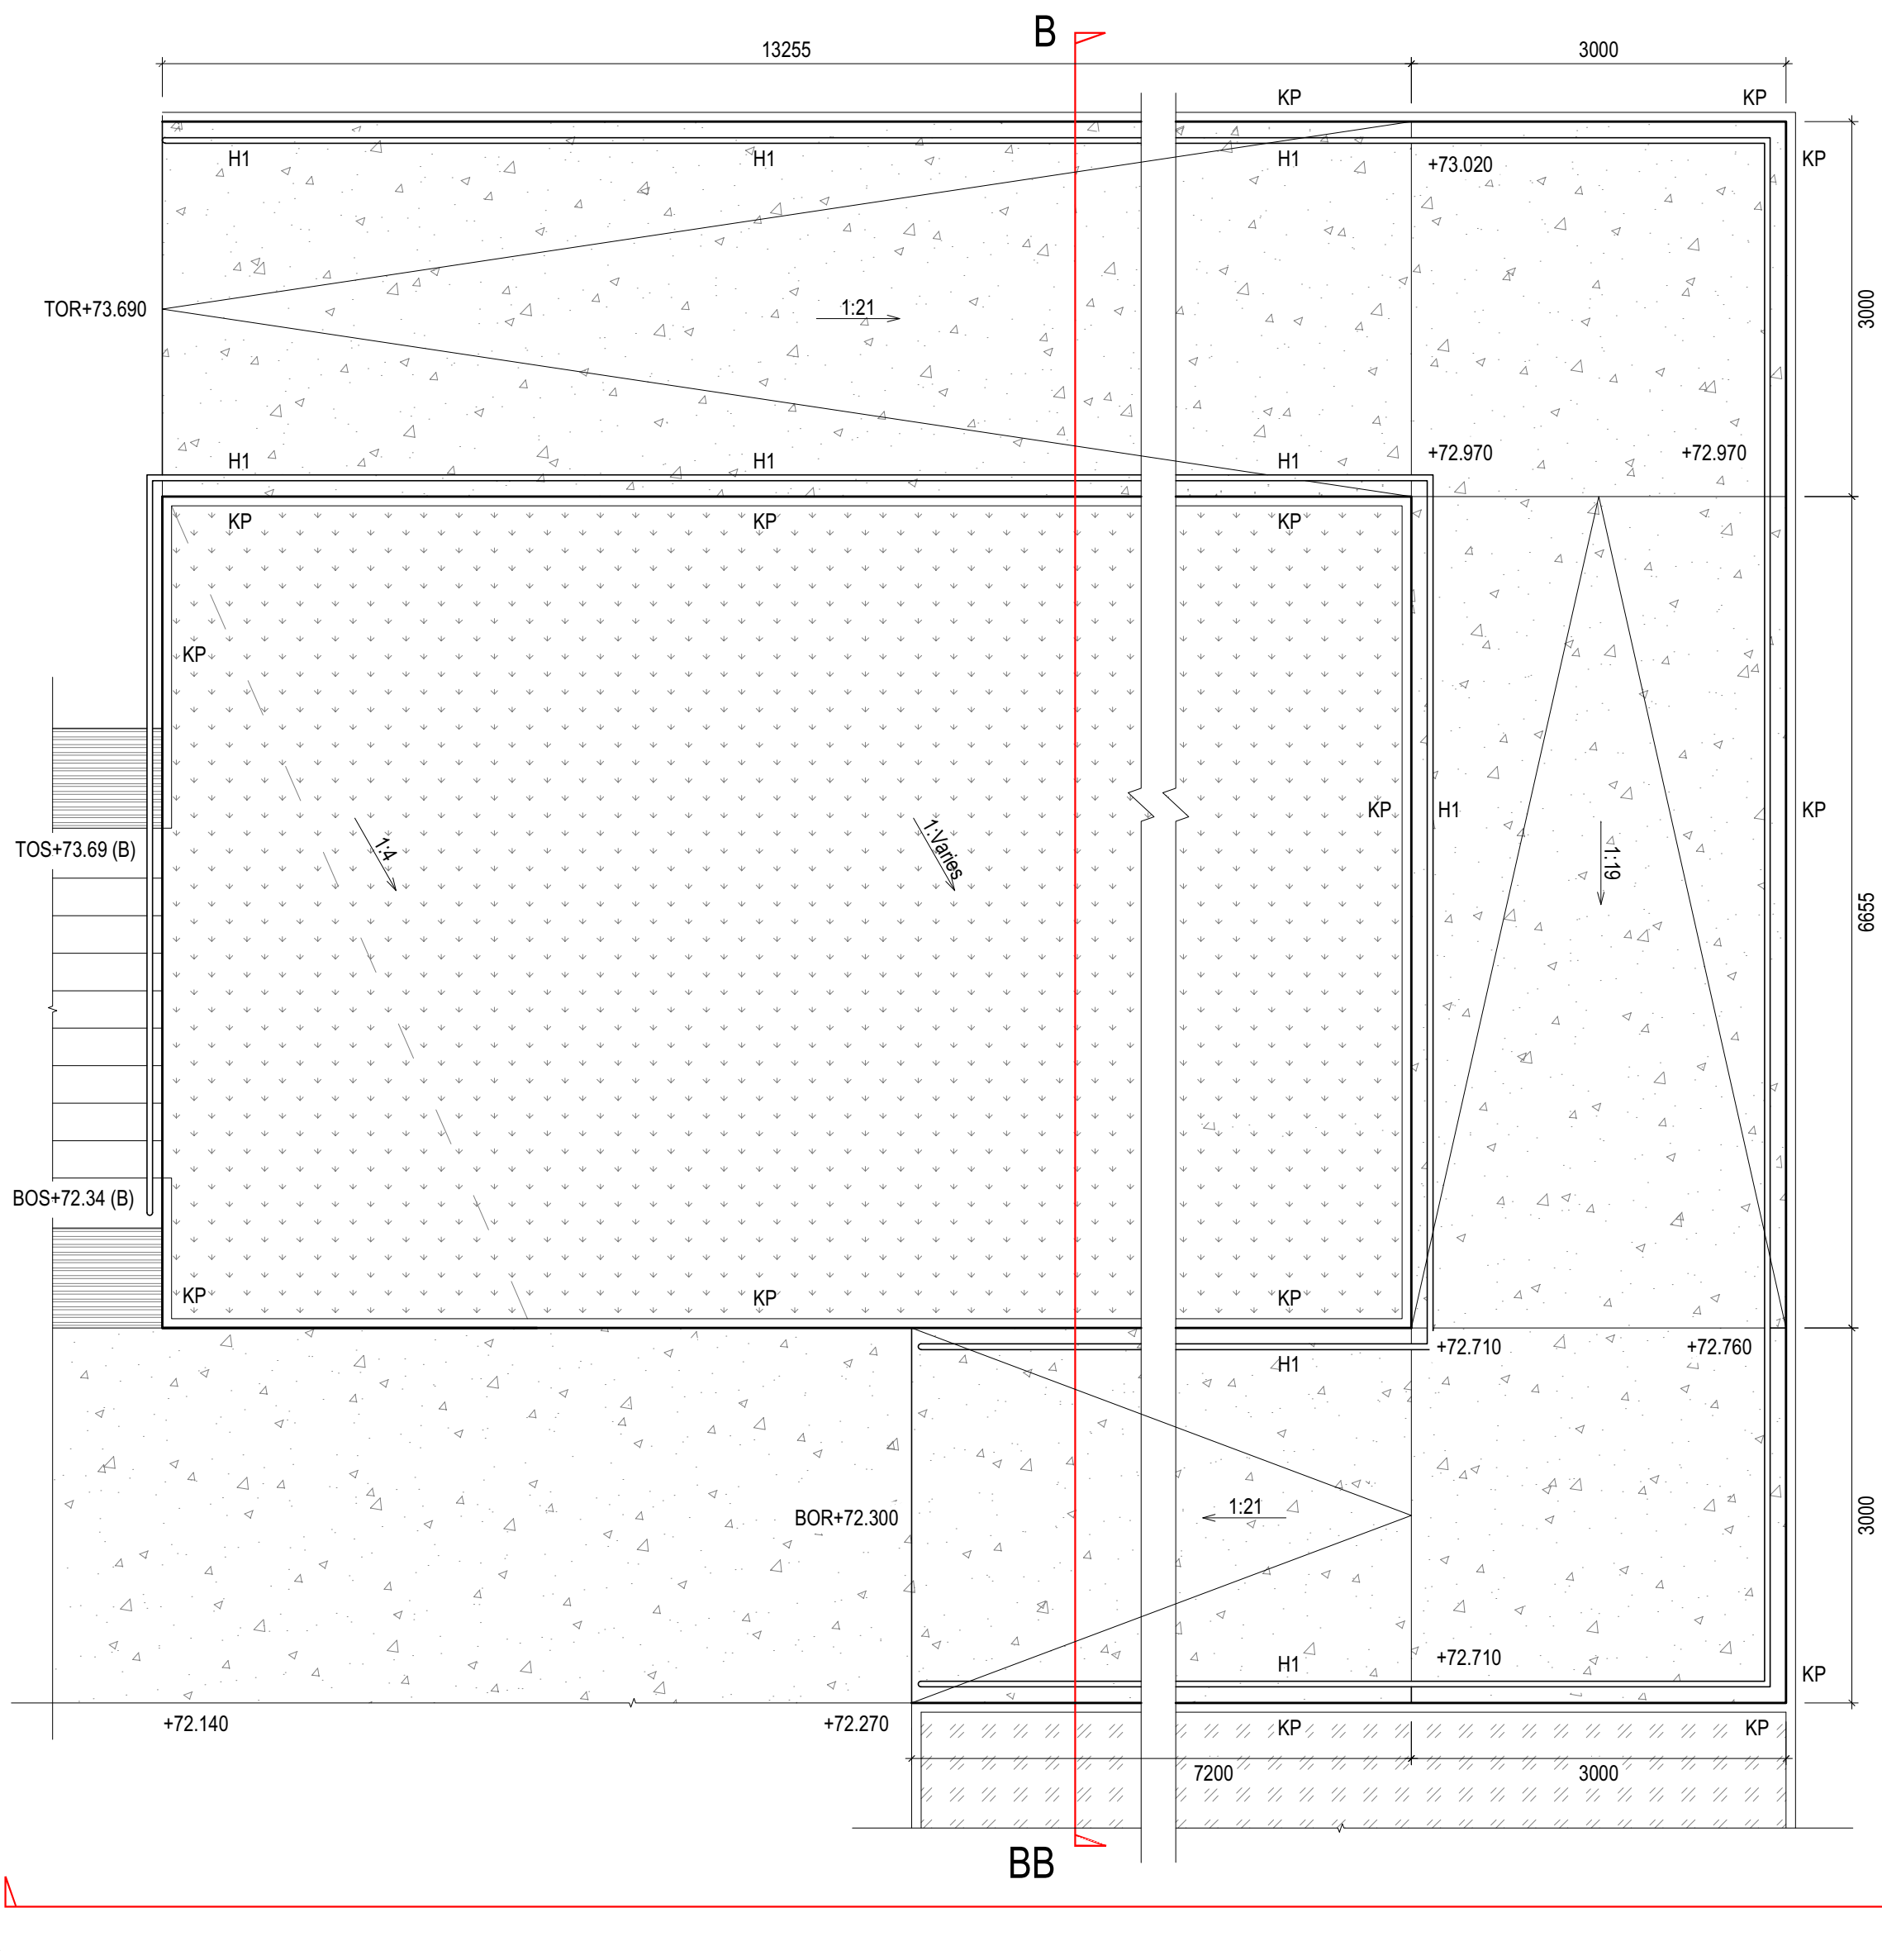

01 PLAN OF RAMP TO MSCP
Scale 1: 50 @ A1

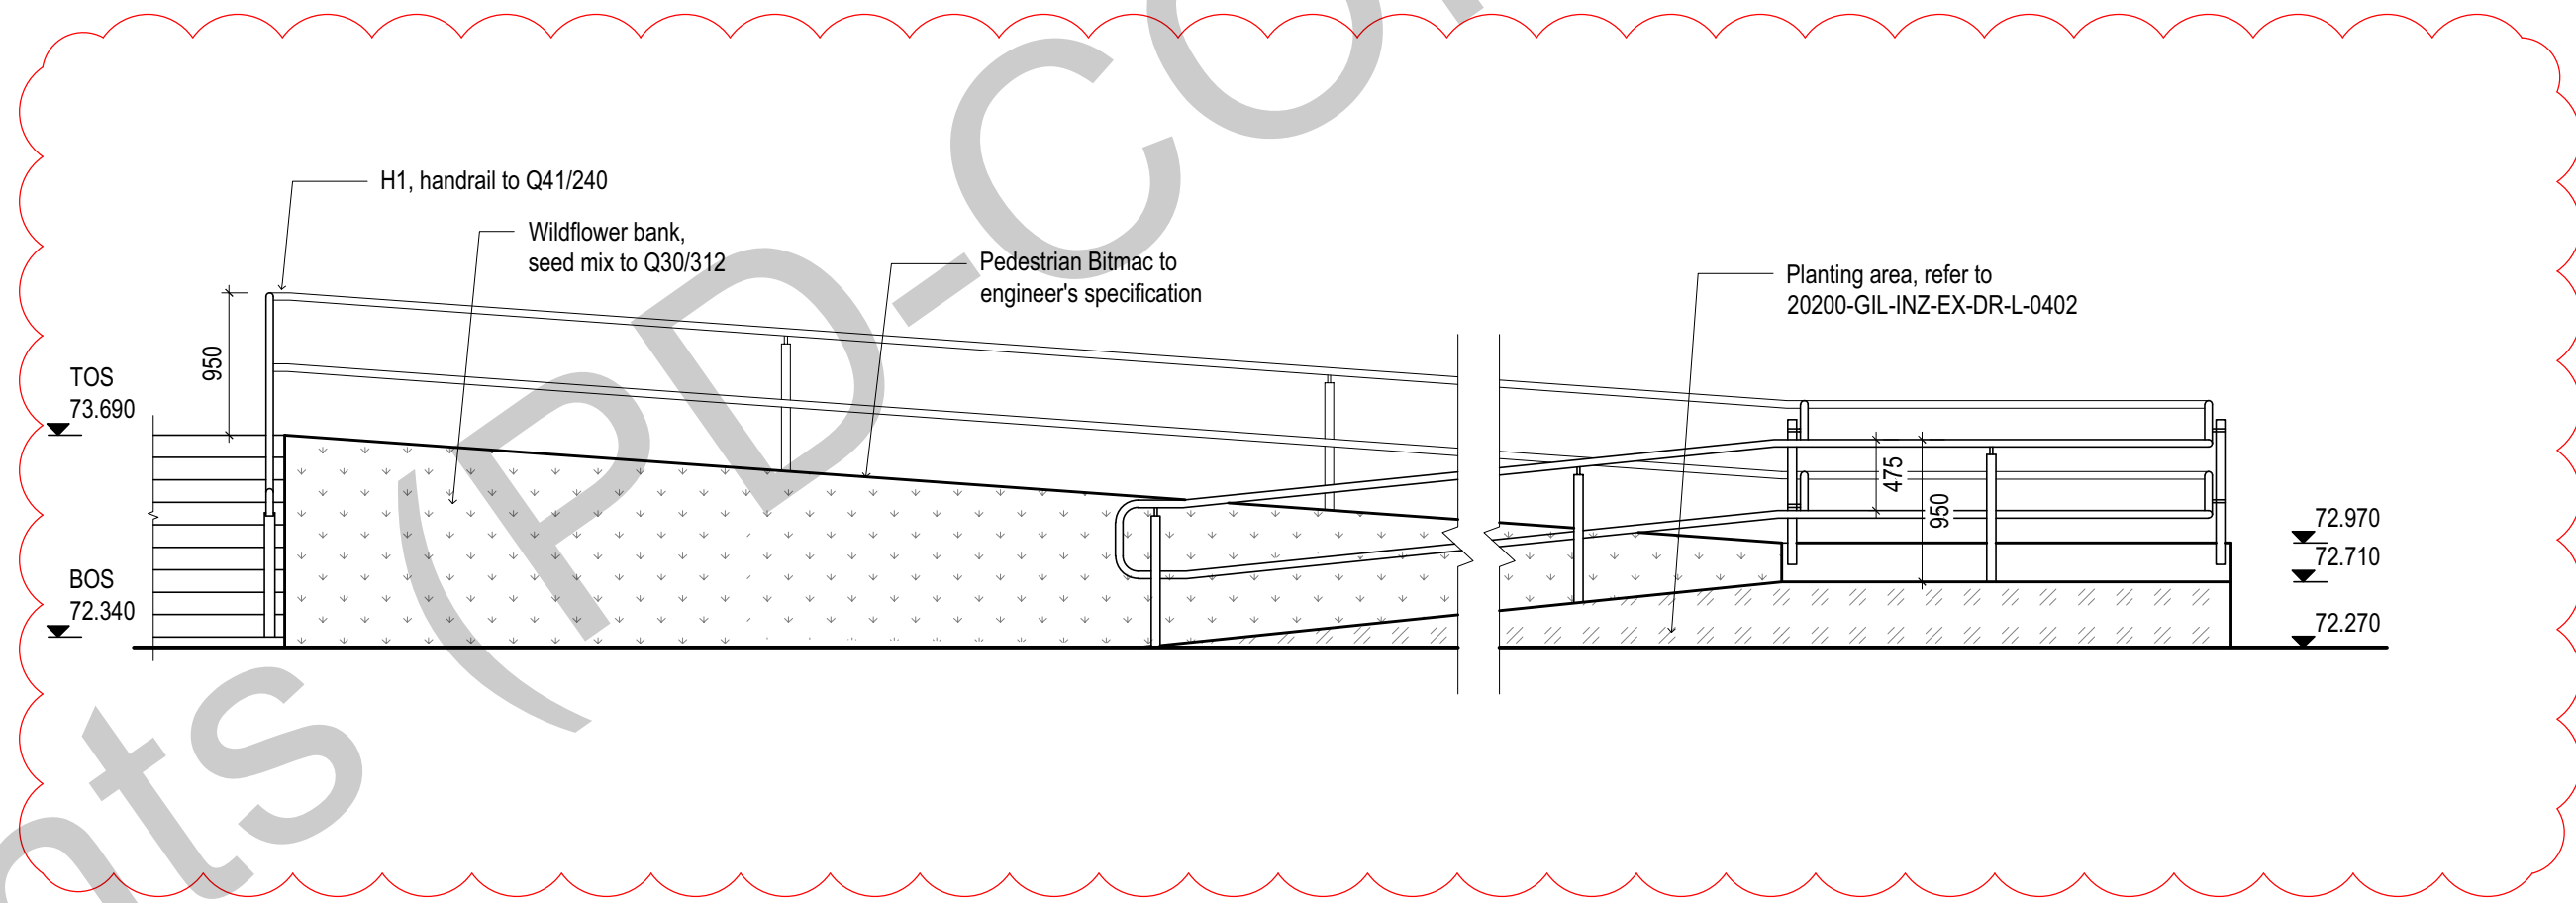


02 SECTION A - AA
Scale 1: 50 @ A1

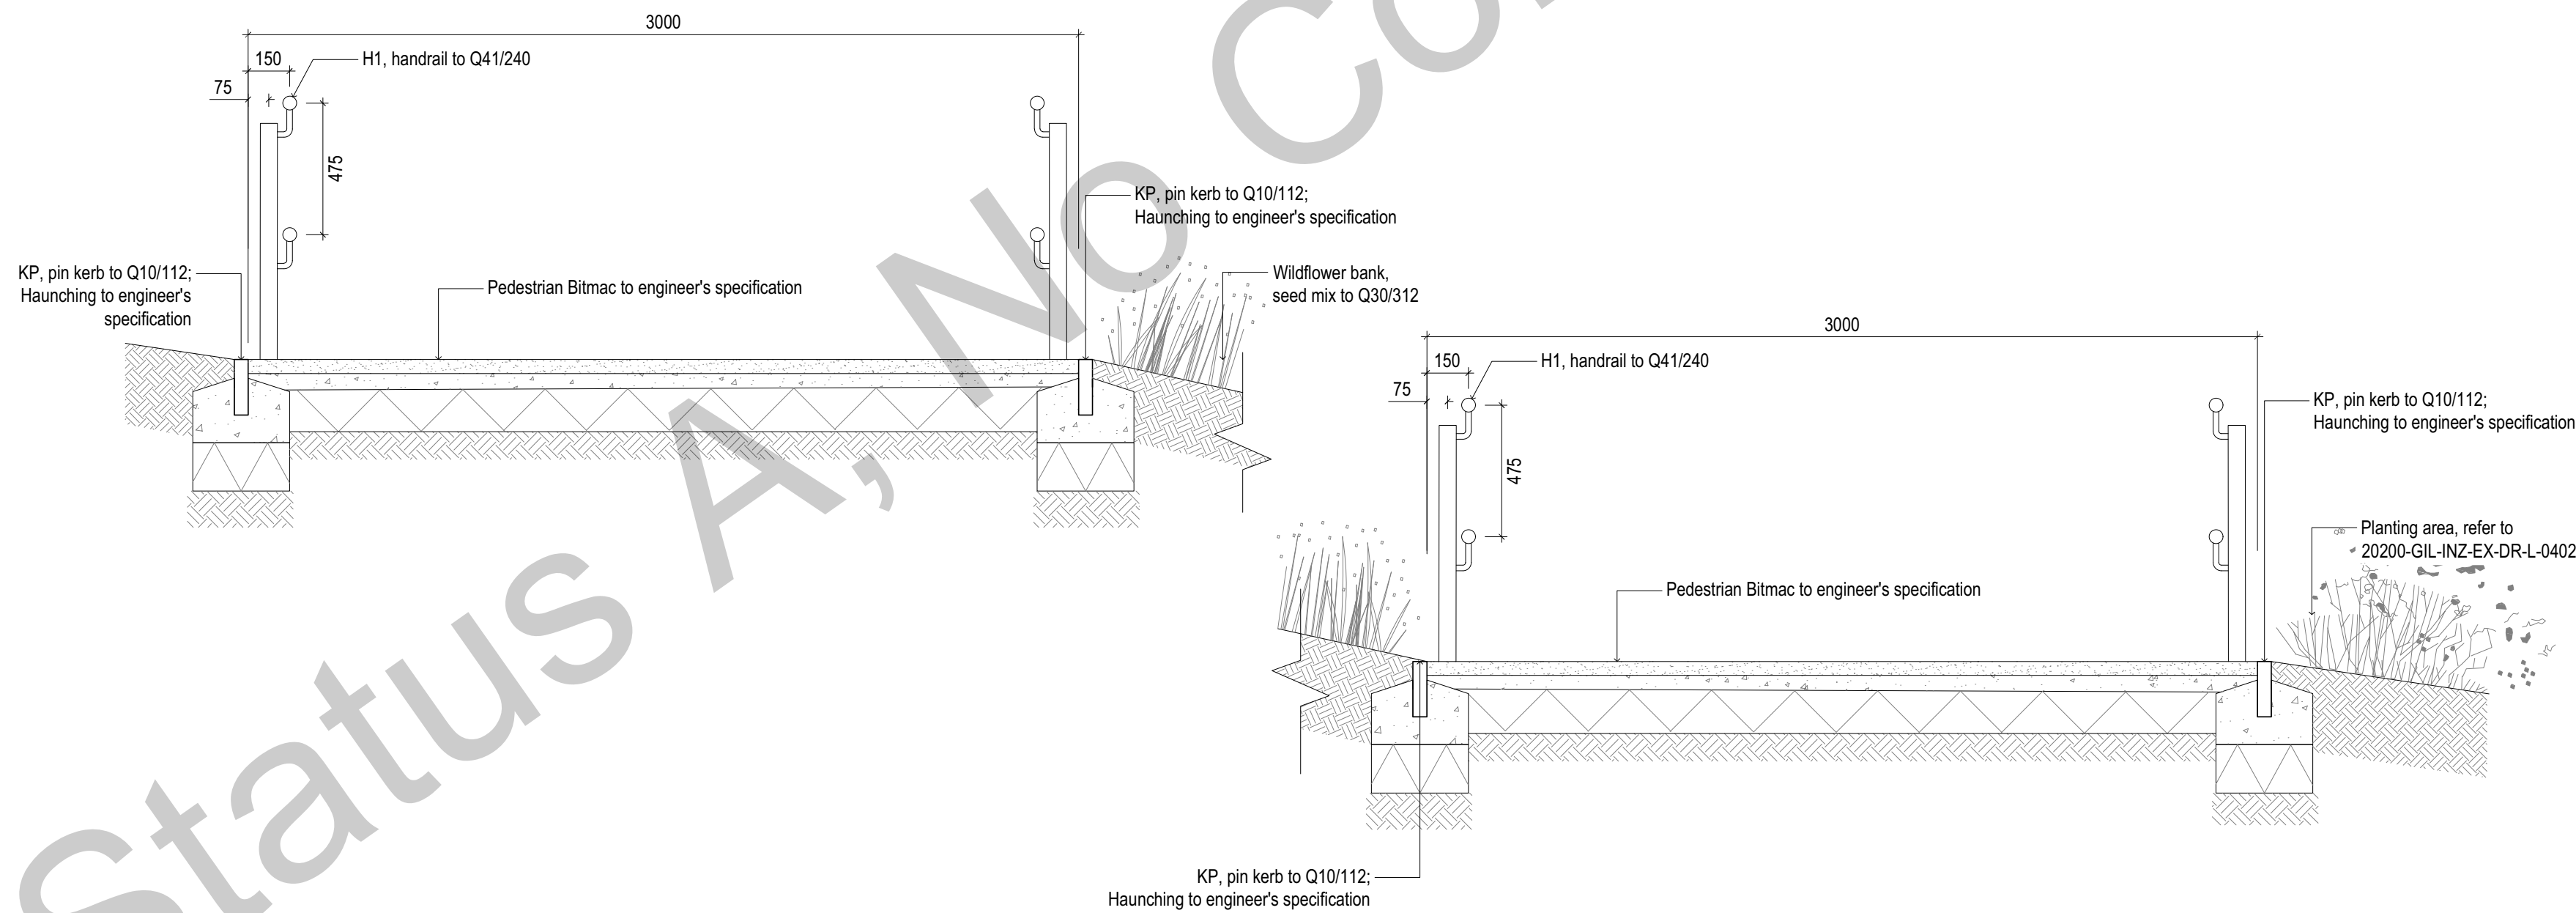

03 SECTION B - BB
Scale 1: 20 @ A1

- Notes
- Do not scale from drawing, use figured dimensions only.
 - All dimensions to be checked onsite.
 - This drawing to be read in conjunction with all other Gillespies drawings and specifications.

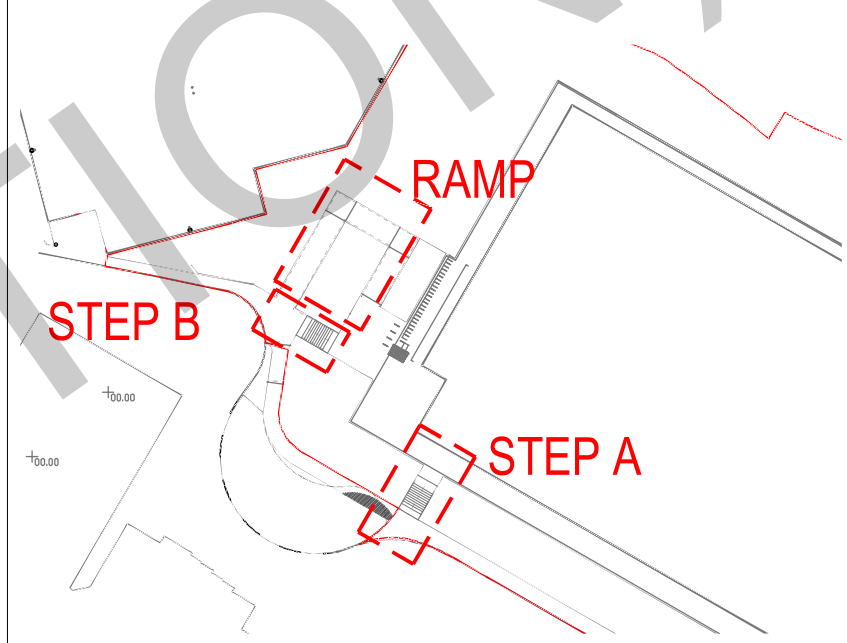

KEY PLAN

LEGEND

- Bitmac ramp surface to engineer's specification
- Wildflower Bank
Refer to Q30/312
- Planting Area
Refer to 20200-GIL-INZ-EX-DR-L-0402
- KP, Precast Concrete Pin Kerb
Refer to Q10/112
- H1, Handrail, Powder Coated
Refer to Q40/240

REV.	DESCRIPTION	DATE	DRW.	CHK.
C02	Section A - AA updated	16.06.2022	MS	PL
C01	Construction issue	06.06.2022	PL	JG
P03	Final Stage 4 issue following comments	08.03.2022	YZ	JG
P02	ISSUE FOR STAGE 4 REDESIGN	22.11.2021	YZ	JG
P01	ISSUE FOR STAGE 4	19.07.2021	YZ	JG

NHS
Manchester University
NHS Foundation Trust

GILLESPIES
Westgate House, 44 Hale Road, W14 2EX
P: 0161 920 7715 E: design.manchester@gillespies.co.uk

PROJECT
North Manchester General Hospital

TITLE
Details of Access Ramp to MSCP

STATUS
S4

PURPOSE OF ISSUE
FOR CONSTRUCTION

DRAWN BY
YZ

CHECKED BY
JG

DATE
15/07/2021

SCALE (@A1)
As shown

PROJECT NUMBER
P20549-00-001

FILE DRAWING NUMBER
20200-GIL-NM110-EX-DR-L-0301

REV.
C02