



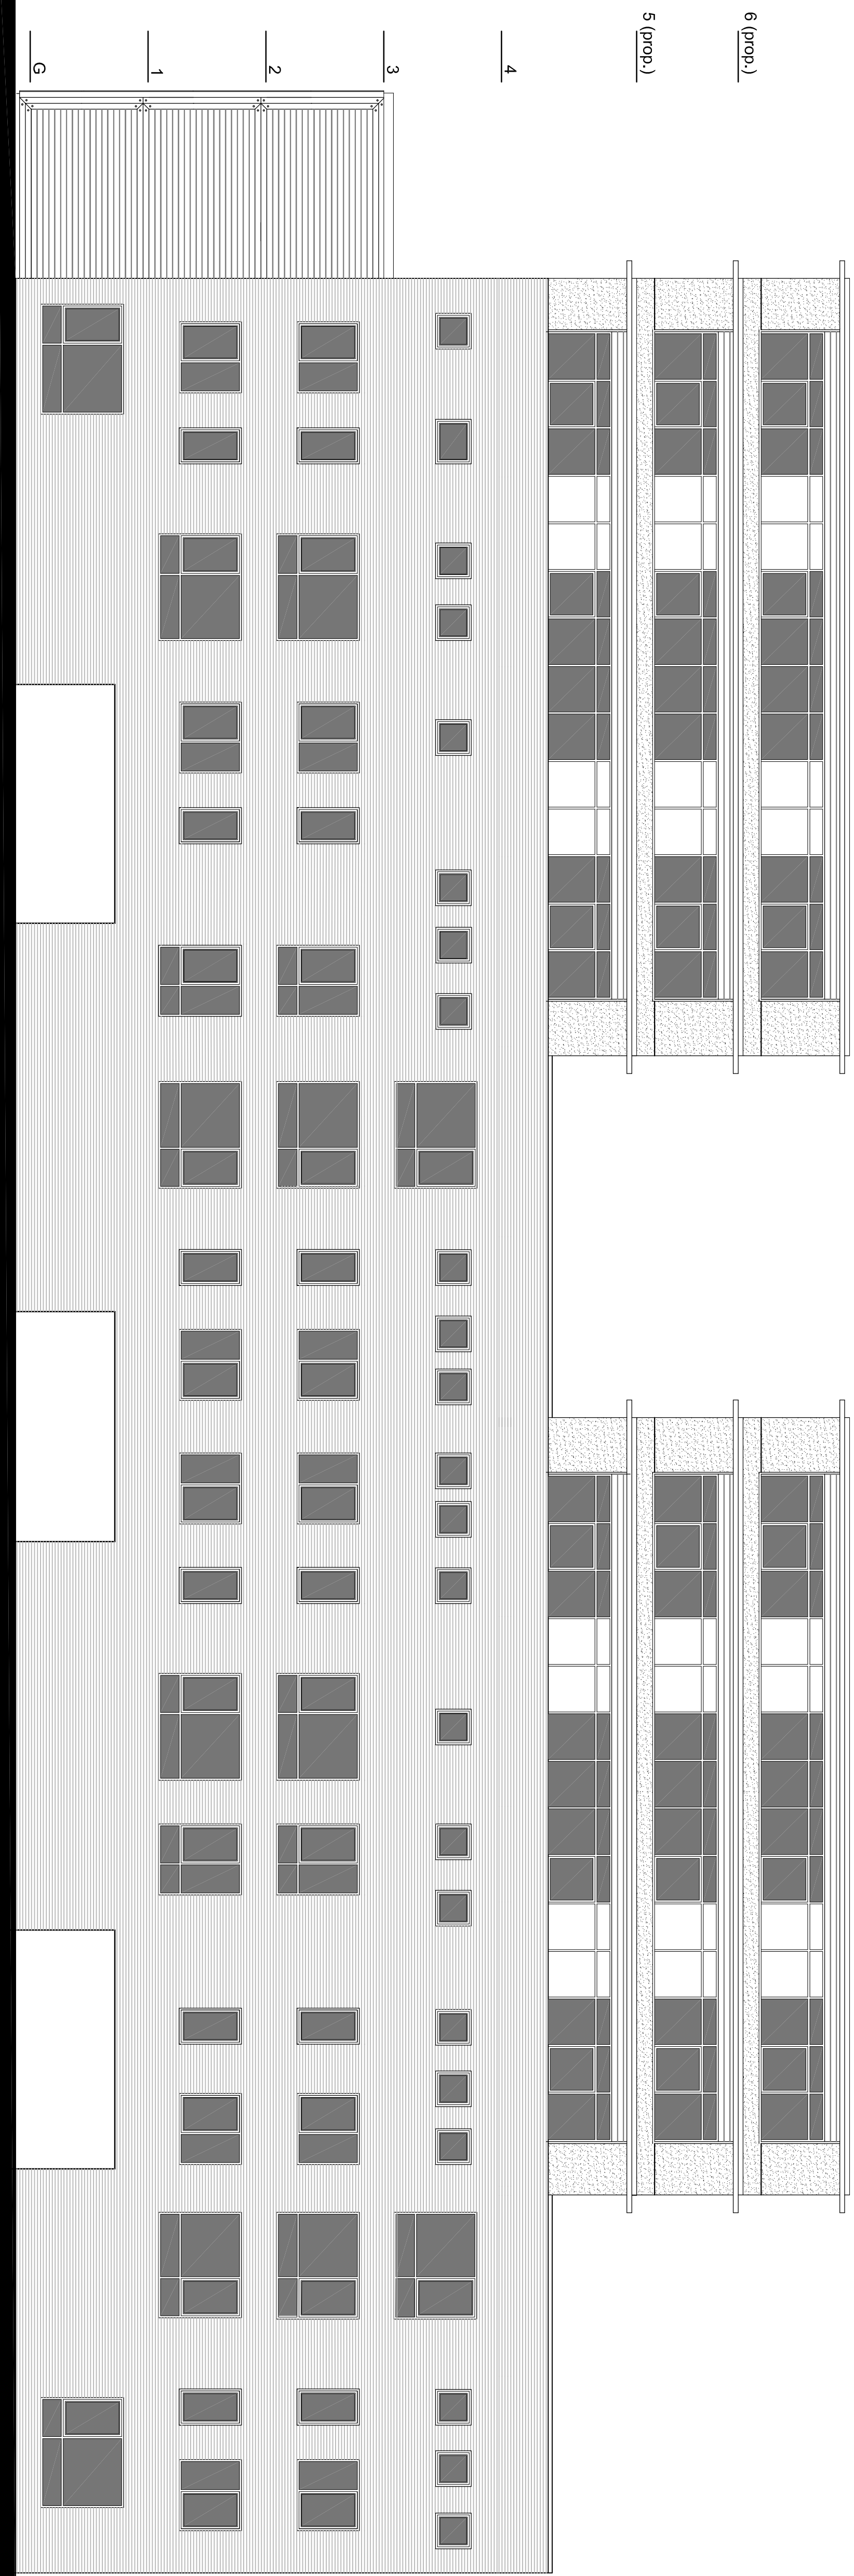

PROPOSED ELEVATION FACING QUINNEY CRESCENT

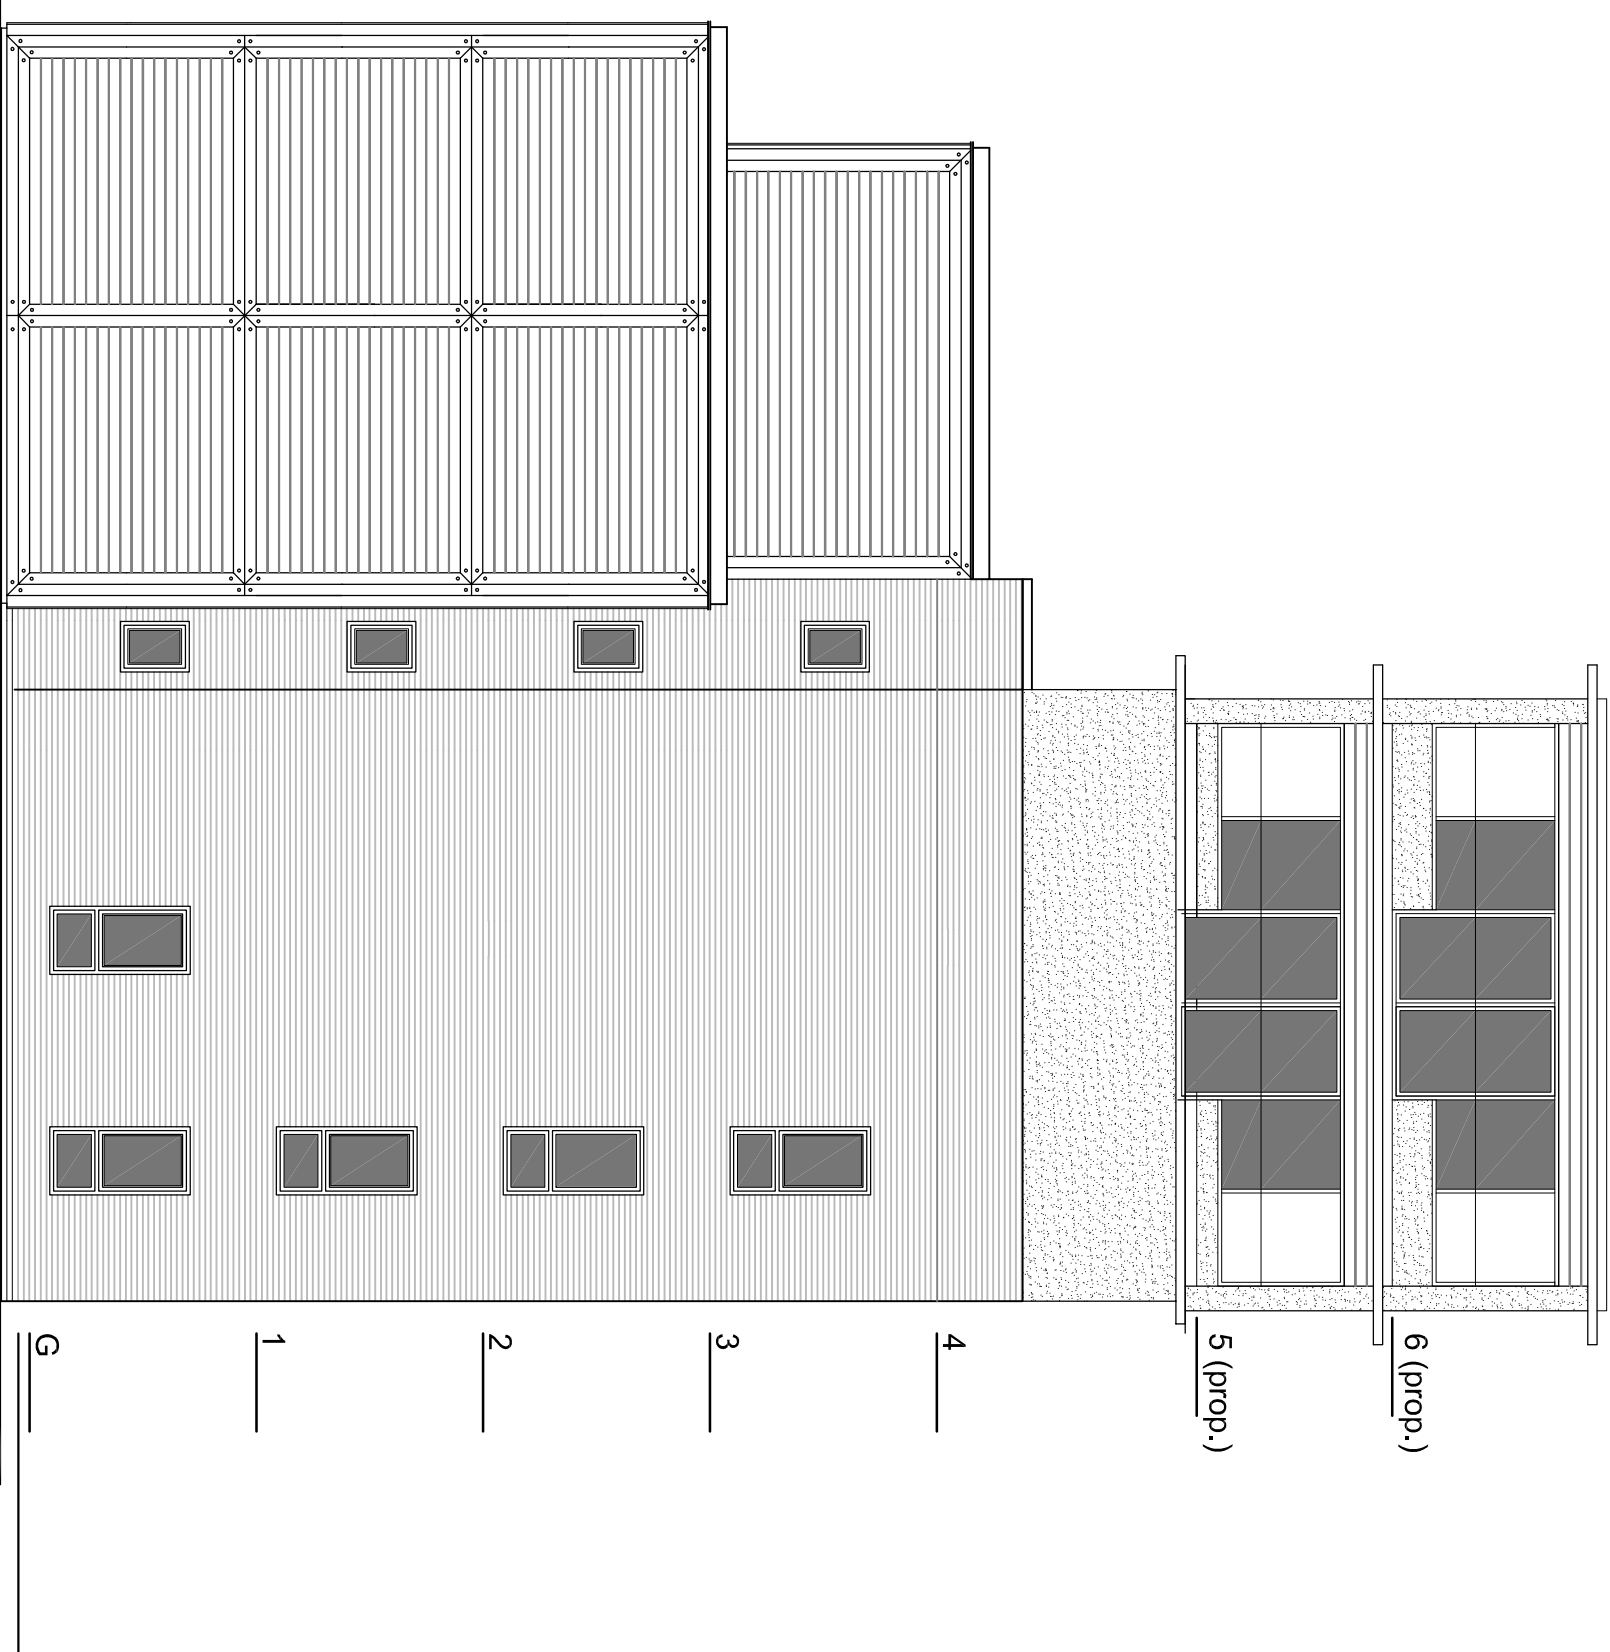

PROPOSED ELEVATION FACING NORTH WEST