




SECTION D:D
AS PROPOSED

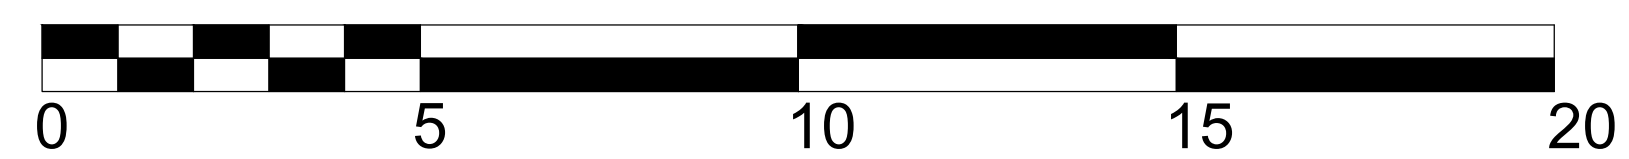

SCALE 1:100

revision: 2 Storey extension removed		date: 02/08/22 SK	
client:	project:	drawing:	
CAIRN HOTEL GROUP	THE GARDENS HOTEL 55 PICCADILLY MANCHESTER M1 2AP	PROPOSED SECTION D-D	
project no:	drawing no:	revision:	checked: date: scale @ A1
7426	SK.18	SK	26.05.22 1:100