



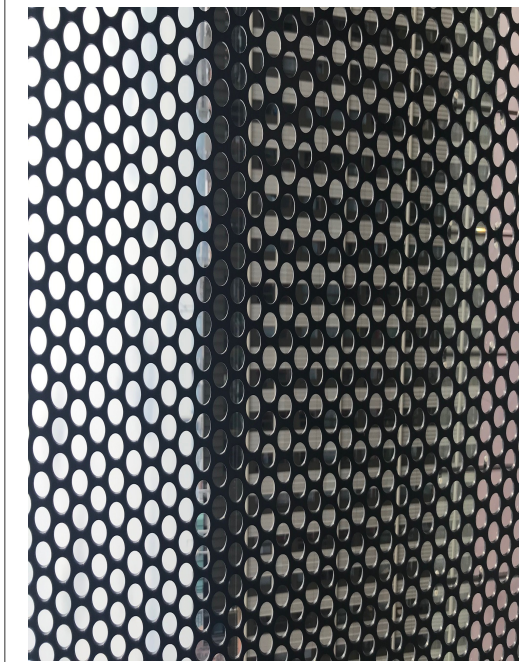

TYPICAL LEVEL HANDRAIL DETAIL
Ø42.4 C.H.S.
KEE KLAMP FITTINGS
3mm PERFORATED INFILL PANELS

Handrail & mesh to be powder coated to match existing plant screen - RAL 9005. Please see images illustrating existing screen.

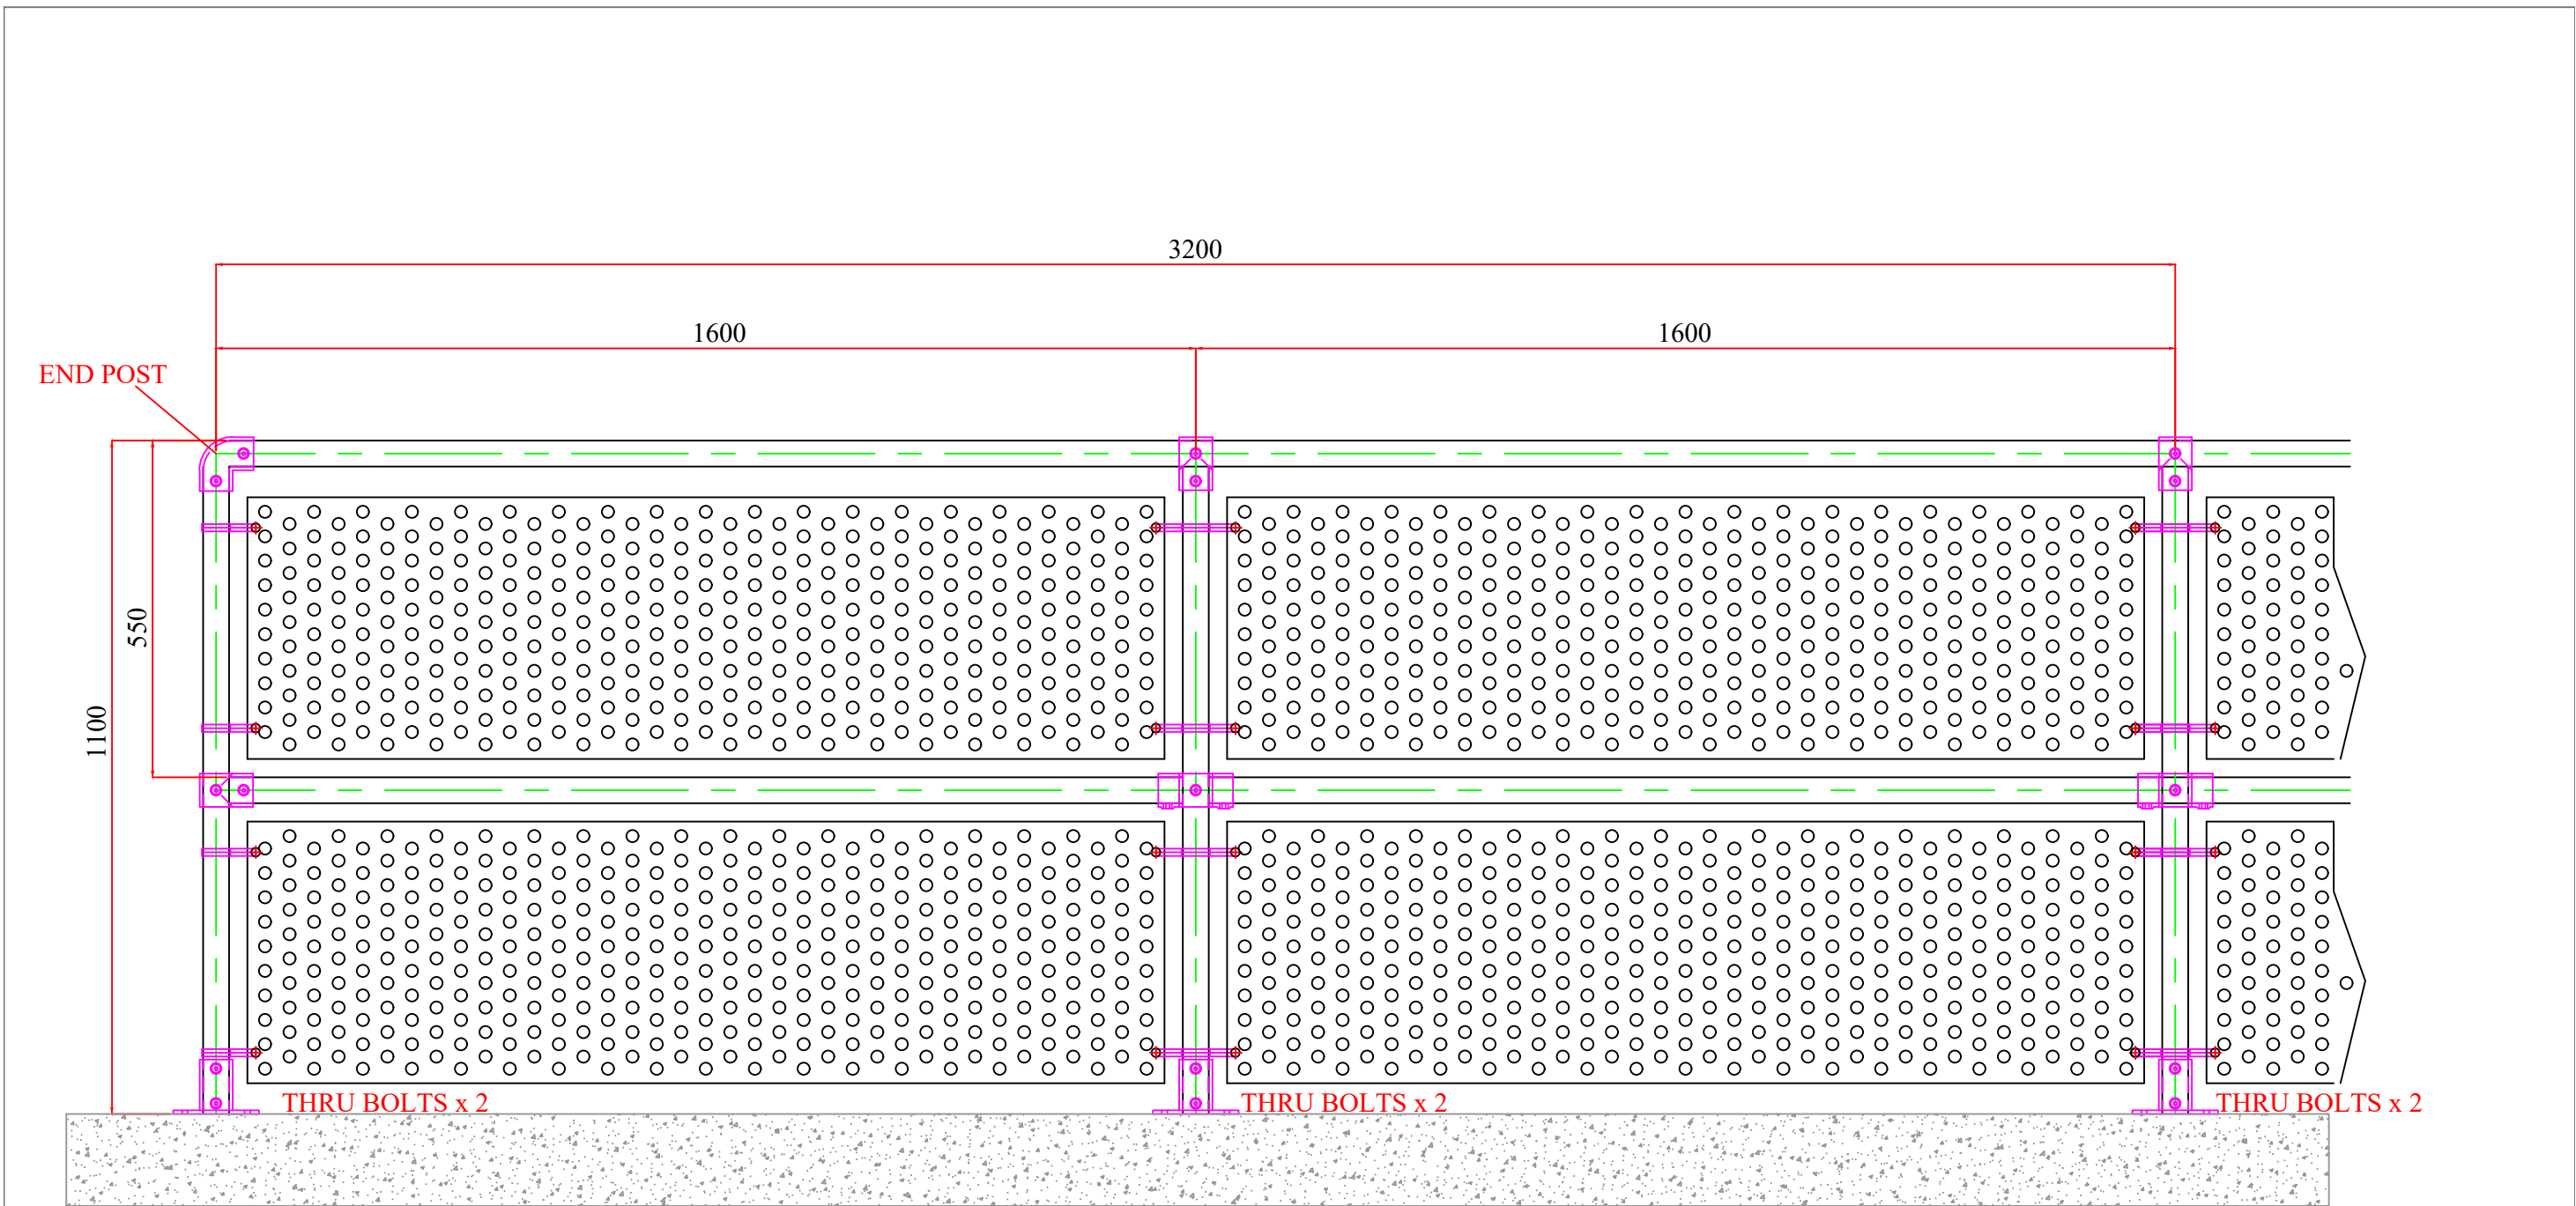

	
BURMAR FABRICATIONS Unit 11, Napoleon Business Park Wakefield Road Bradford BD4 7NL Tel:- 01274 727447	
CLIENT -	
PROJECT -	
SCALE : 1:10	
DRAWN BY : IW	DRAWN DATE : 05/07/22
CHECKED BY : XX	STATUS : -
DRAWING TITLE TYPICAL LEVEL HANDRAIL DETAIL	
DRAWING No. 01	