

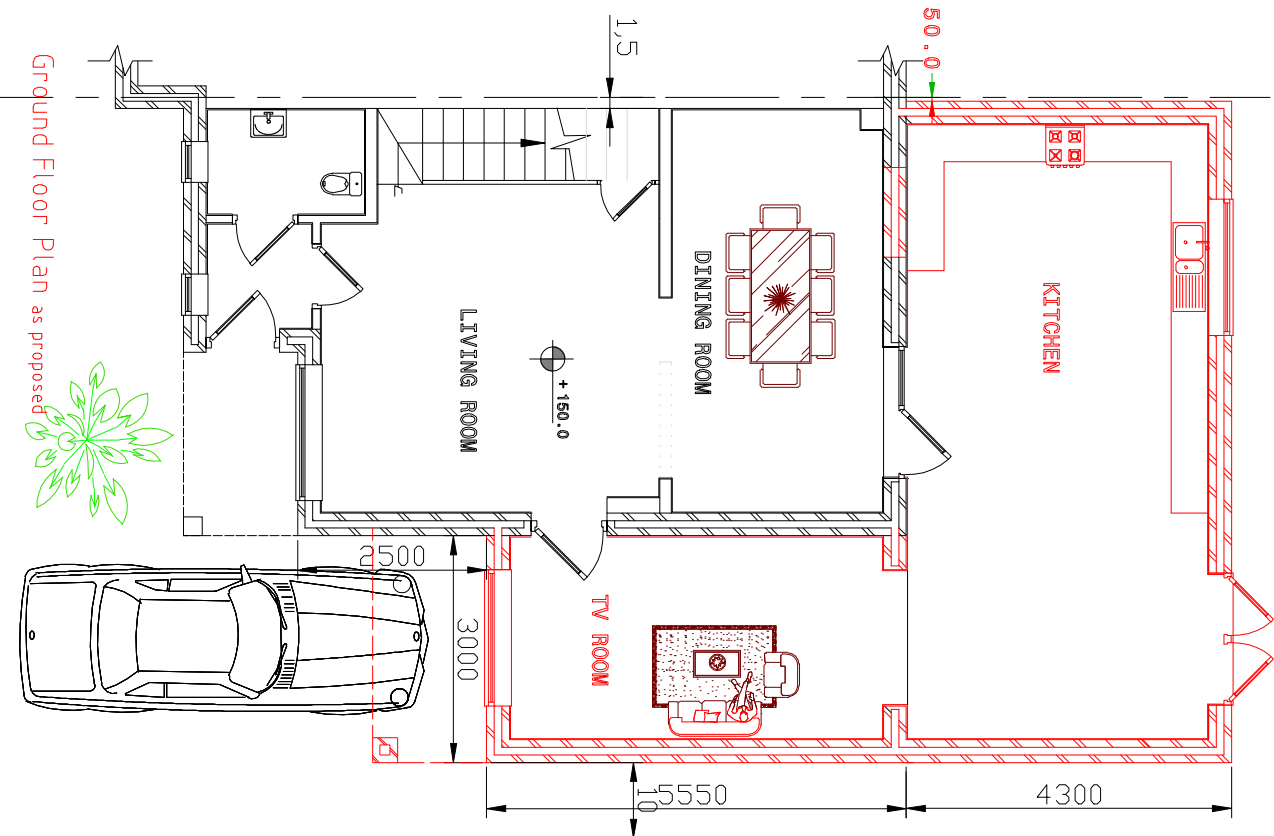
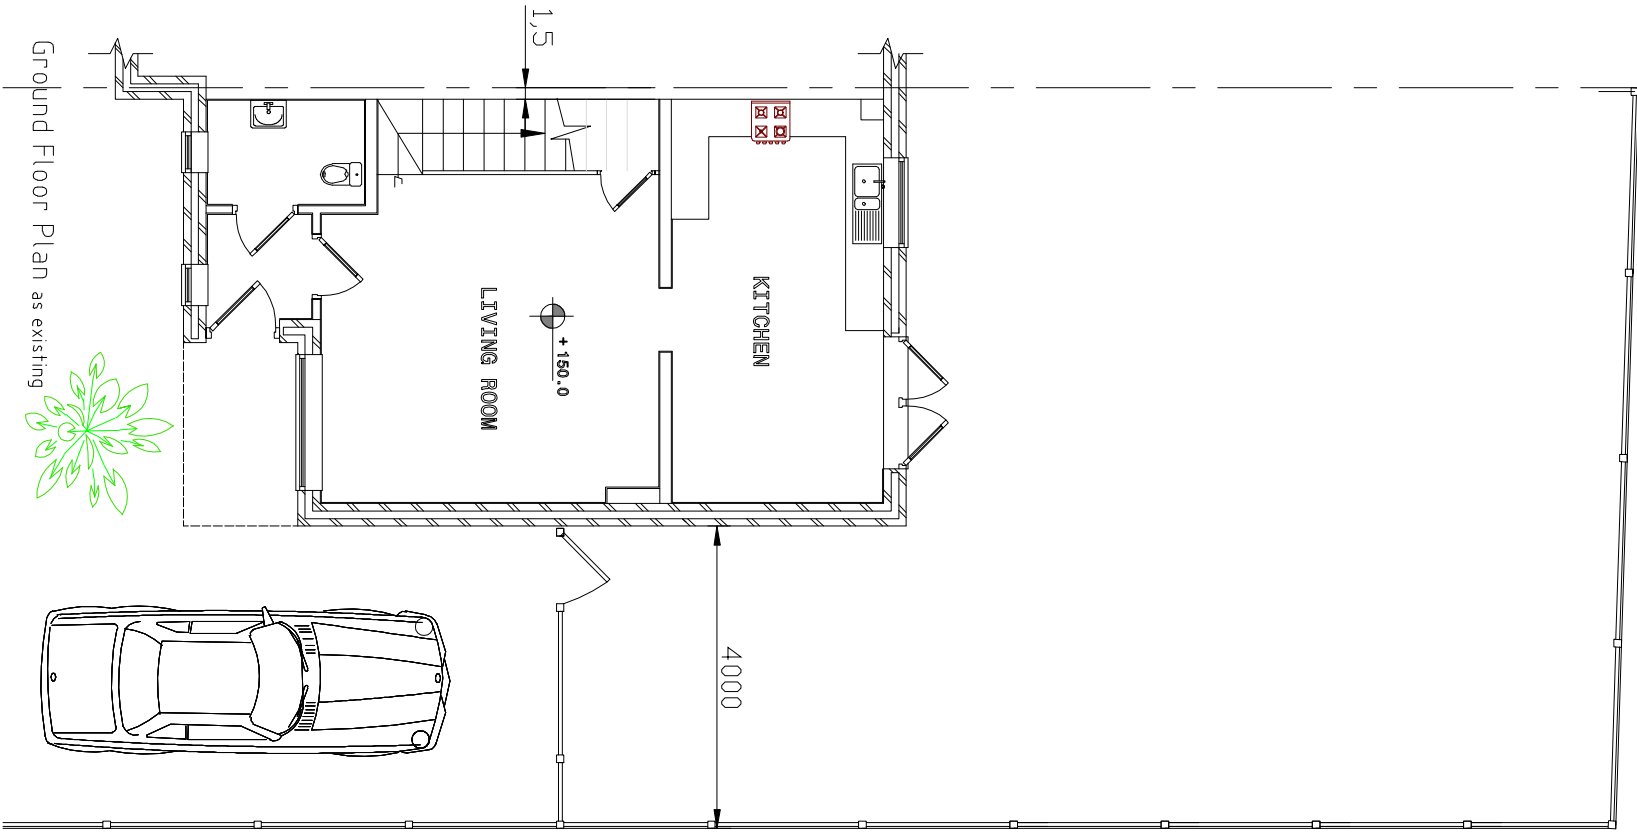
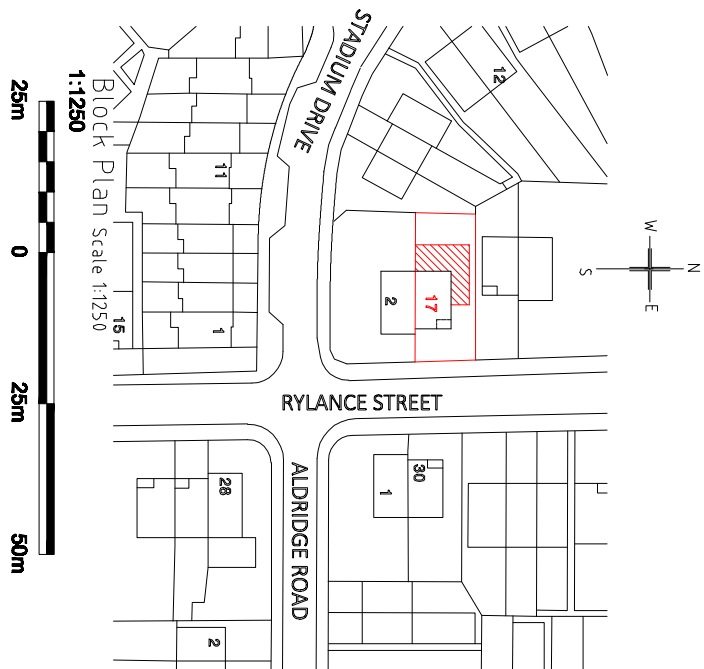


Scale Bar:- 1:100

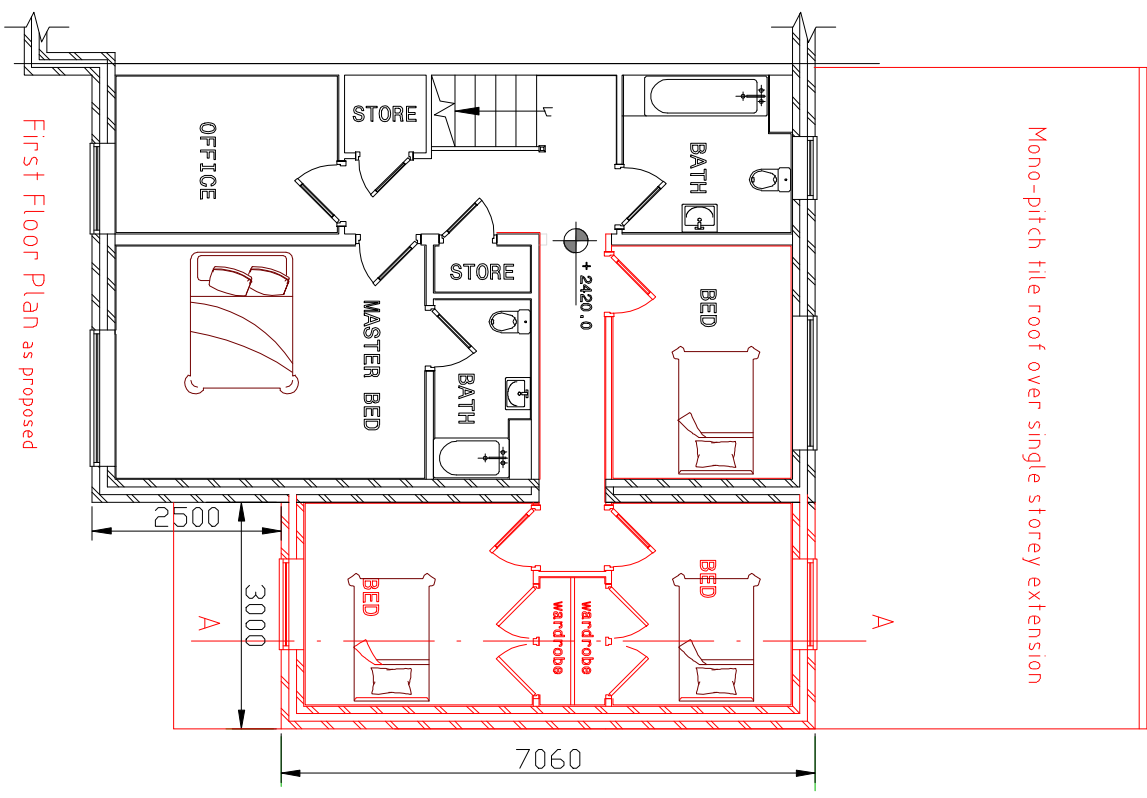

site boundary

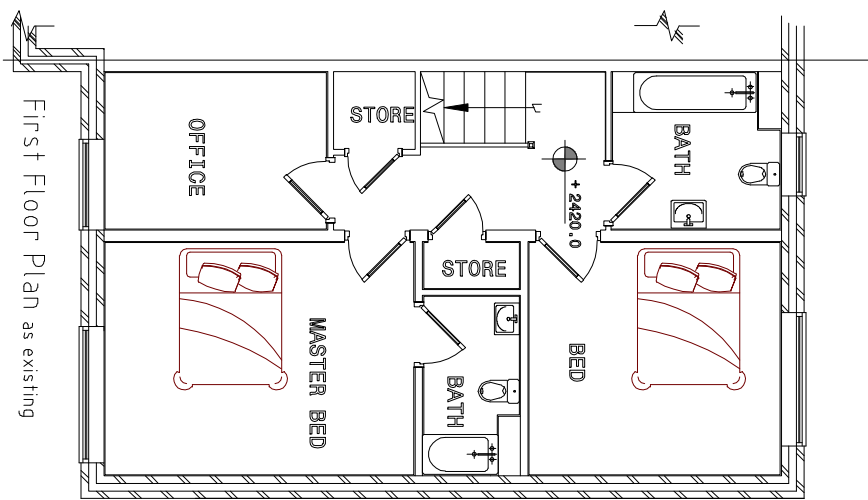

revision 'c' 28-04-2022 Block Plan amended
revision 'b' 07-04-2022 drawing revised corrections made
revision 'a' 22-09-2021 drawing revised

Proposed two storey side & single storey
rear extension to existing semi-detached
house at 17 Rymlance Street, M11 3NP
For Mr Manu Gunda

Amar Singh Egan

Chartered architect

42 Woodhall Avenue, Whitefield
Manchester M45 7 QF Tel:- 0161 766 8754

Floor Plans Scale :- 1/100 Project No.
Date :- 14/08/21 792/1c