

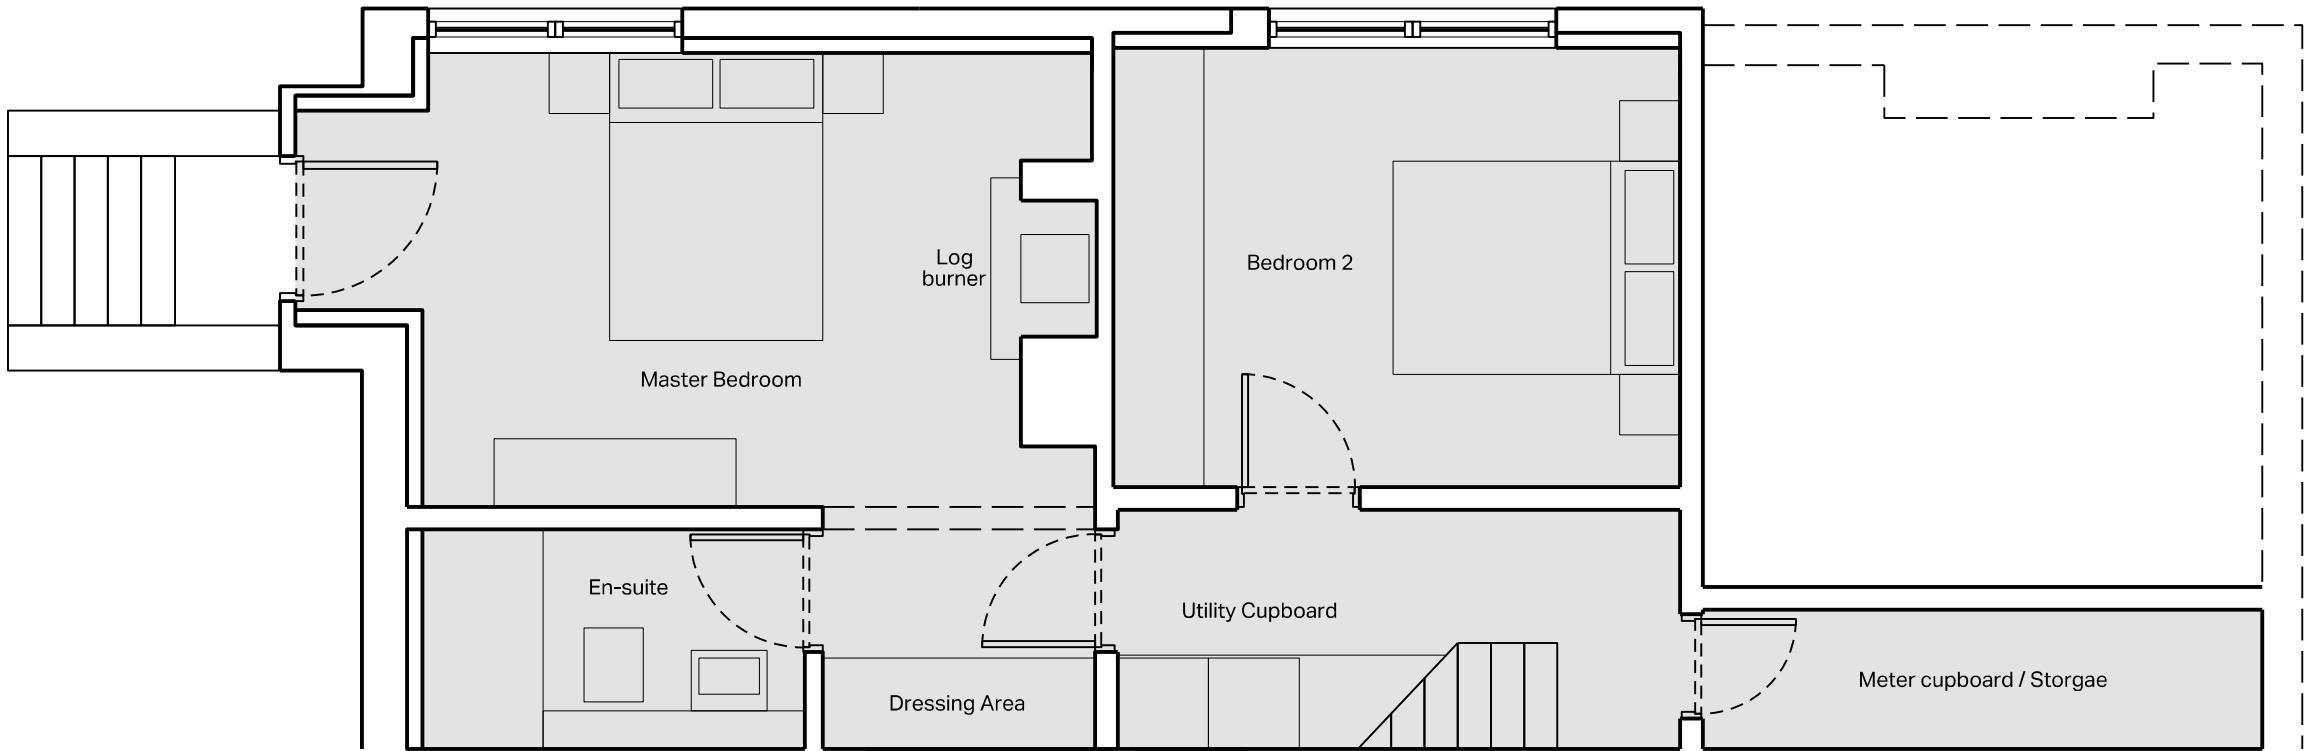


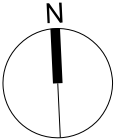

Rev	Description	By	Chk	Date
All dimensions to be as noted to be checked on site prior to manufacture. Do not scale of this drawing. Report any discrepancies to the Architect / CA immediately. This drawing is copyright drawings are not to be reproduced without written consent.				

Notes:

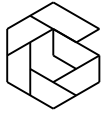

	Project146A Burnage Lane, Manchester		Project No.	22-03	Rev.	00
			Draw. No.	L(--)-11	By	PG
	TitleLower Ground Floor Plan as Proposed		Date	April 22	Chk.	00
			Scale	1:50 @ A3	Status	00