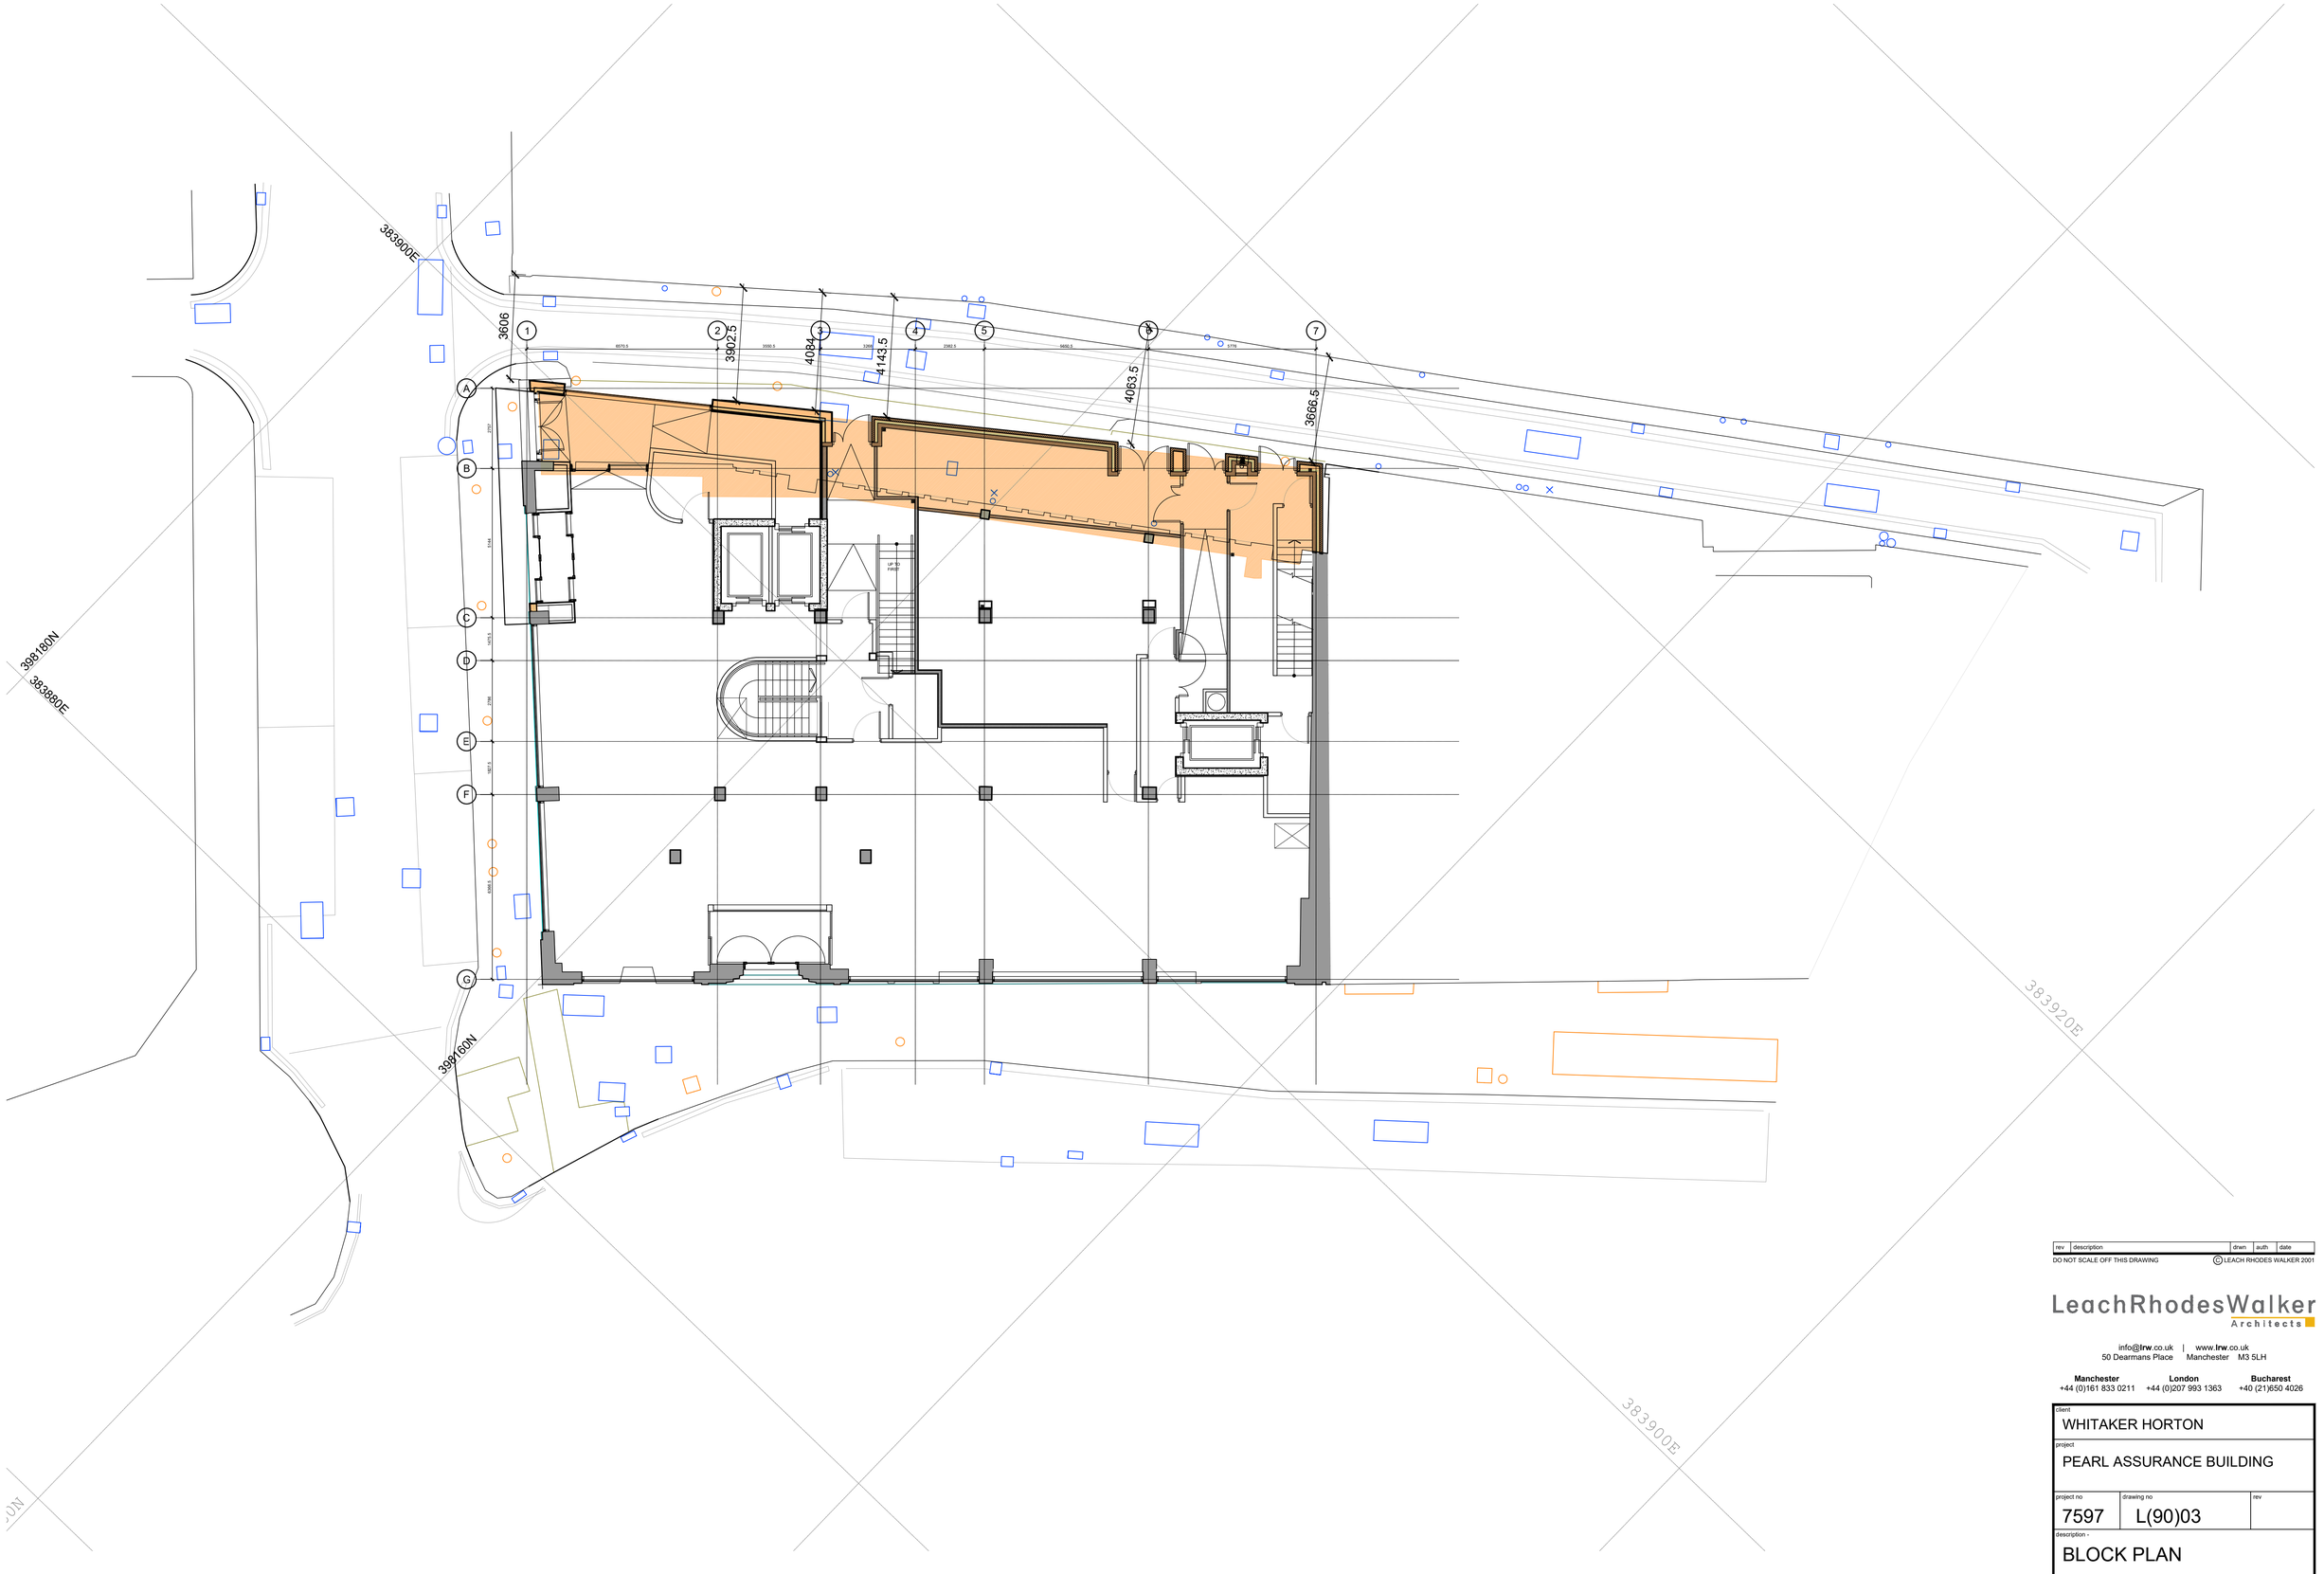


rev	description	drwn	auth	date

DO NOT SCALE OFF THIS DRAWING

© LEACH RHODES WALKER 2001

LeachRhodesWalker
Architects

info@lrw.co.uk | www.lrw.co.uk
50 Dearmans Place Manchester M3 5LH

Manchester +44 (0)161 833 0211
London +44 (0)207 993 1363
Bucharest +40 (21)650 4026

client
WHITAKER HORTON

project
PEARL ASSURANCE BUILDING

project no	drawing no	rev
7597	L(90)03	

description -
BLOCK PLAN

scale	date drawn	drawn by	authorised by
1:100@ A1	13.02.20	CM	SJM

File:c:\797 Files\revit\Building\Working\arch\7597_797_LB03_Block Plan.rte Printed: 13/02/20

purpose of issue
planning ○ building regs ○ tender ○ comment ○ approval ○ construction ○