


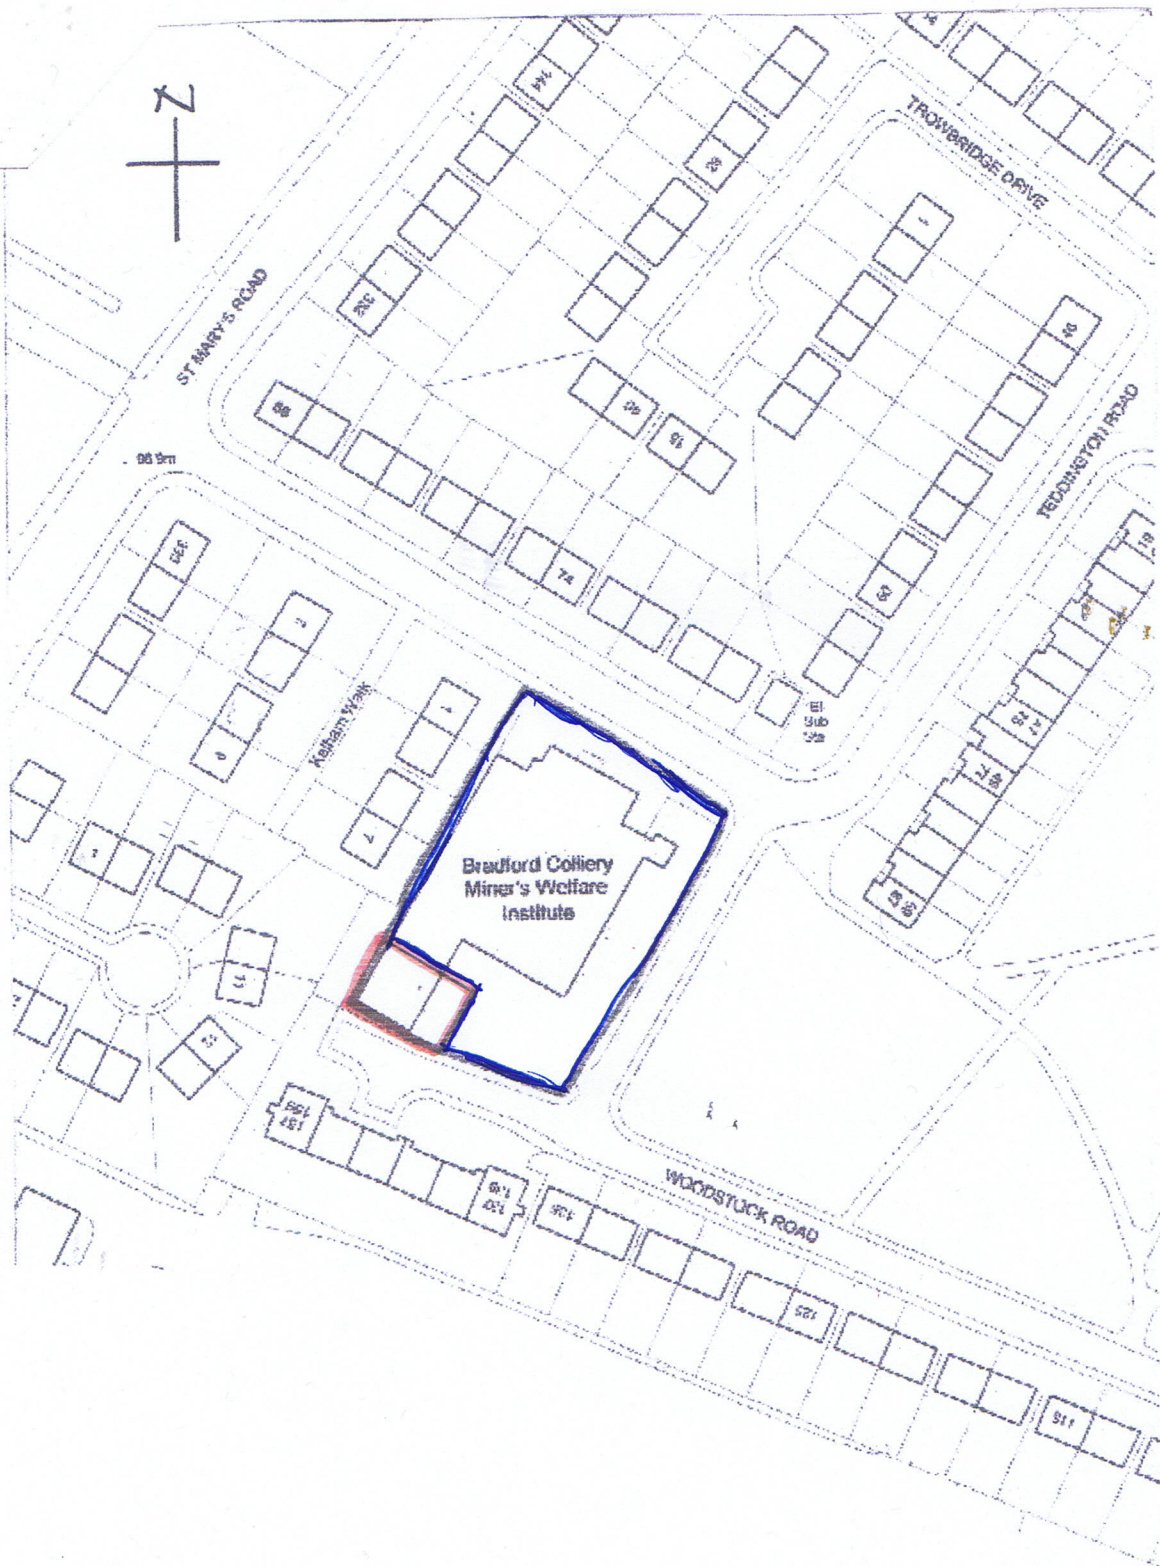

LOCATION PLAN
1: 1250 @ A4
REV A