


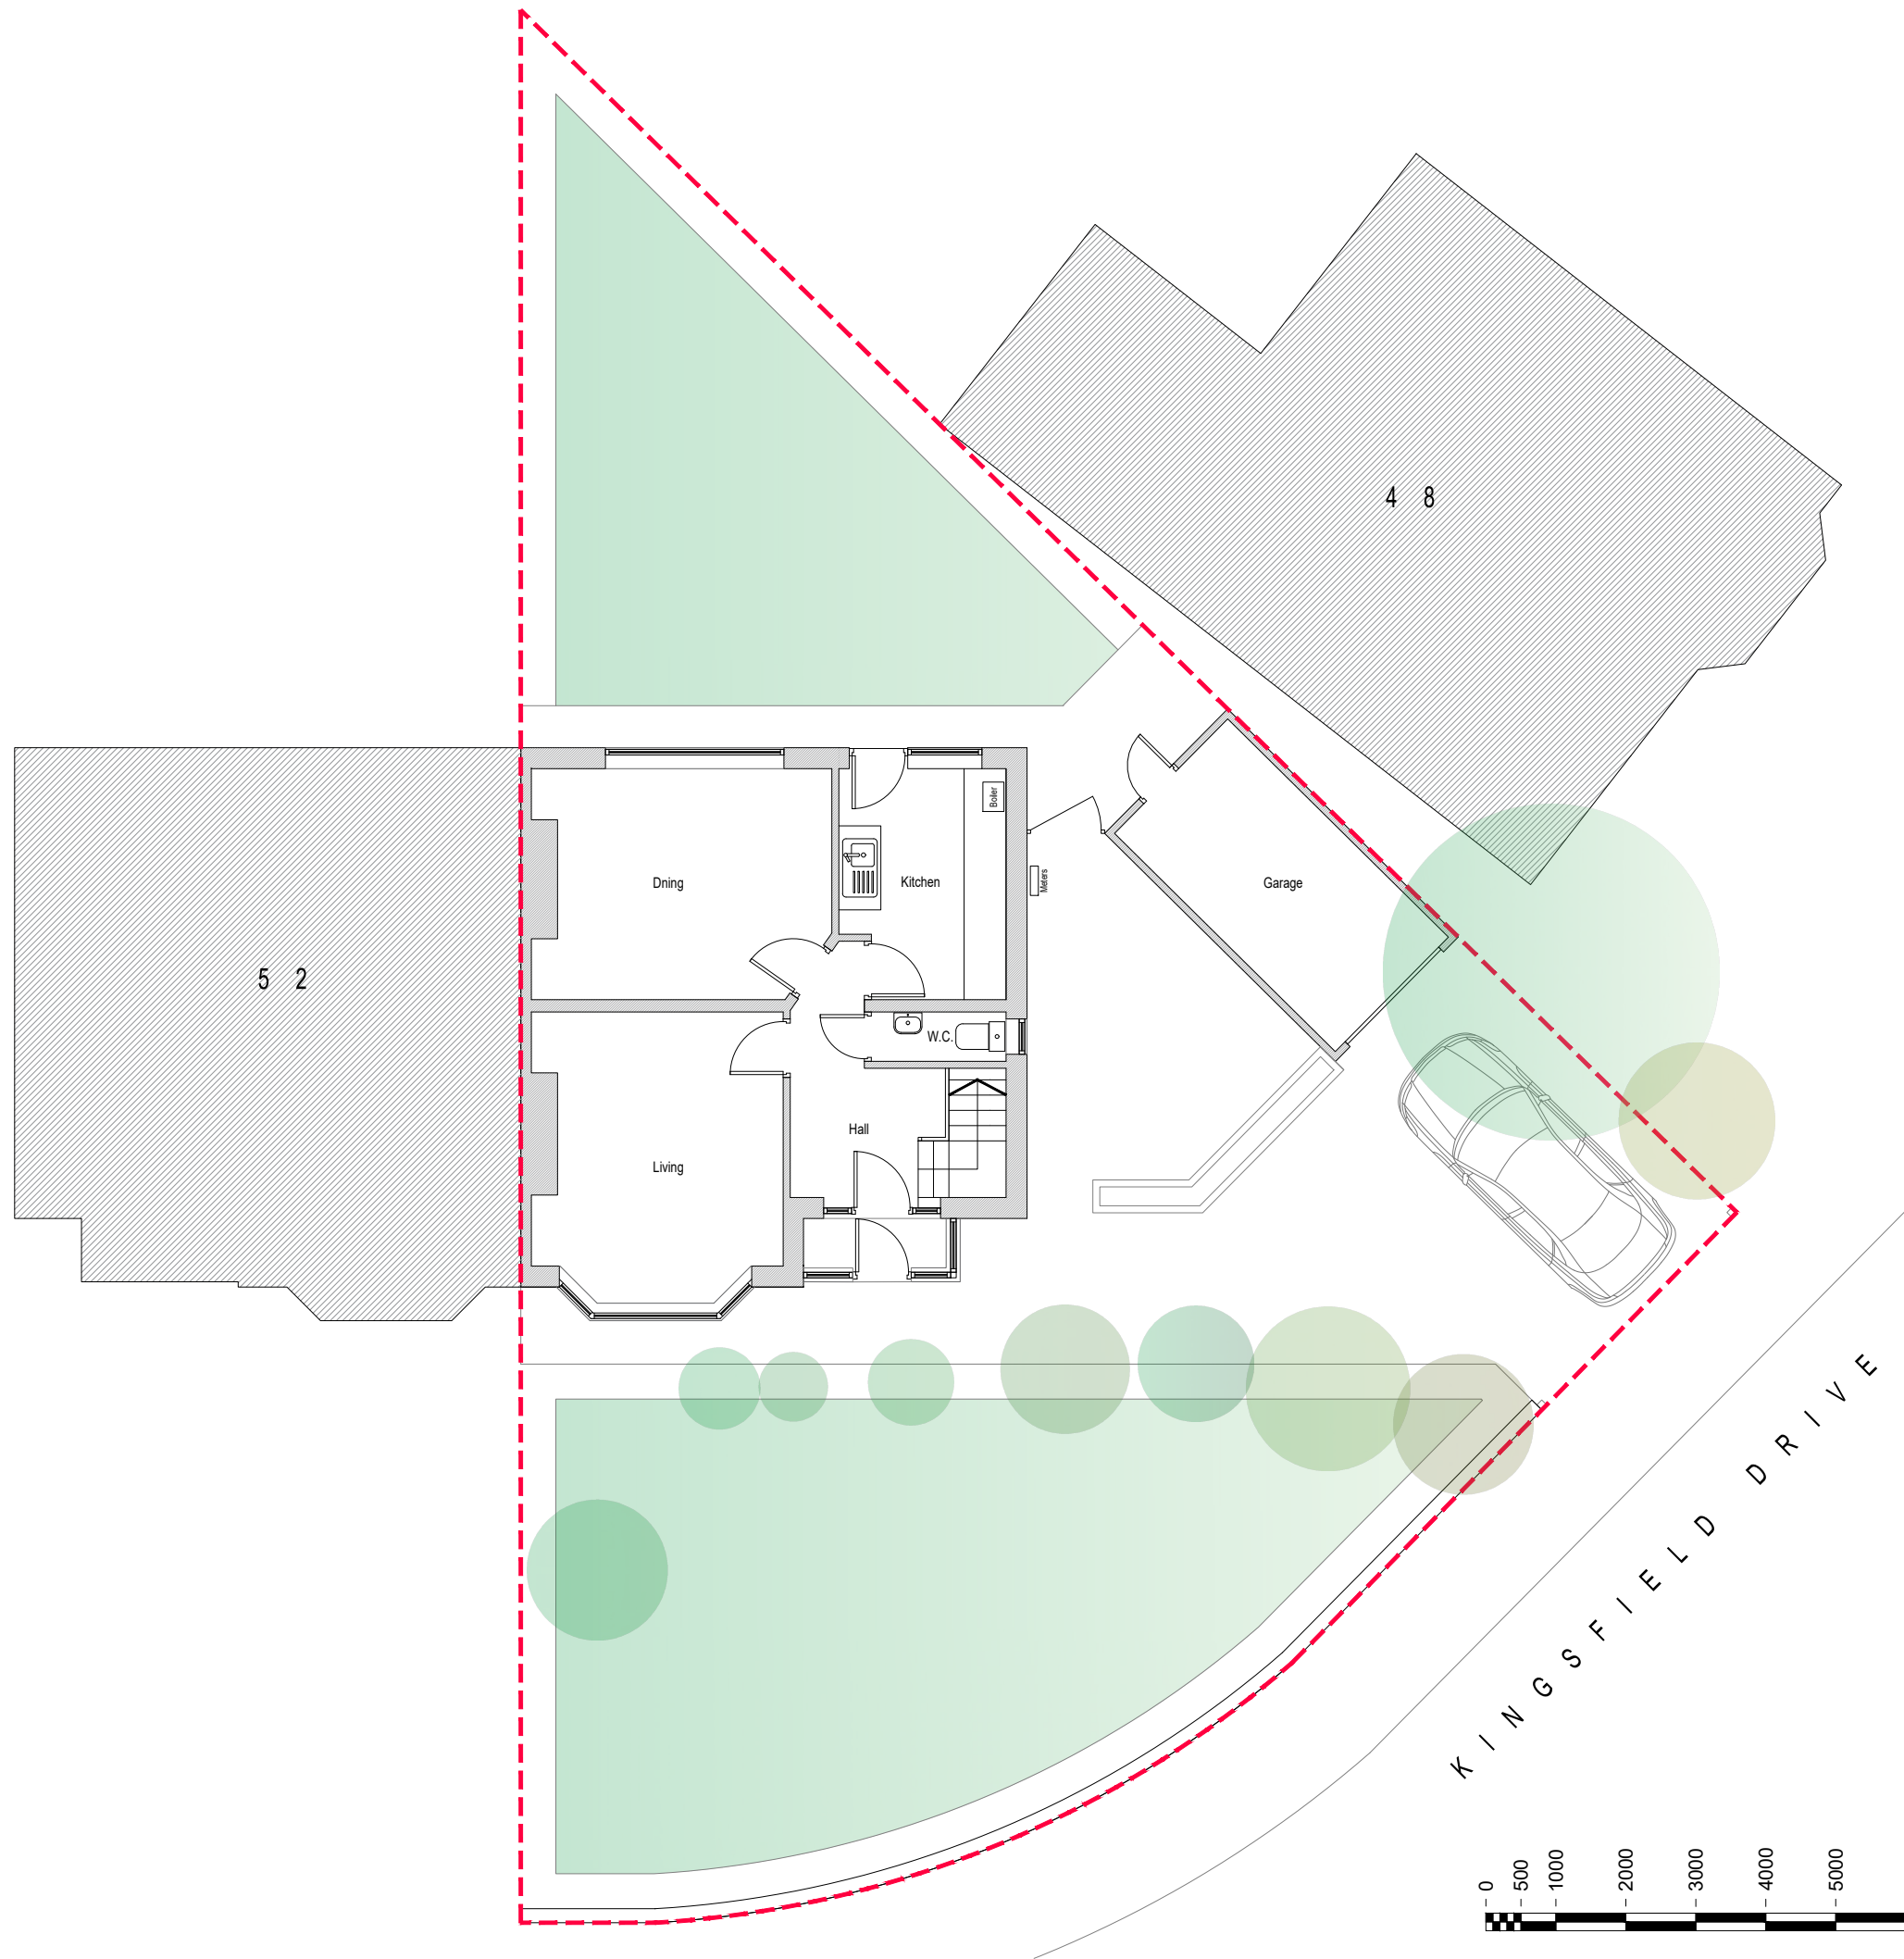

Project.

50 Kingsfield Drive,
Didsbury, M20 6HX

Scale.

1:100 @ A3

Title.

Existing
Ground Fl plan

Drwg No.

002



1:100 Scale Bar