


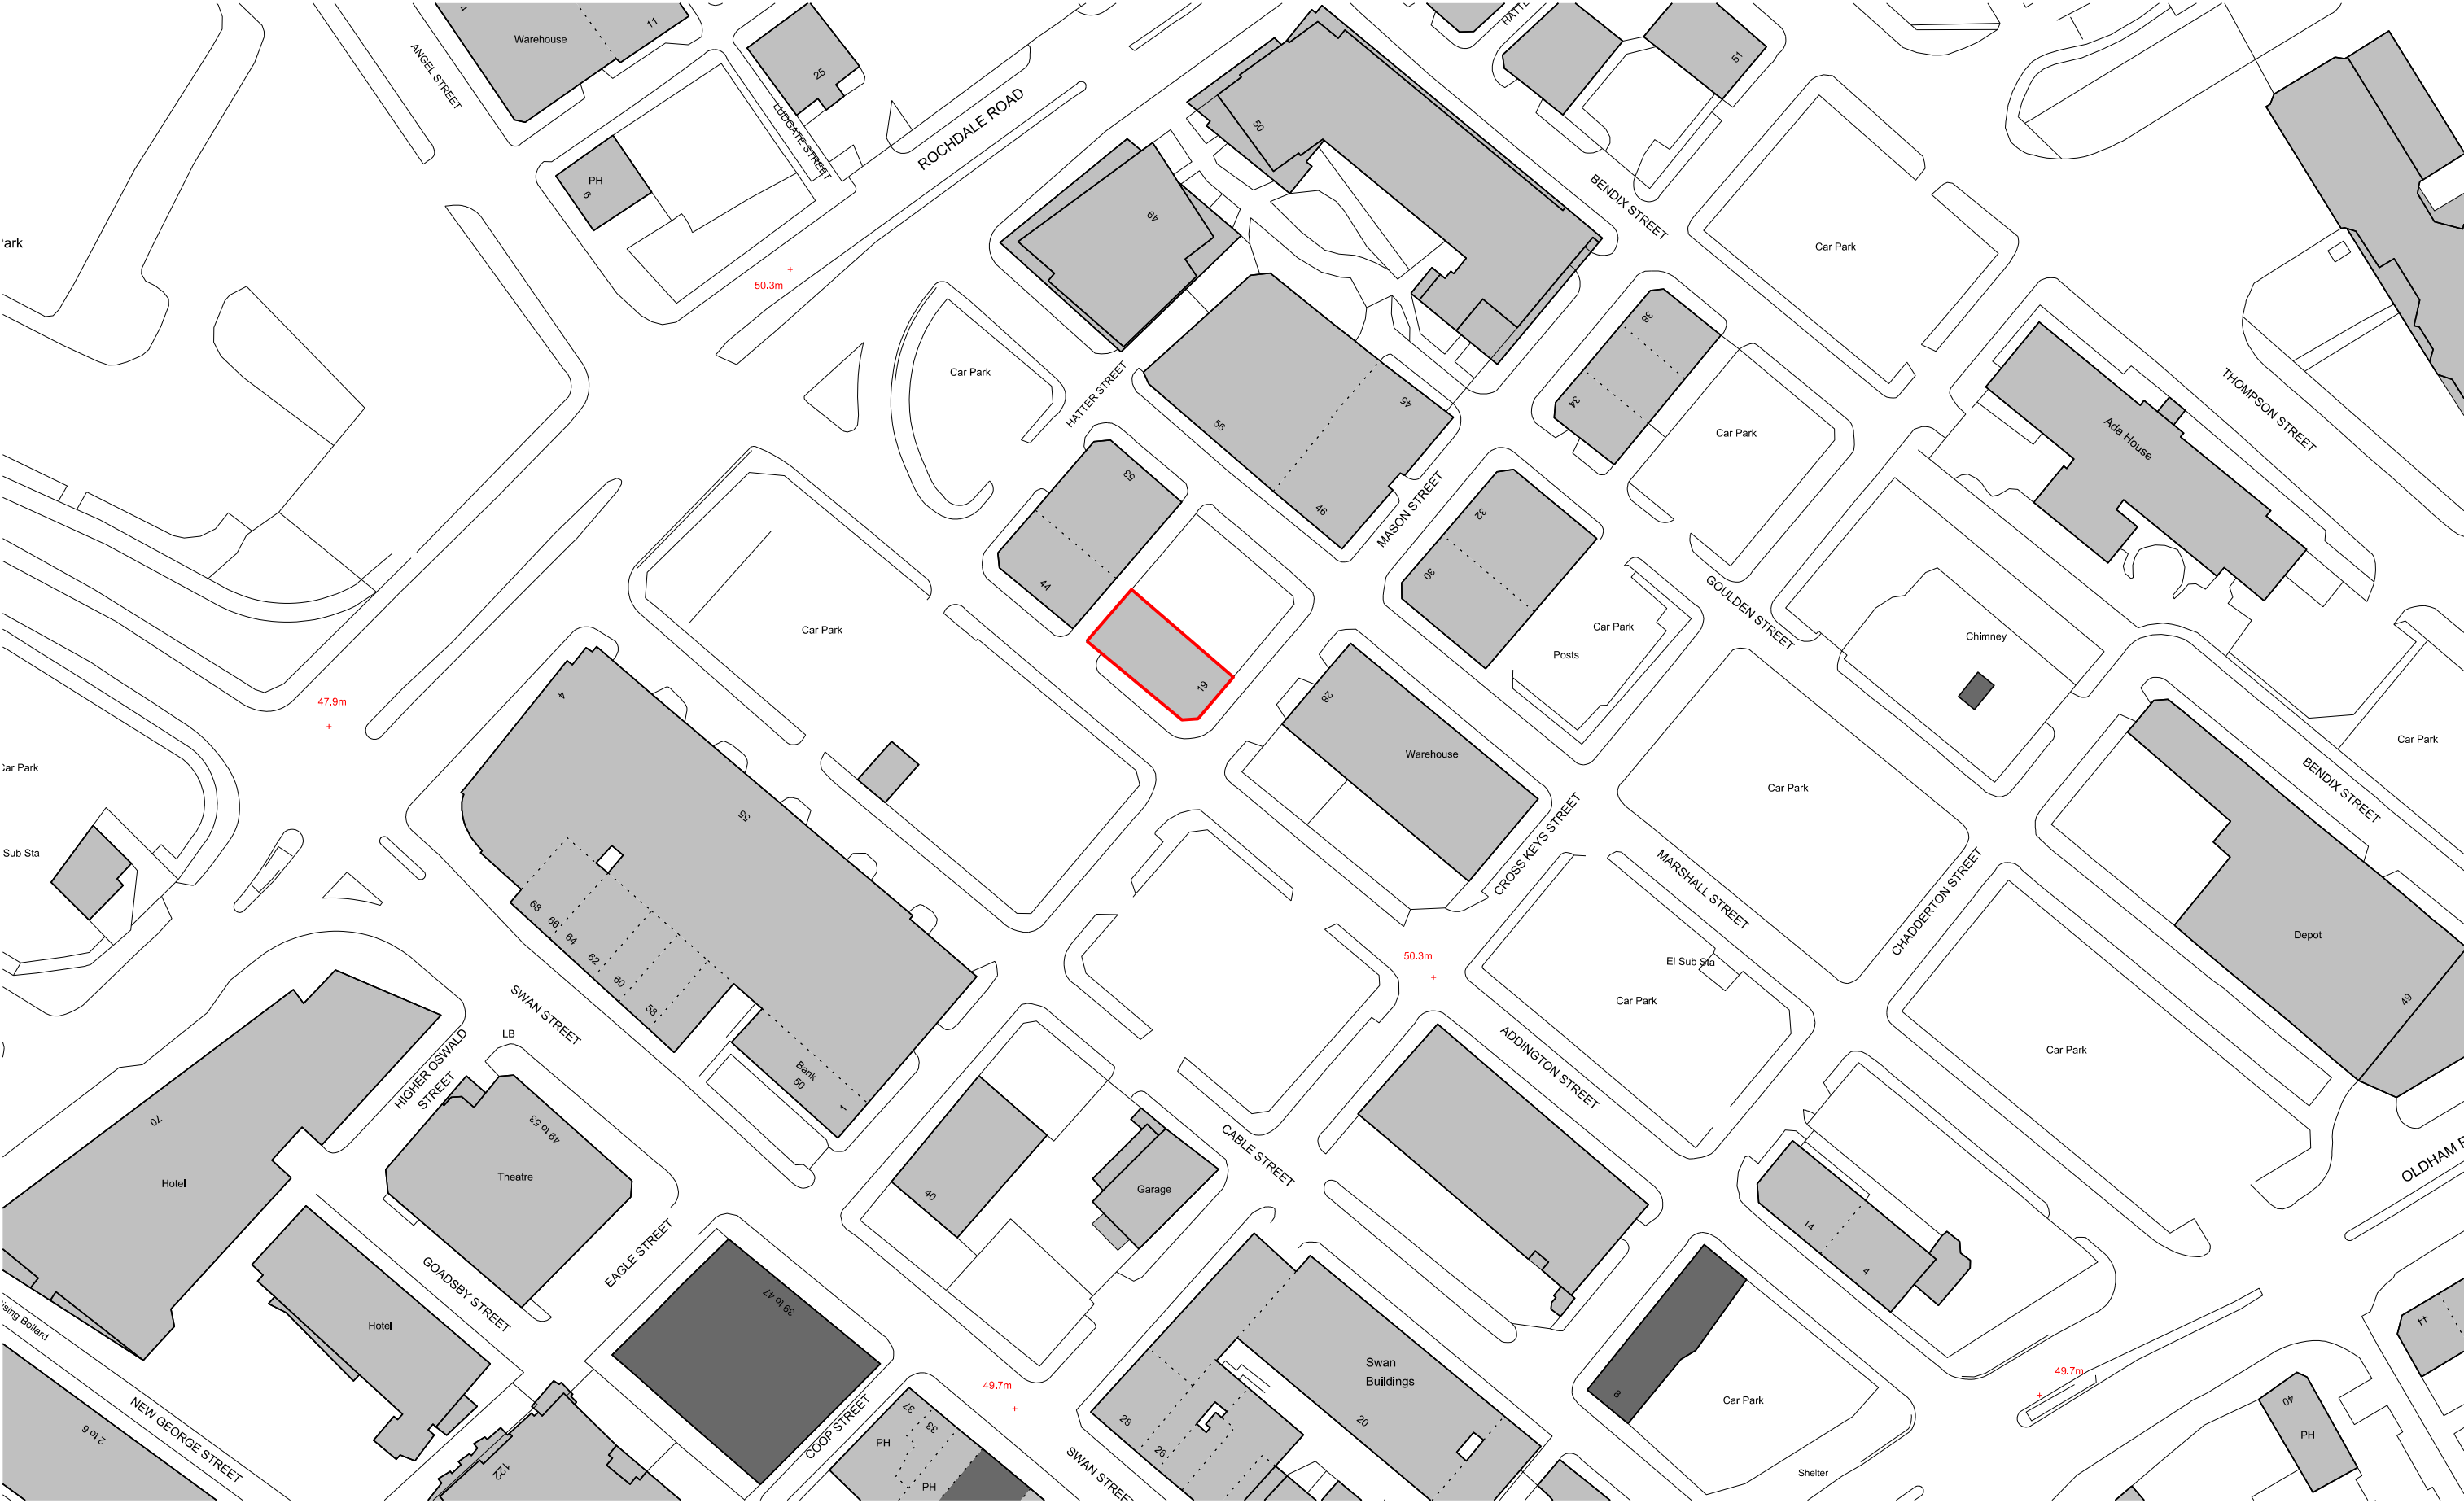

revision: P01
date: 20220803
note: planning

LEGEND
 site boundary
 listed buildings

project
ground floor entrance 19 Mason Street
job no.
134
title
site location plan
scale
1:1000 @ A3
drawing no.
al(05)0001

LIND Studio Ltd
53 Spear Street
Manchester
M1 1DF
www.lindstudio.co.uk
hello@lindstudio.co.uk