

- BOWKER SADLER PARTNERSHIP LIMITED

THIS DRAWING IS THE SUBJECT OF COPYRIGHT WHICH VESTS IN BOWKER SADLER PARTNERSHIP LIMITED. IT IS AN INFRINGEMENT OF COPYRIGHT TO REPRODUCE THIS DRAWING, BY WHATEVER MEANS, INCLUDING ELECTRONIC, WITHOUT THE EXPRESS WRITTEN CONSENT OF BOWKER SADLER PARTNERSHIP LIMITED WHICH RESERVES ALL ITS RIGHTS


BOWKER SADLER PARTNERSHIP LIMITED ASSERTS ITS RIGHTS TO BE IDENTIFIED AS THE AUTHOR OF THIS DESIGN
- DRAWING NOT TO BE SCALED.

REPORT ERRORS & OMISSIONS TO ARCHITECT.

CHECK ALL DIMENSIONS ON SITE

DRAWING TO BE READ IN CONJUNCTION WITH THE HEALTH AND SAFETY PLAN AND ALL RELEVANT RISK ASSESSMENTS

BASED UPON OCCUPEYE LTD MEASURED SURVEY RECEIVED 25.03.2019 VIA LAMBERT SMITH HAMPTON

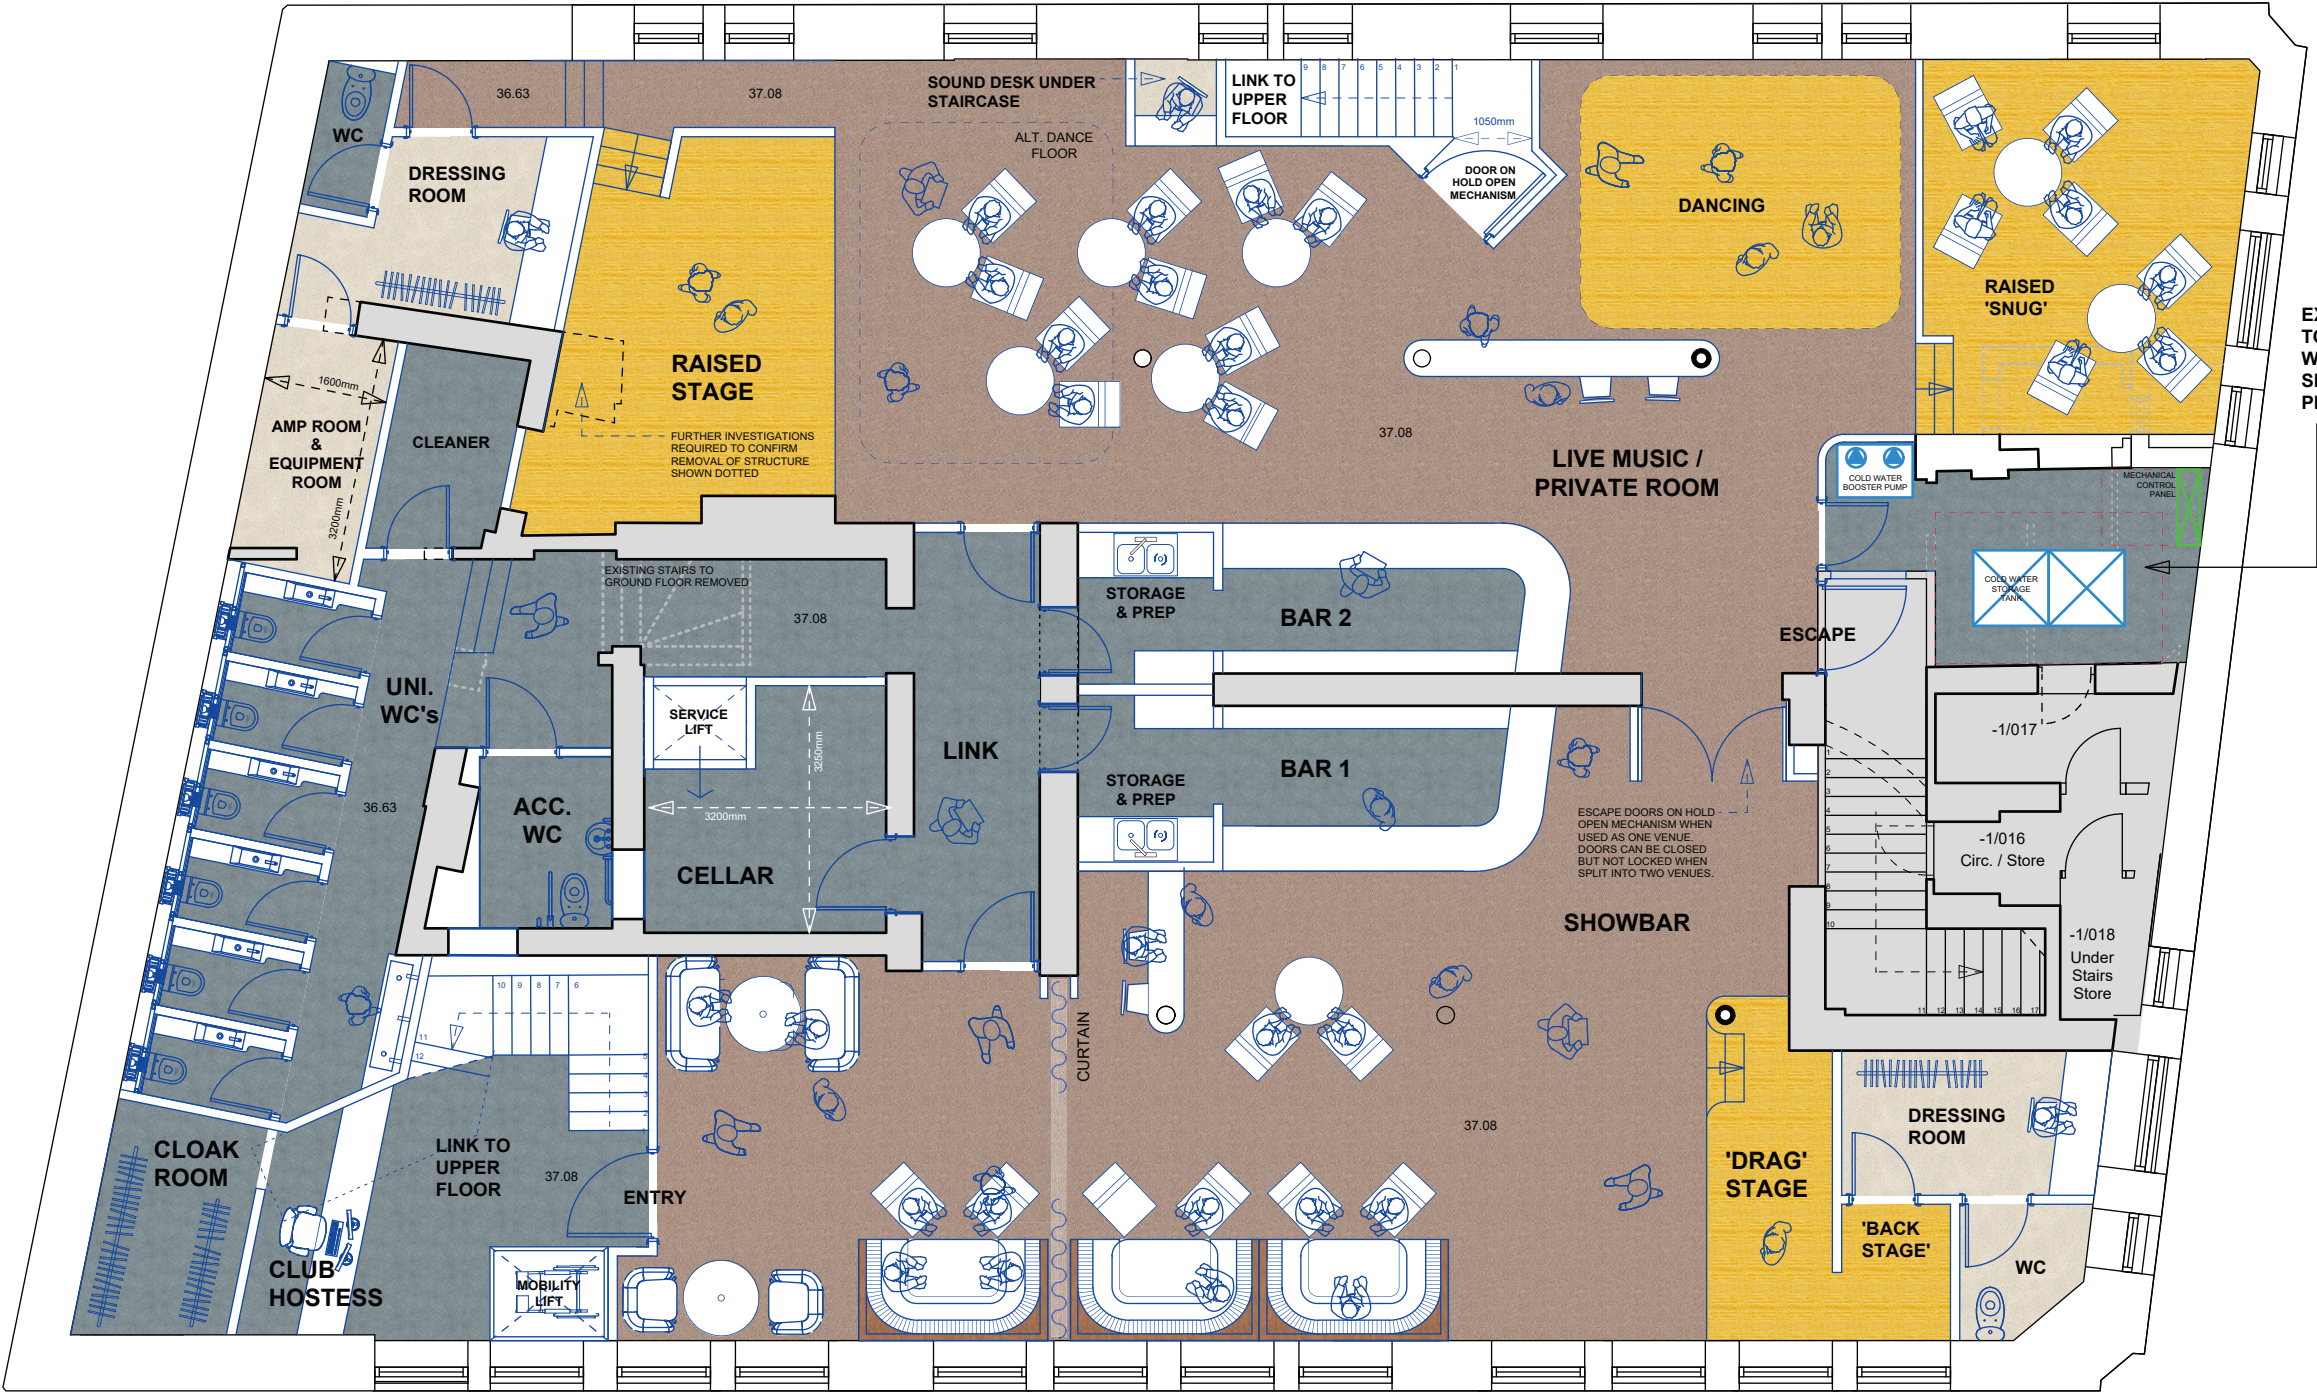

EXISTING CLOAKROOM
TO BE USED FOR
WATER TANK & BOOSTER
SET RELOCATED FROM
PROPOSED CELLAR AREA

A 05.07.22 DL MINOR AMENDMENTS AW

REV DATE DRN CHKD

PROJECT
PRINCESS HOUSE
105-107 PRINCESS STREET
MANCHESTER

CLIENT
LAPWINE
LIMITED

DRAWING
PHASE THREE APPLICATION:
PROPOSED LOWER GROUND
FLOOR LAYOUT

SCALE 1:100	SHEET SIZE @ A3	DRAWN DL	CHECKED AW	DATE MAY 22
----------------	--------------------	-------------	---------------	----------------

BOWKER SADLER ARCHITECTURE
A: Hatherlow House, Hatherlow, Romiley, Stockport SK6 3DY
T: 0161 406 7333
E: bsp@bowker-sadler.co.uk
W: www.bowker-sadler.co.uk

JOB No 21-048	DRAWING No 1024	REVISION A
STATUS PLANNING		