

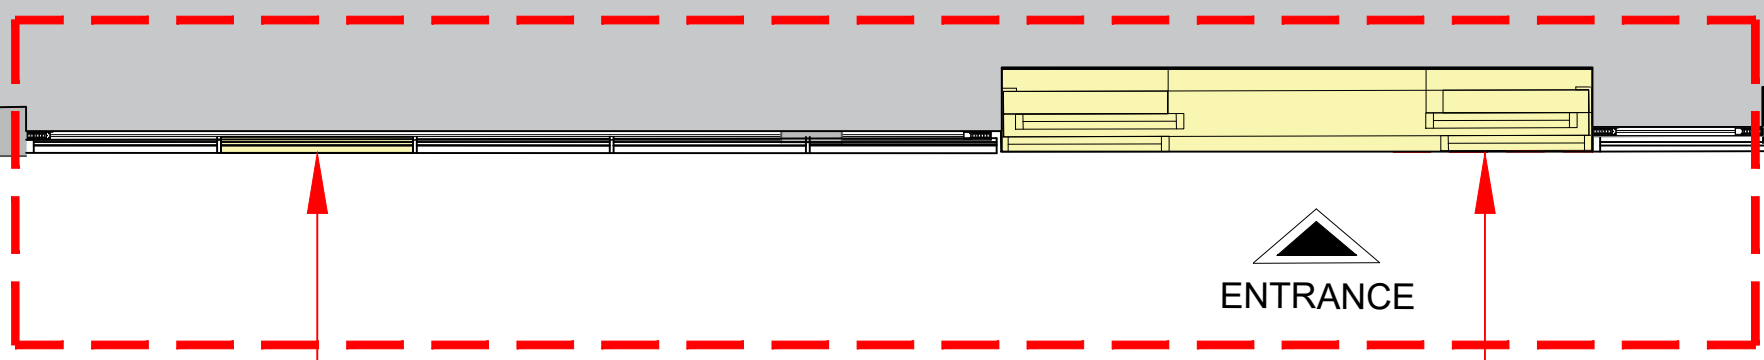


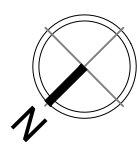

Install New Shopfront to be finished in Anthracite RAL 7016.

Install new aluminum automatic telescopic sliding door to be finished in Anthracite RAL 7016.

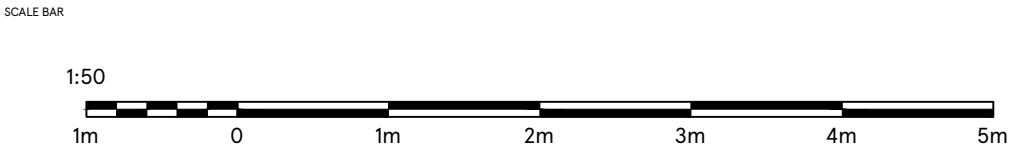

DRAWING NO 02_OLDH_02D	
SCALE 1:50@A3	DATE 27.05.2022
CHECKED BY SHIKHA	
DRAWN BY KUSHAL JAYAPRAKSH	

STORE TYPE EXPRESS
STORE NAME MANCHESTER OLDHAM
CONTENT PROPOSED PART PLAN_SHOPFRONT

FEASIBILITY PLANNING
STORE PLANNING DEPARTMENT
PROPERTY SERVICES
HIGHWOODS BUILDING, KESTRAL WAY
WELWYN GARDEN CITY, HERTFORDSHIRE, AL7 1GB UK
TELEPHONE : 01707 395150

THE COPYRIGHT AND ALL OTHER RIGHTS IN AND RELATING TO THIS PUBLICATION BELONG TO AND ARE THE SOLE PROPERTY OF TESCO STORES LIMITED. ALL RIGHTS ARE RESERVED. NEITHER THE WHOLE NOR ANY PART OF THIS PUBLICATION MAY BE REPRODUCED OR TRANSMITTED IN ANY FORM OR BY ANY ELECTRONIC OR MECHANICAL MEANS INCLUDING PHOTOCOPYING AND RECORDING OR FROM ANY RETRIEVAL SYSTEM WITHOUT THE PRIOR WRITTEN LICENCE FROM THE OWNER. © 1999 TESCO STORES LIMITED