


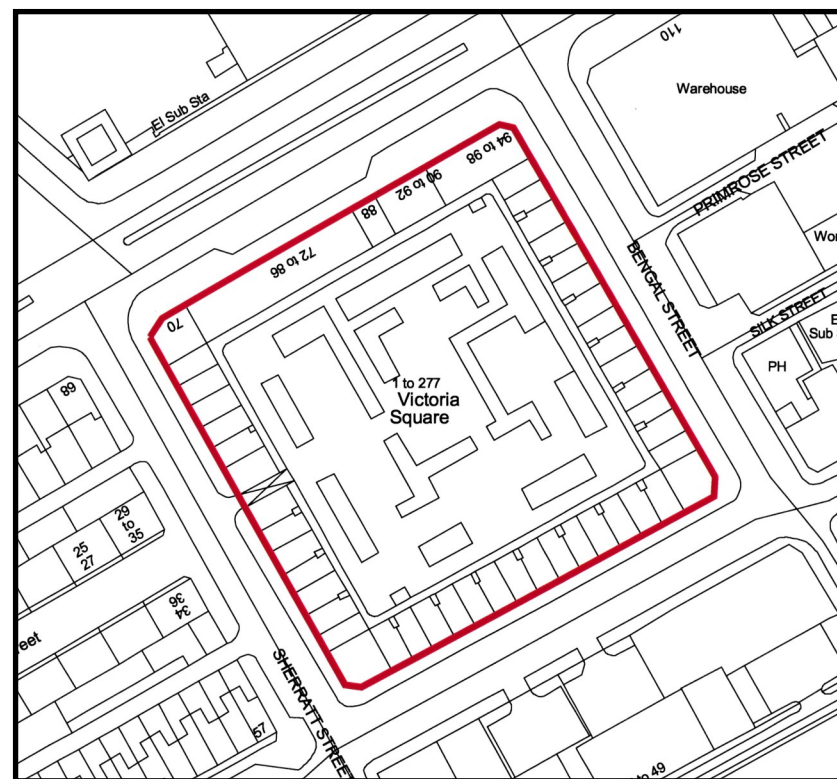

Location Plan

Notes

It is planned for the three elevations on Bengal Street, George Leigh Street & Sherratt Street to be fully scaffolded from footpath level to roof level with a 1.3m wide platform and have fan protection approx. 4m above ground level


It is planned for the Oldham Road elevation to have to have four 2.4m long x 1.2m wide tower scaffolds erected from footpath level to roof level for access purposes only. Additional edge protection at roof level to increase the parapet height to 1.1m will be provided

Pavement lifts of all scaffolds will be a minimum of 2.4m in height, with fully foam protected components and will allow pedestrians to walk beneath.


Unauthorised access will be prevented by Heras style temporary fencing being tied to the first platform lift.

The vehicle entrance on Sherratt Street will have a 'bridging' section erected with standards positioned a minimum of 500mm back from the kerb edging


Within Victoria Square a single 'Pavement' lift scaffold platform will be erected along the whole line of the top floor deck access walkway to provide roof level access and protect residents.

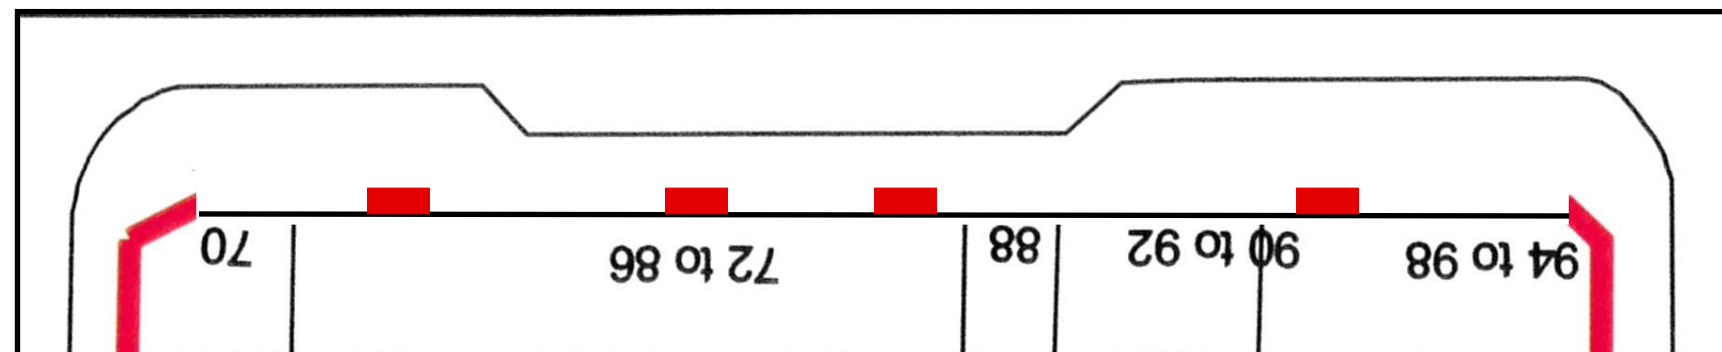


Oldham Road

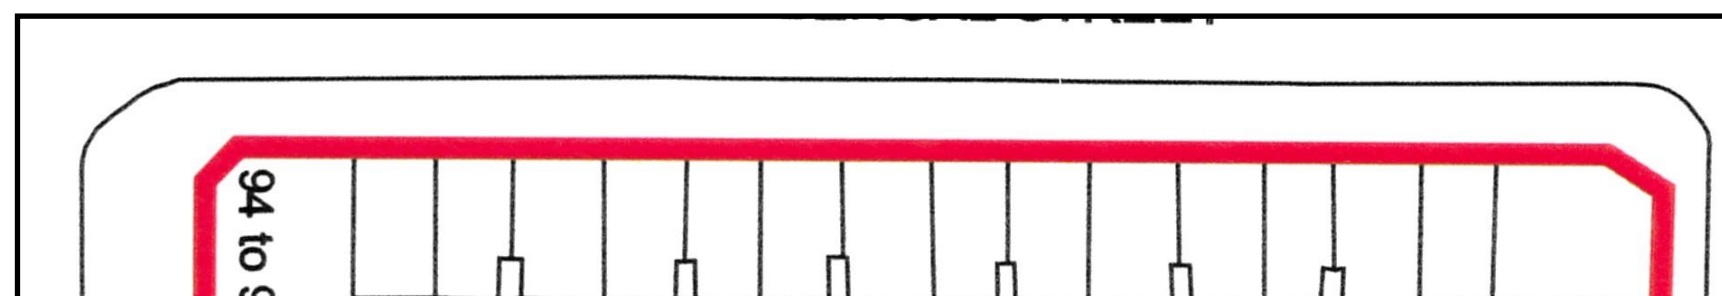


Bengal Street

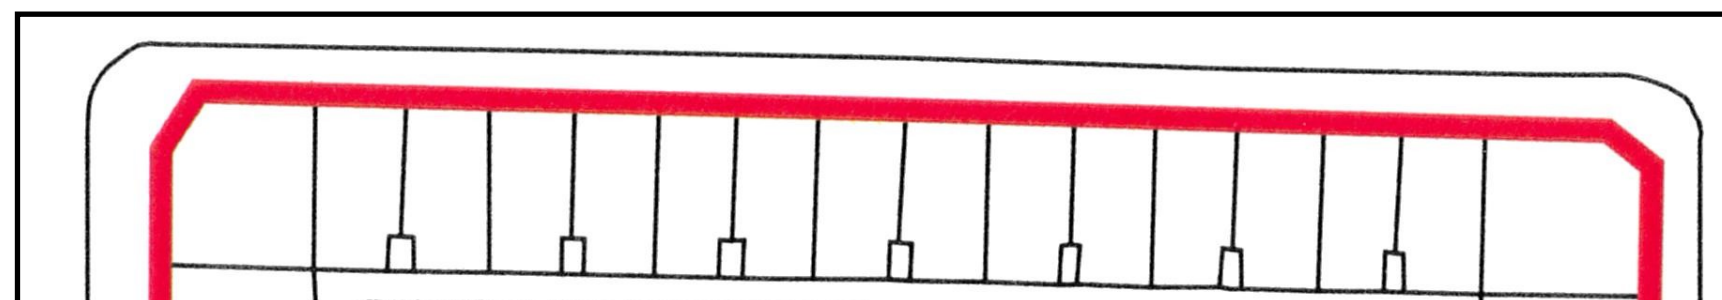

George Leigh Street

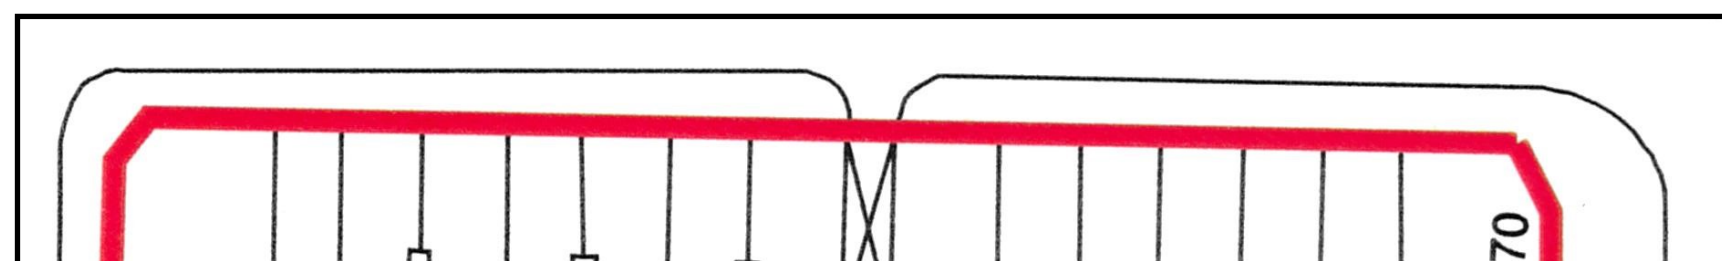

Sherratt Street

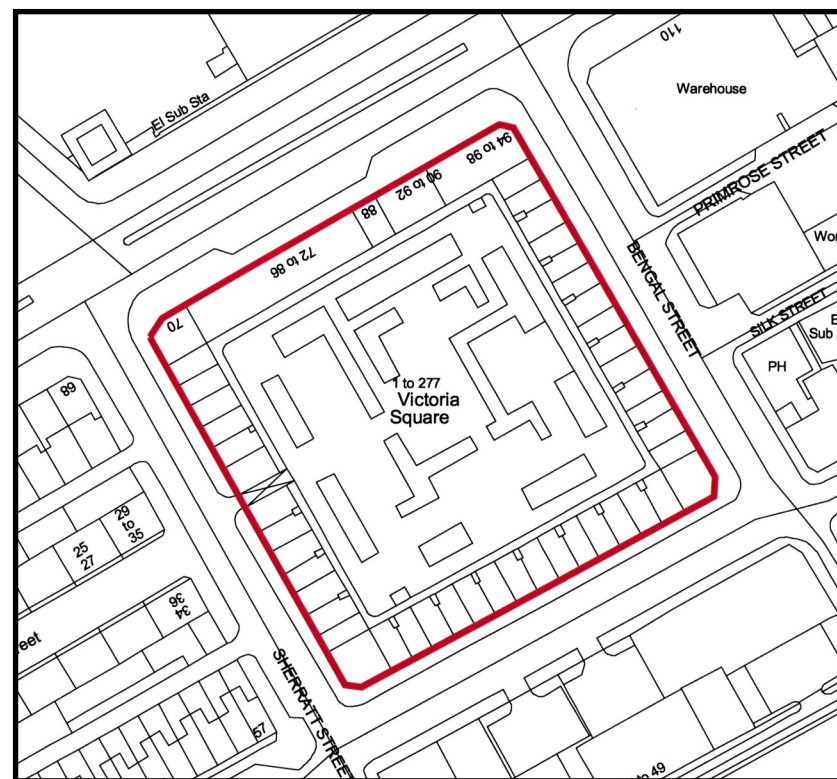

Location Plan



Proposed Pavement Lift Protection Method

Notes

It is planned for the three elevations on Bengal Street, George Leigh Street & Sherratt Street to be fully scaffolded from footpath level to roof level with a 1.3m wide platform and have fan protection approx. 4m above ground level

It is planned for the Oldham Road elevation to have to have four 2.4m long x 1.2m wide tower scaffolds erected from footpath level to roof level for access purposes only. Additional edge protection at roof level to increase the parapet height to 1.1m will be provided

Pavement lifts of all scaffolds will be a minimum of 2.4m in height, with fully foam protected components and will allow pedestrians to walk beneath.

Unauthorised access will be prevented by Heras style temporary fencing being tied to the first platform lift.

The vehicle entrance on Sherratt Street will have a 'bridging' section erected with standards positioned a minimum of 500mm back from the kerb edging

Within Victoria Square a single 'Pavement' lift scaffold platform will be erected along the whole line of the top floor deck access walkway to provide roof level access and protect residents.



Planned Location of Tower Scaffolds

(Personnel Roof Access Only)