


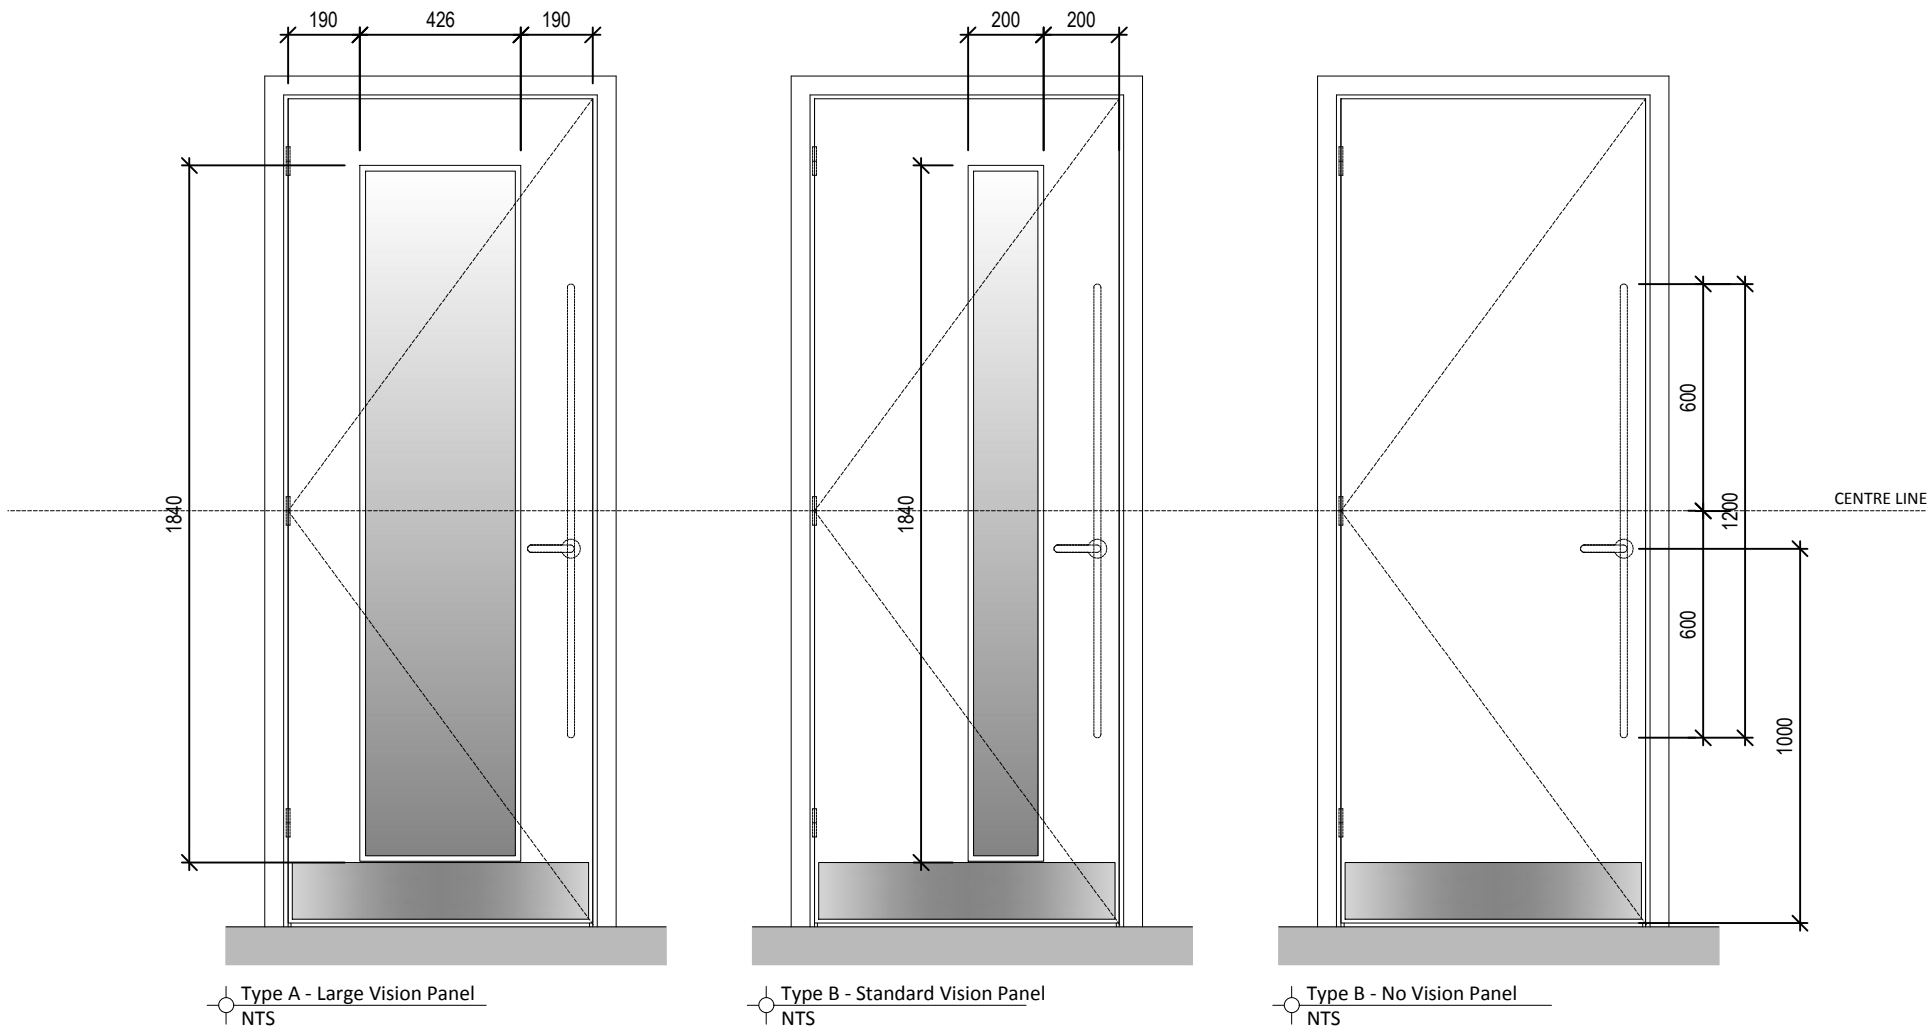

REVISION NOTES	DATE

PROJECT NAME
CHapel Walks, Manchester

CLIENT
NORTHSPRING

DOCUMENT TITLE
Typical Door Elevations

DOCUMENT NUMBER
1848(32)400

VERSION	SCALE 1:50 @ A1
PRODUCTION DATE 17.07.22	ORIGINATOR AD
ISSUE TYPE STAGE 3	QA CHECK QA

INCOGNITO MANCHESTER LTD

2 REGENT STREET
KNUTSFORD,
CHESHIRE,
WA16 6GR
077 202 87 505
SM@WEAREINCOGNITO.CO.UK

INCOGNITO