




Note:
Existing External store
to be demolished

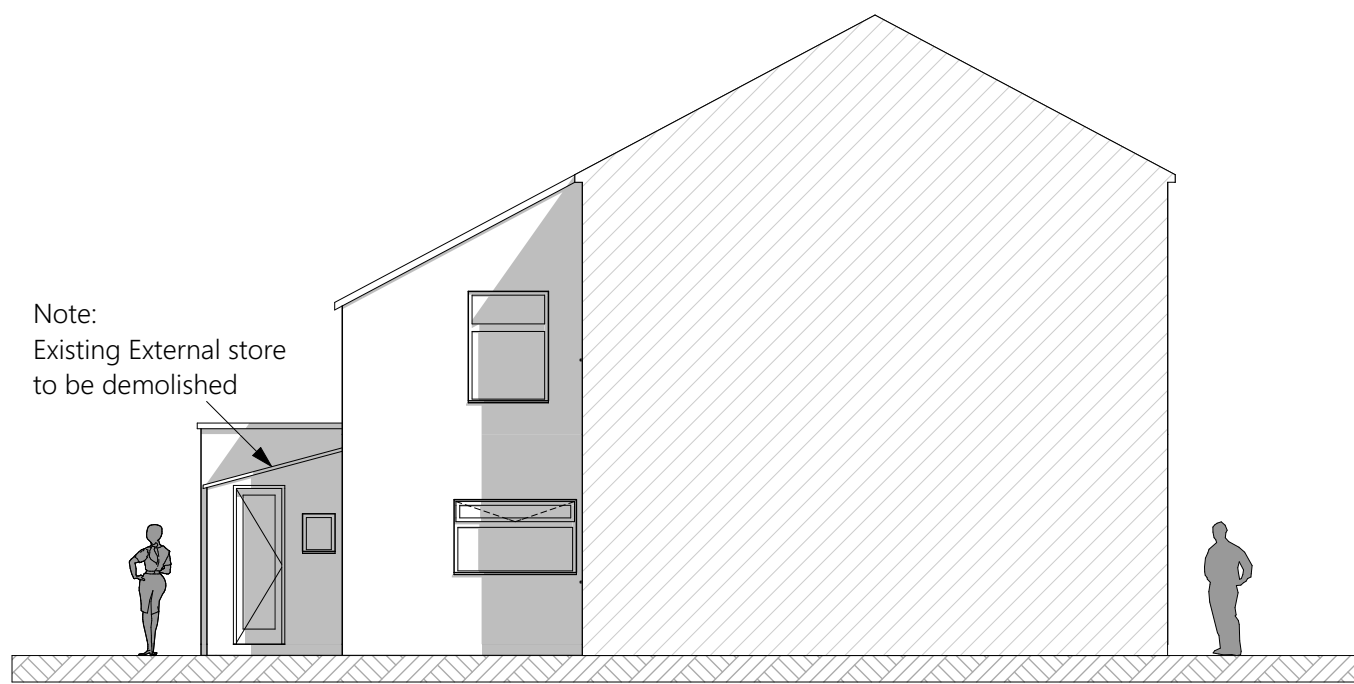


E-07 Existing Section/Side Elevation 1:100

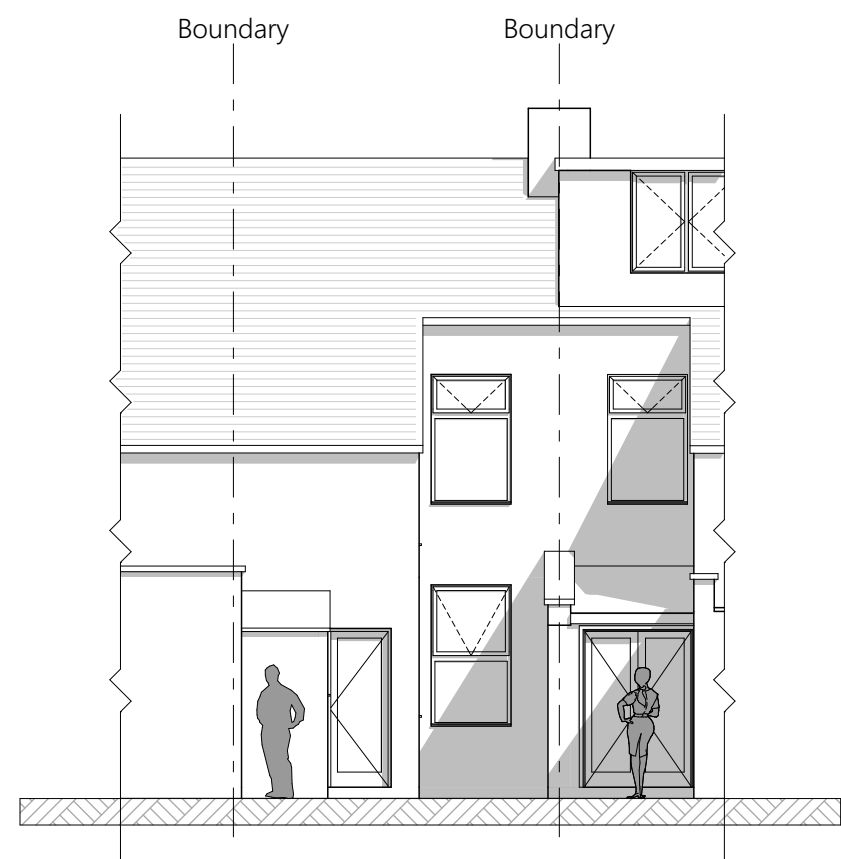


E-01 Existing Rear Elevation 1:100

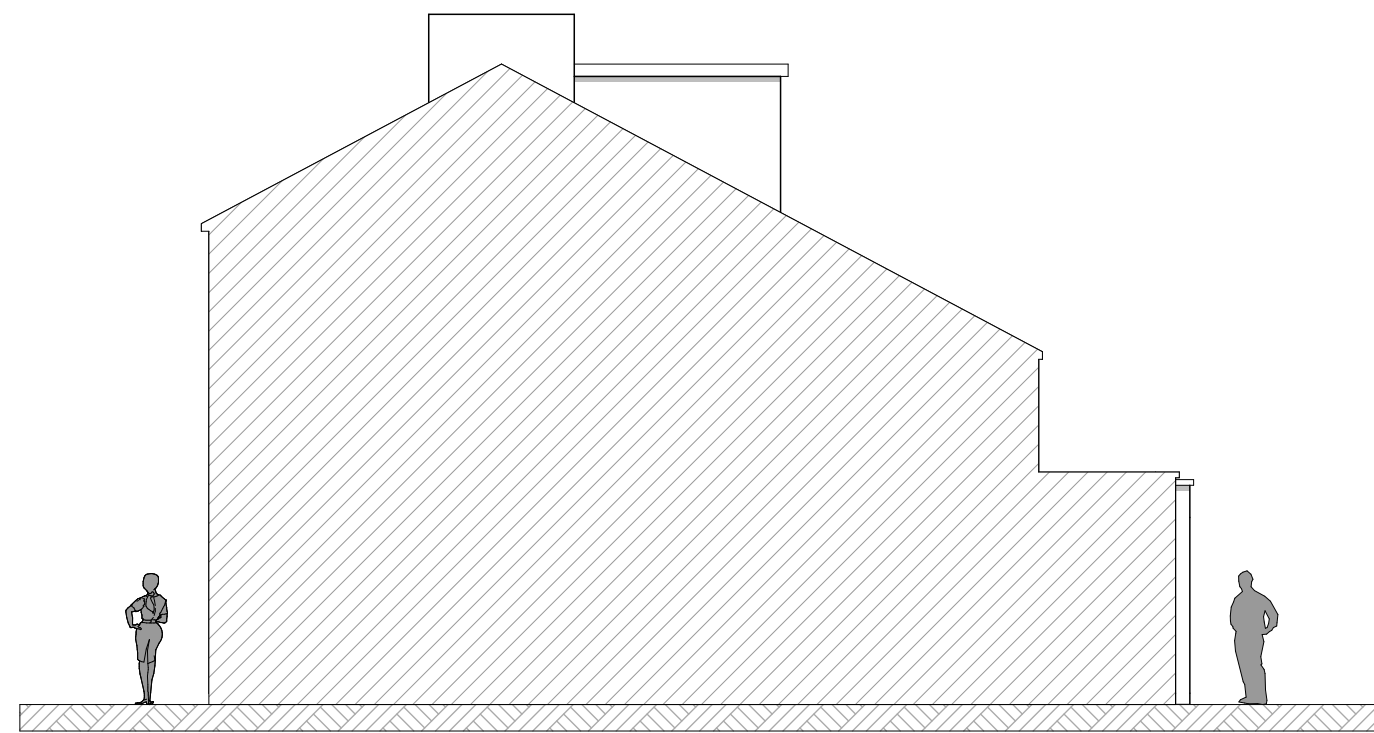


E-05 Existing Section/Side Elevation 1:100

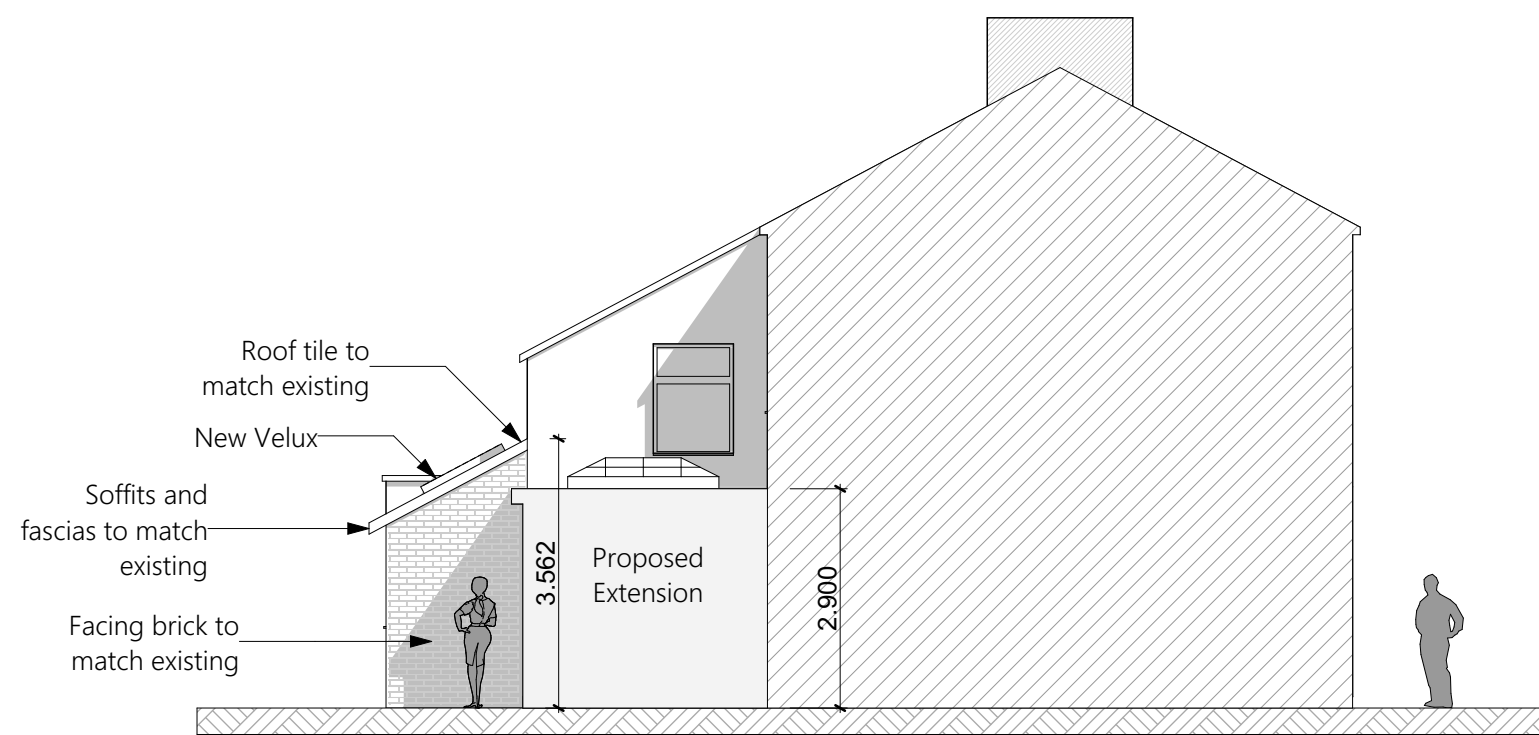


E-08 Proposed Section/Side Elevation 1:100

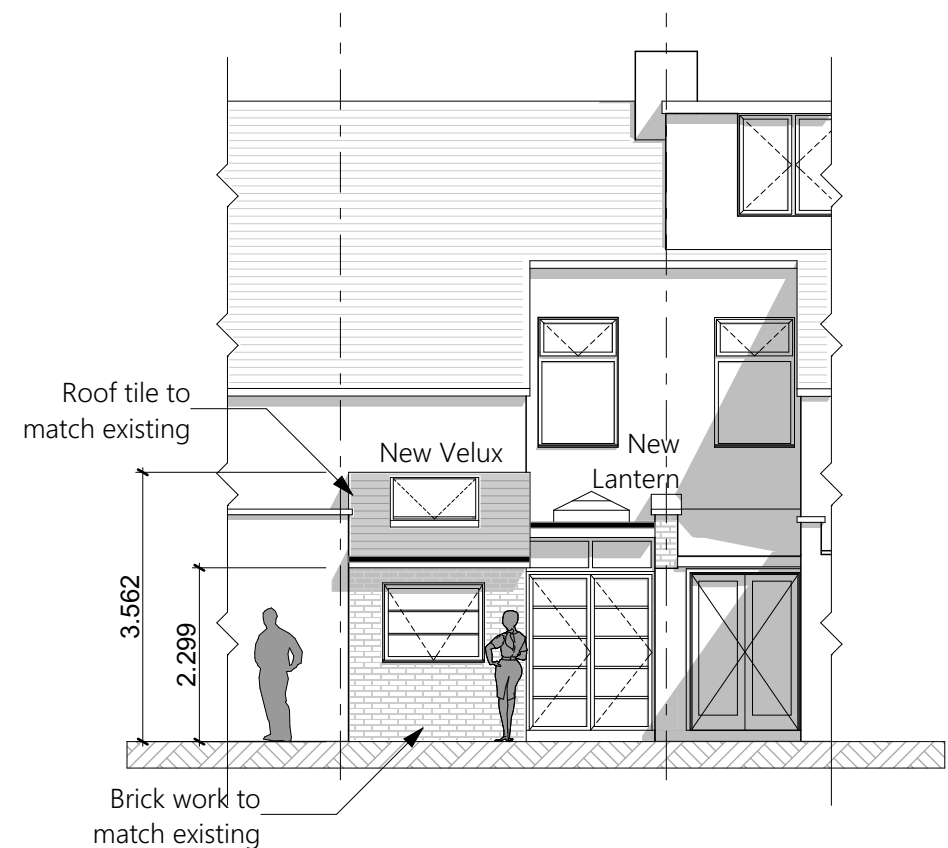


E-02 Proposed Rear Elevation 1:100

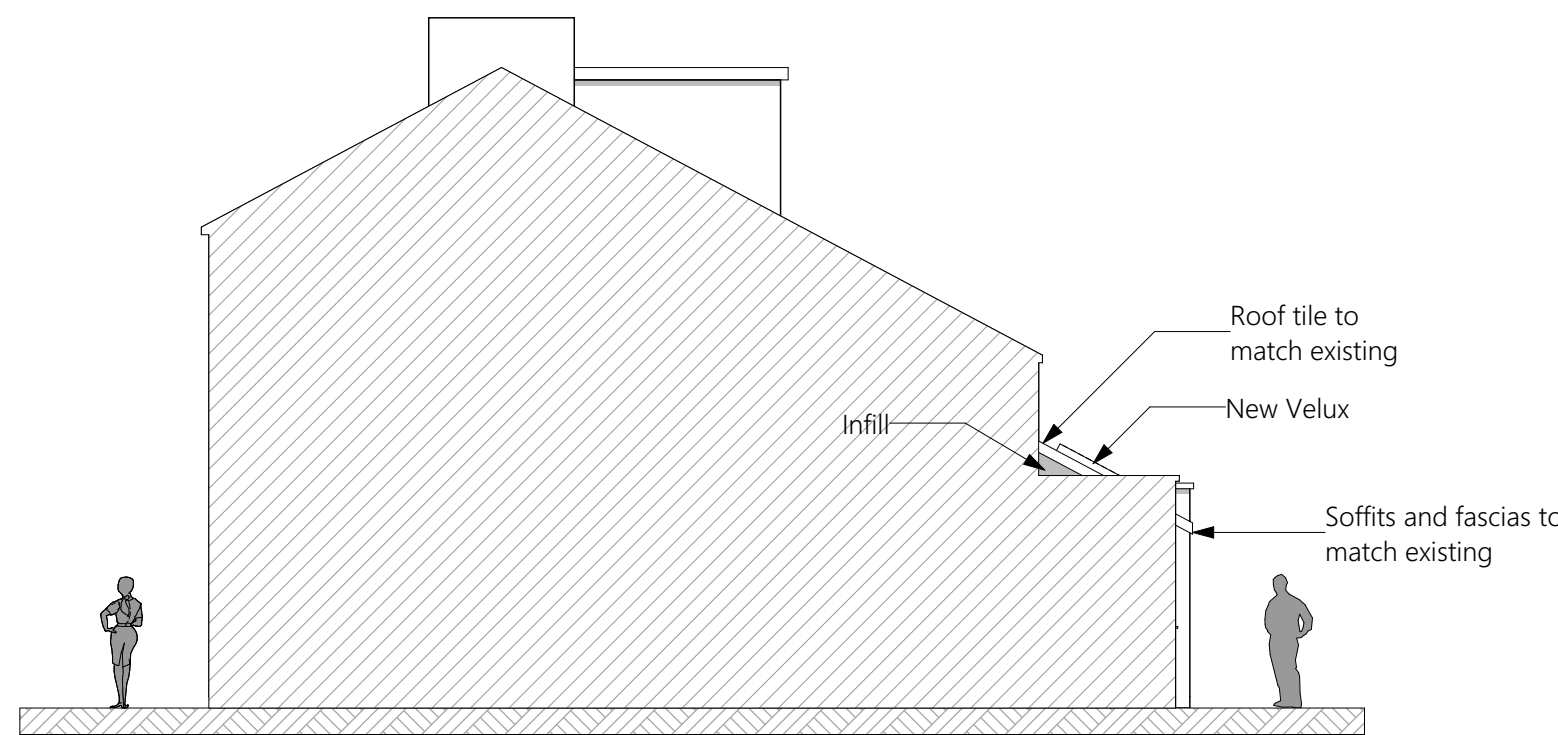

E-06 Proposed Section/Side Elevation 1:100

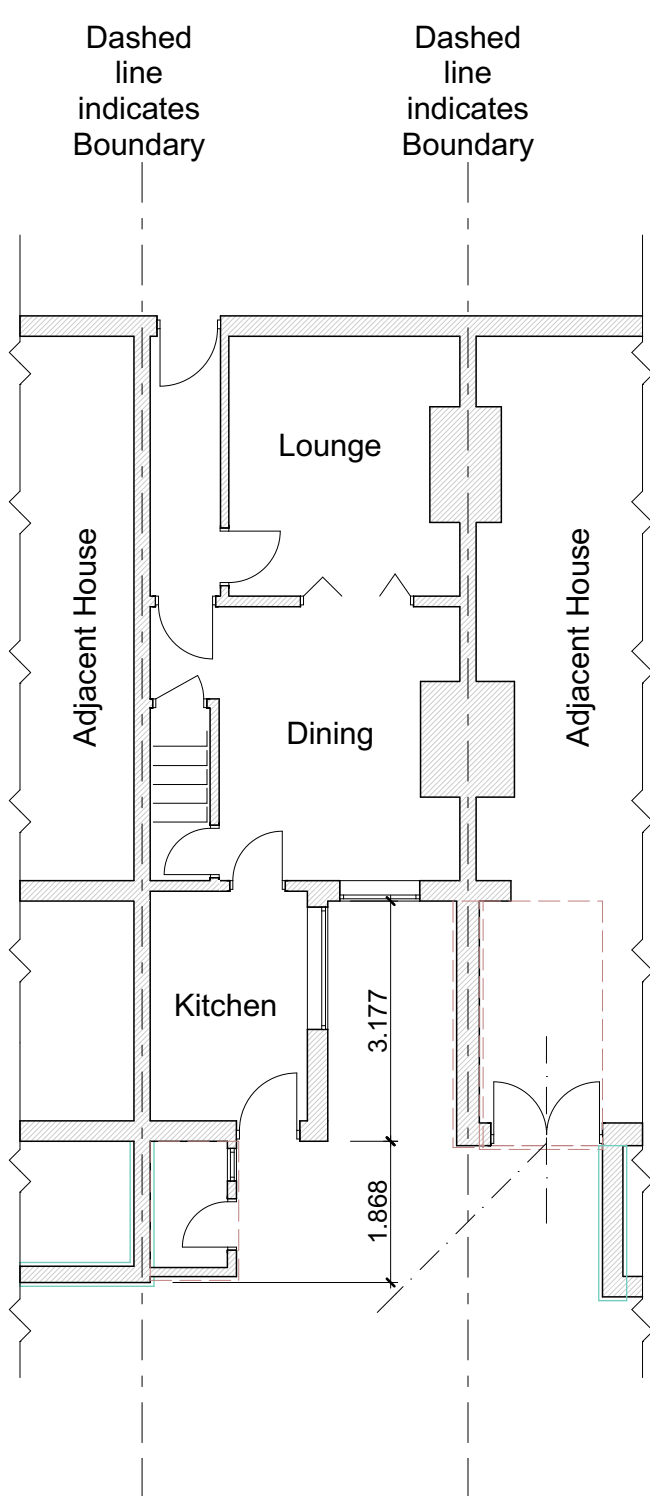


0. Existing Ground Floor Plan 1:100

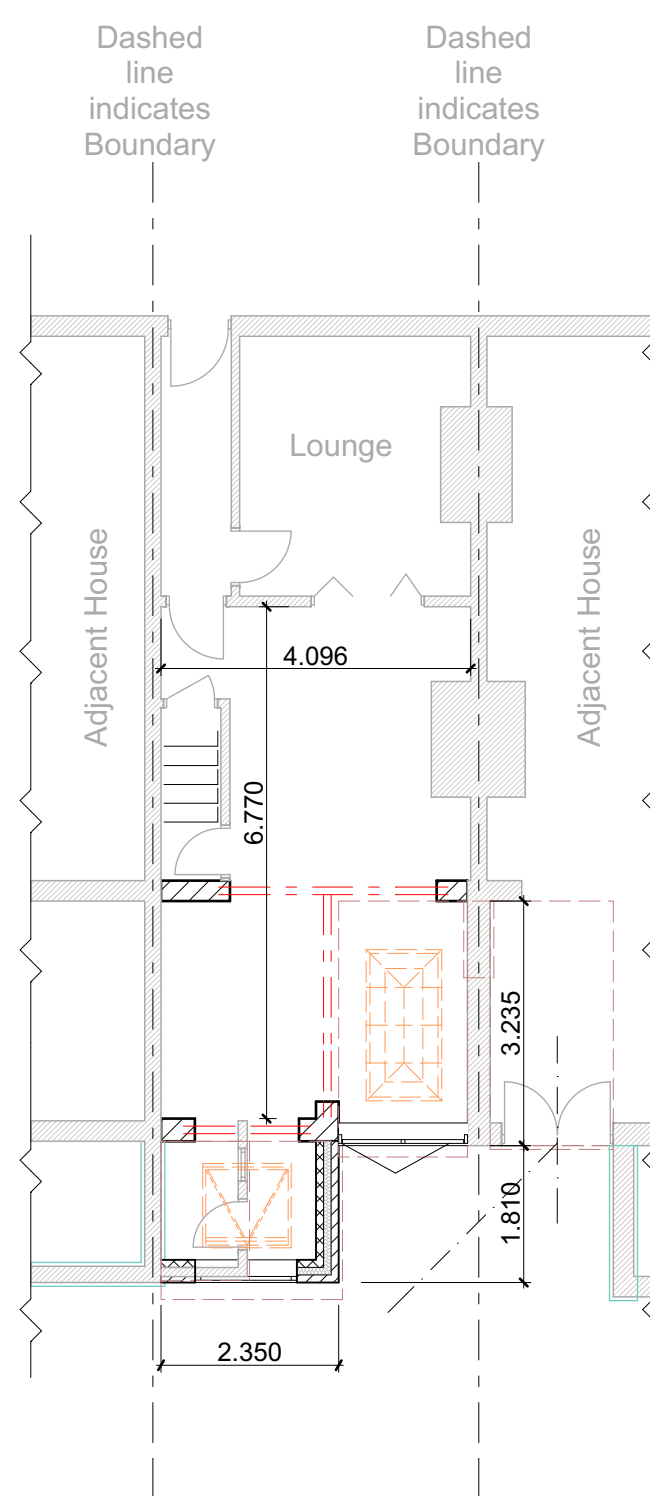

0. Proposed Ground Floor Plan 1:100



3D Perspective

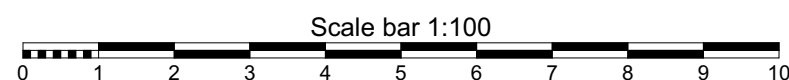

b	Revised to suit Clients requests, 3d perspective added	GB	10-05-22
a	Revised to suit Clients requests	GB	05-05-22
Rev	Details	By	Date



Tel: 01942-366006, www.consulting-geomatic.co.uk

Client	Project
Ms. A. Holden-Brown	Single Storey Rear Extension 33 Henwood Rd, M20 4XQ

Title	By
Existing and Proposed Plans and Elevations	GB
	Date
	21/04/2022
	Scale
	1:100

Status	Dwg N°		
Planning	1212	03	b