




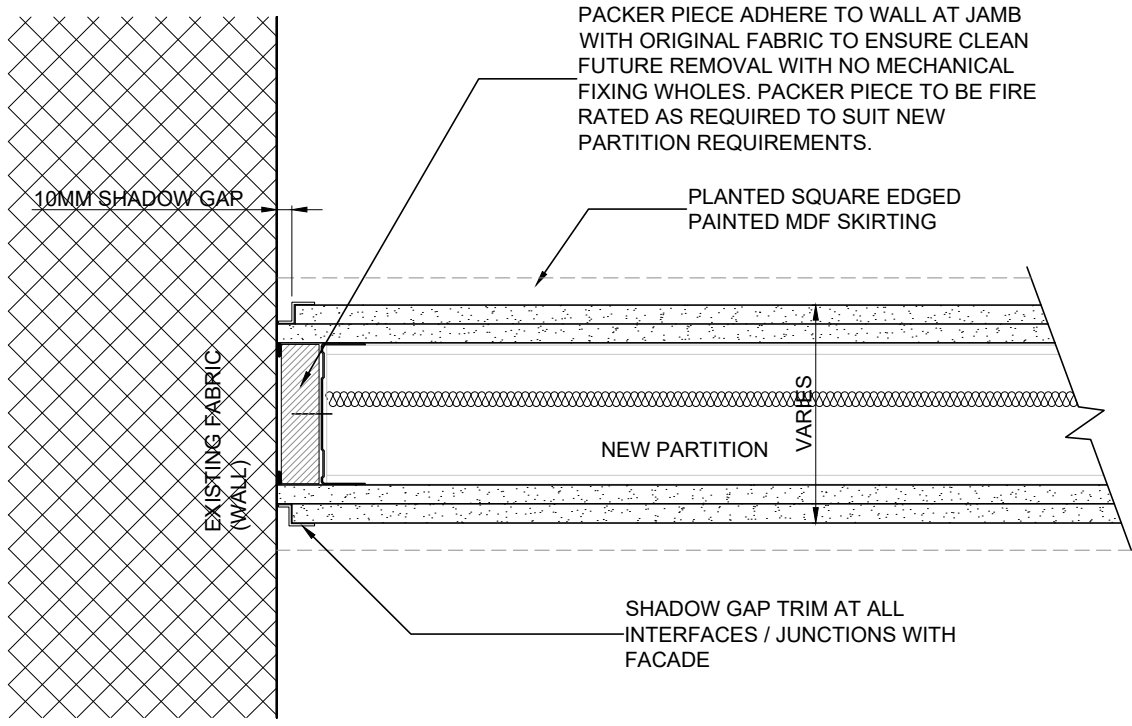

**NEW PARTITION / EXISTING FABRIC JUNCTION
(TYPICAL PLAN DETAIL)**

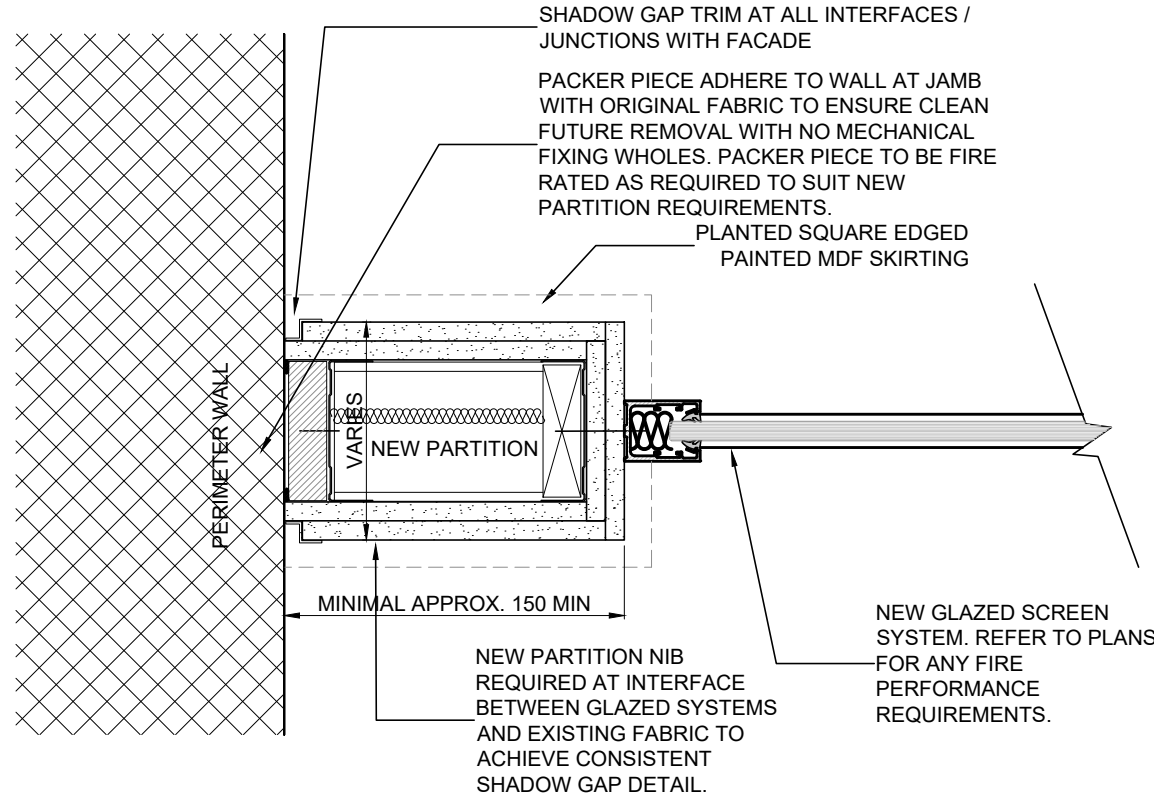

**NEW GLAZED PARTITION / EXISTING FABRIC JUNCTION
(TYPICAL PLAN DETAIL)**

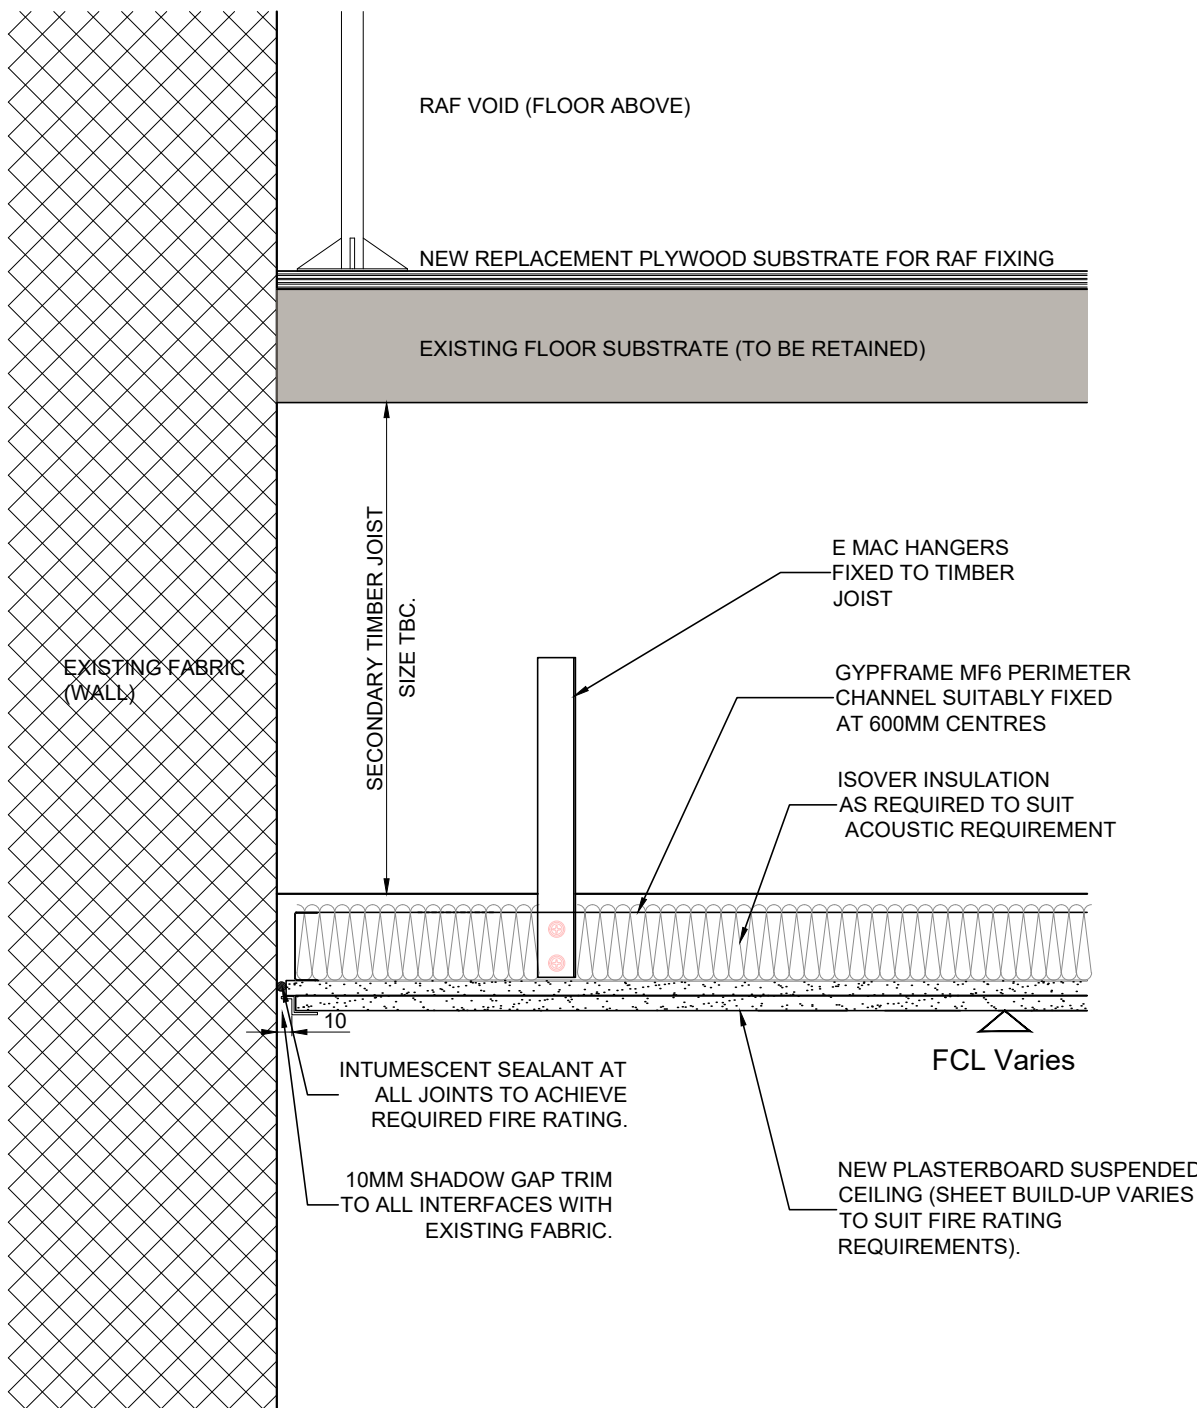

**NEW PARTITION / EXISTING FABRIC JUNCTION
(TYPICAL SECTION DETAIL)**

1:5@A1
0 50 100 150 200 250mm

rev.	date	details	by
A	02.06.22	Issued in response to LBC comments	BC

MICHAEL LAIRD ARCHITECTS
5 Forbes Street, Edinburgh EH3 6DE
T 0131 226 6991 F 0131 226 2771
mail@michaellaird.co.uk

**Freetrade Exchange Refurbishment
Clearbell
27 Peter Street, Manchester, M2 5GB**

drawing title
Proposed Interface Details
New Ceiling & Partitions
Typical Details

scale	date	drawn	format
1:5	June22	BC	a1

status
Planning

drawing number	revision
CFM.AR(PL)114	A