

52 PRINCESS STREET

L3 - ELEVATION A-A | B-B | C-C | CC-CC

TENDER

THIS DRAWING IS PROTECTED UNDER COPYRIGHT AND AT NO TIME MUST ANY PORTION OF THIS DRAWING BE REPRODUCED OR COPIED IN ANYWAY WITHOUT THE PERMISSION OF RU CREATIVE LTD.

ALL DIMENSIONS MUST BE CHECKED ON SITE AND NOT SCALED FROM THIS DRAWING.

SUBJECT TO SITE SURVEY

IMPORTANT NOTE


THIS DRAWING SHOWS DESIGN INTENT AND IS SUBJECT TO SITE CONDITIONS .

ANY PART OF THE DESIGN THAT CONTRADICTS BEST PRACTICE THEN PLEASE MAKE THE DESIGN TEAM AWARE.


SITE SURVEY REQUIRED PRIOR TO PLACING ORDERS.




DESIGN INTENT

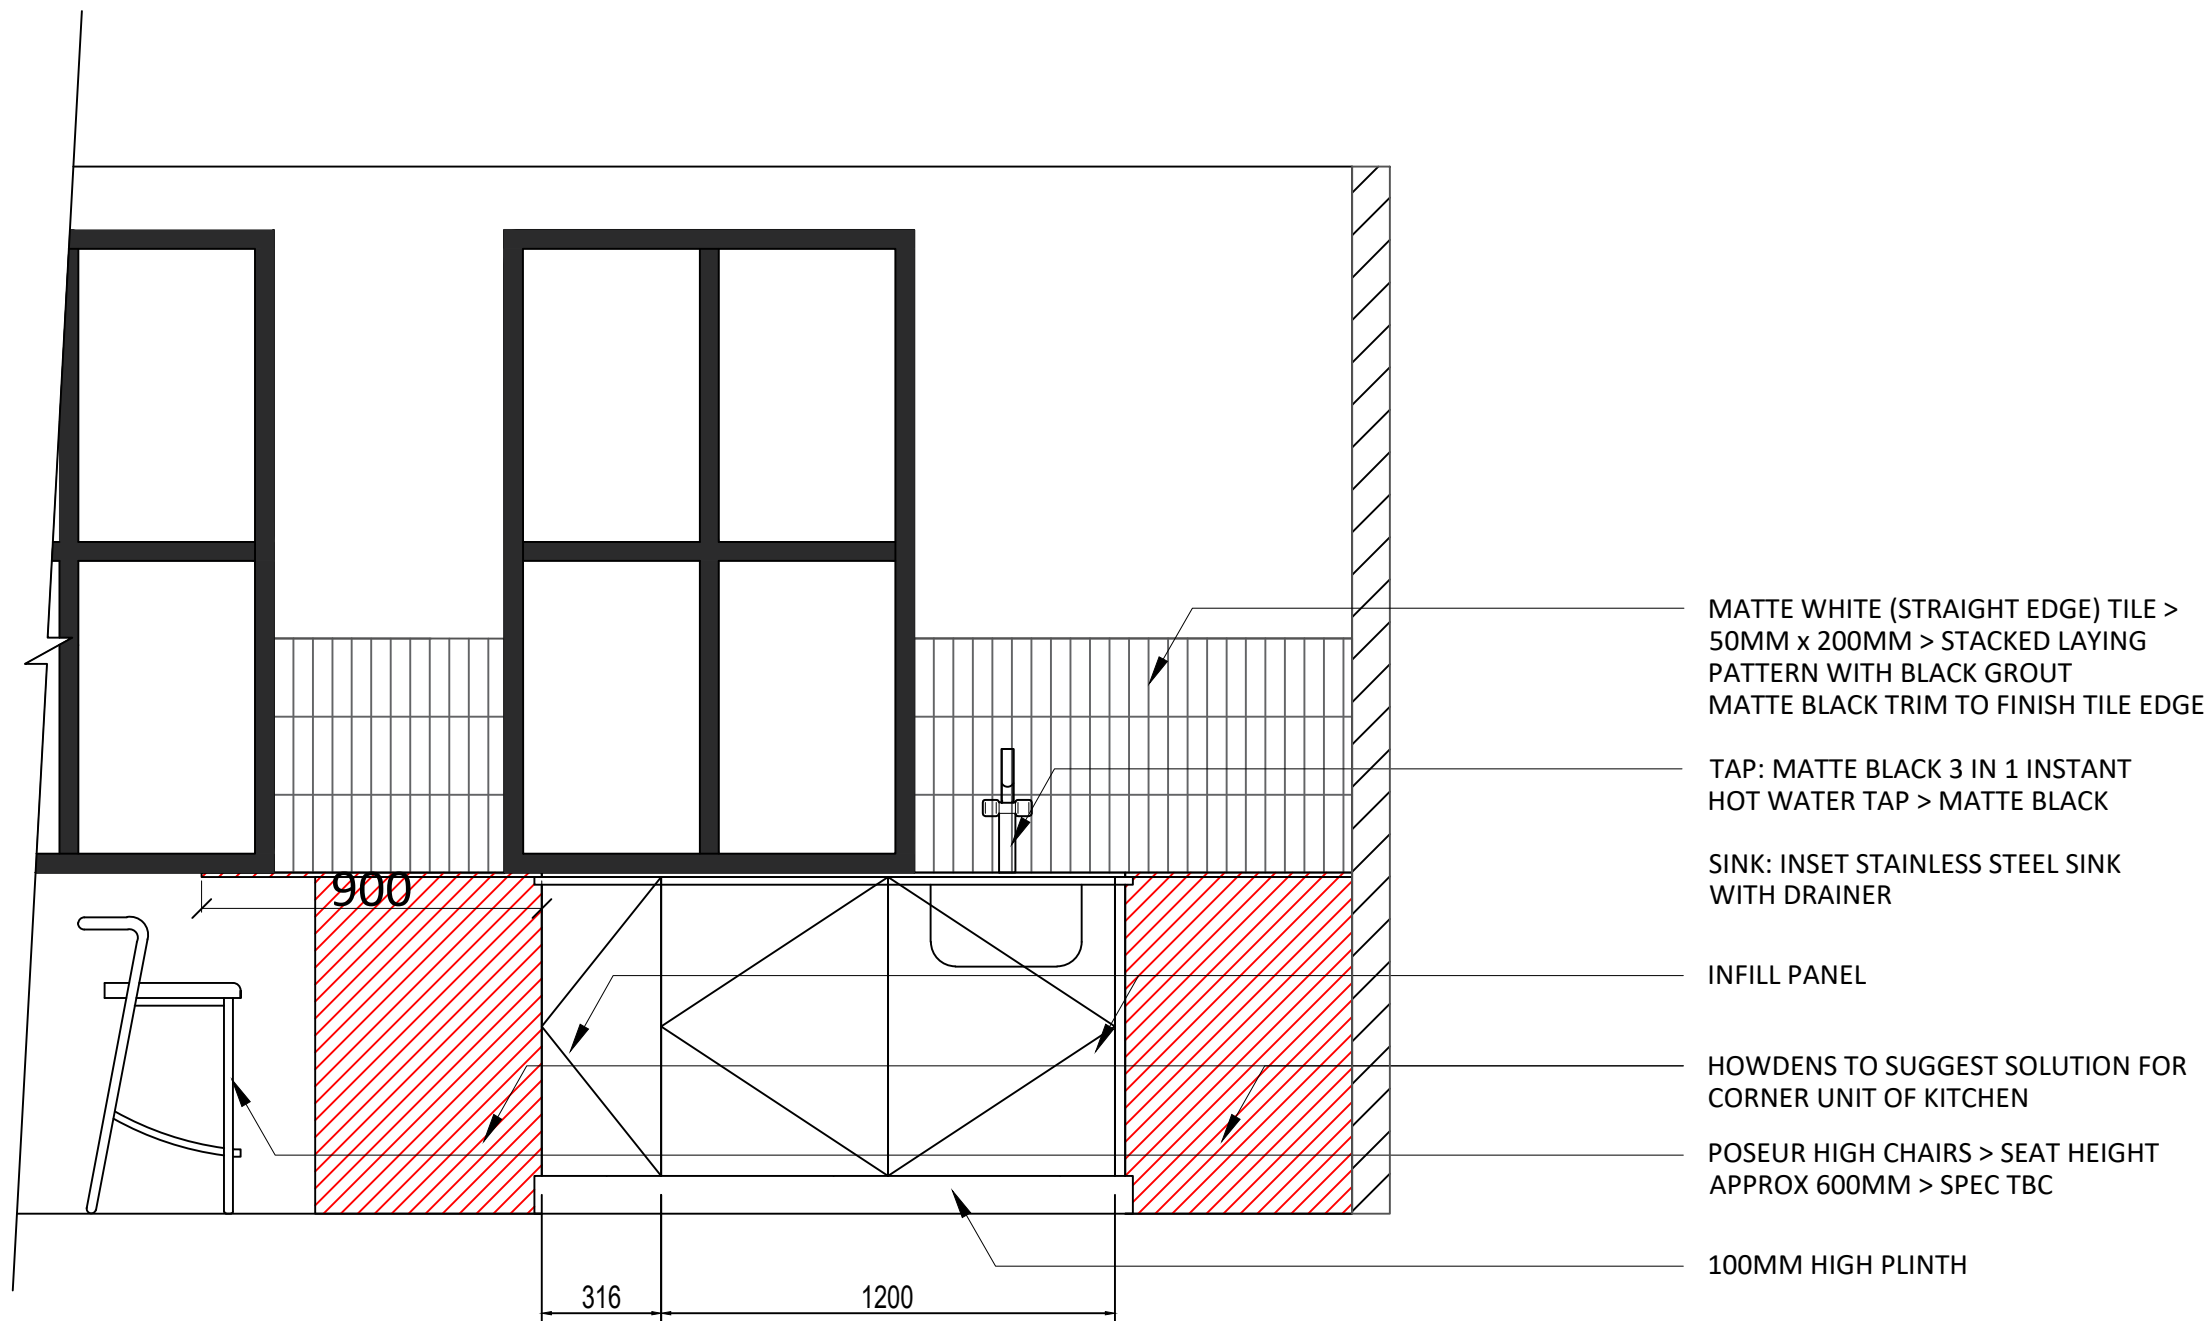


ELEVATION A

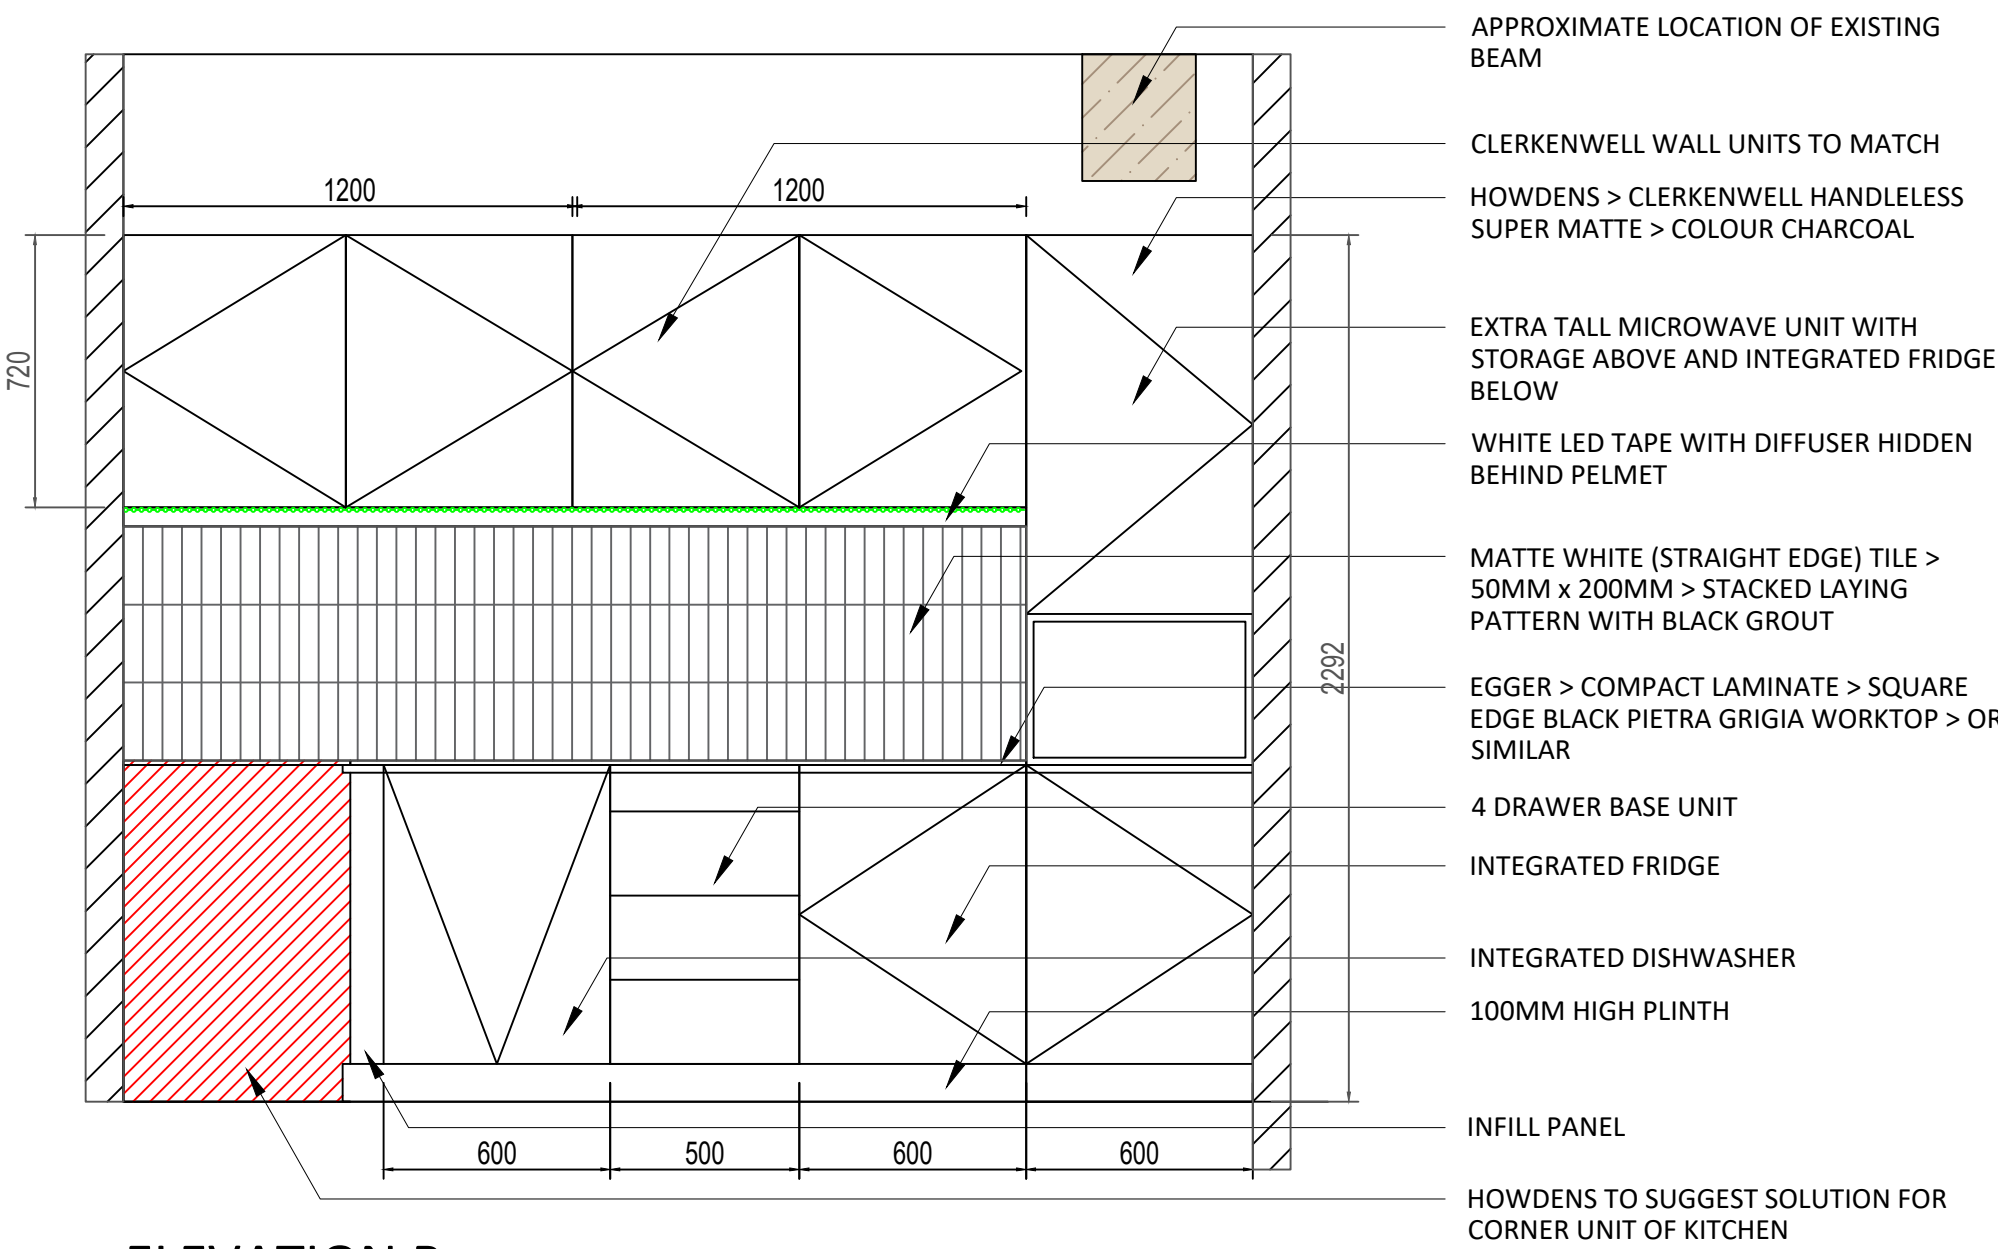


ELEVATION B

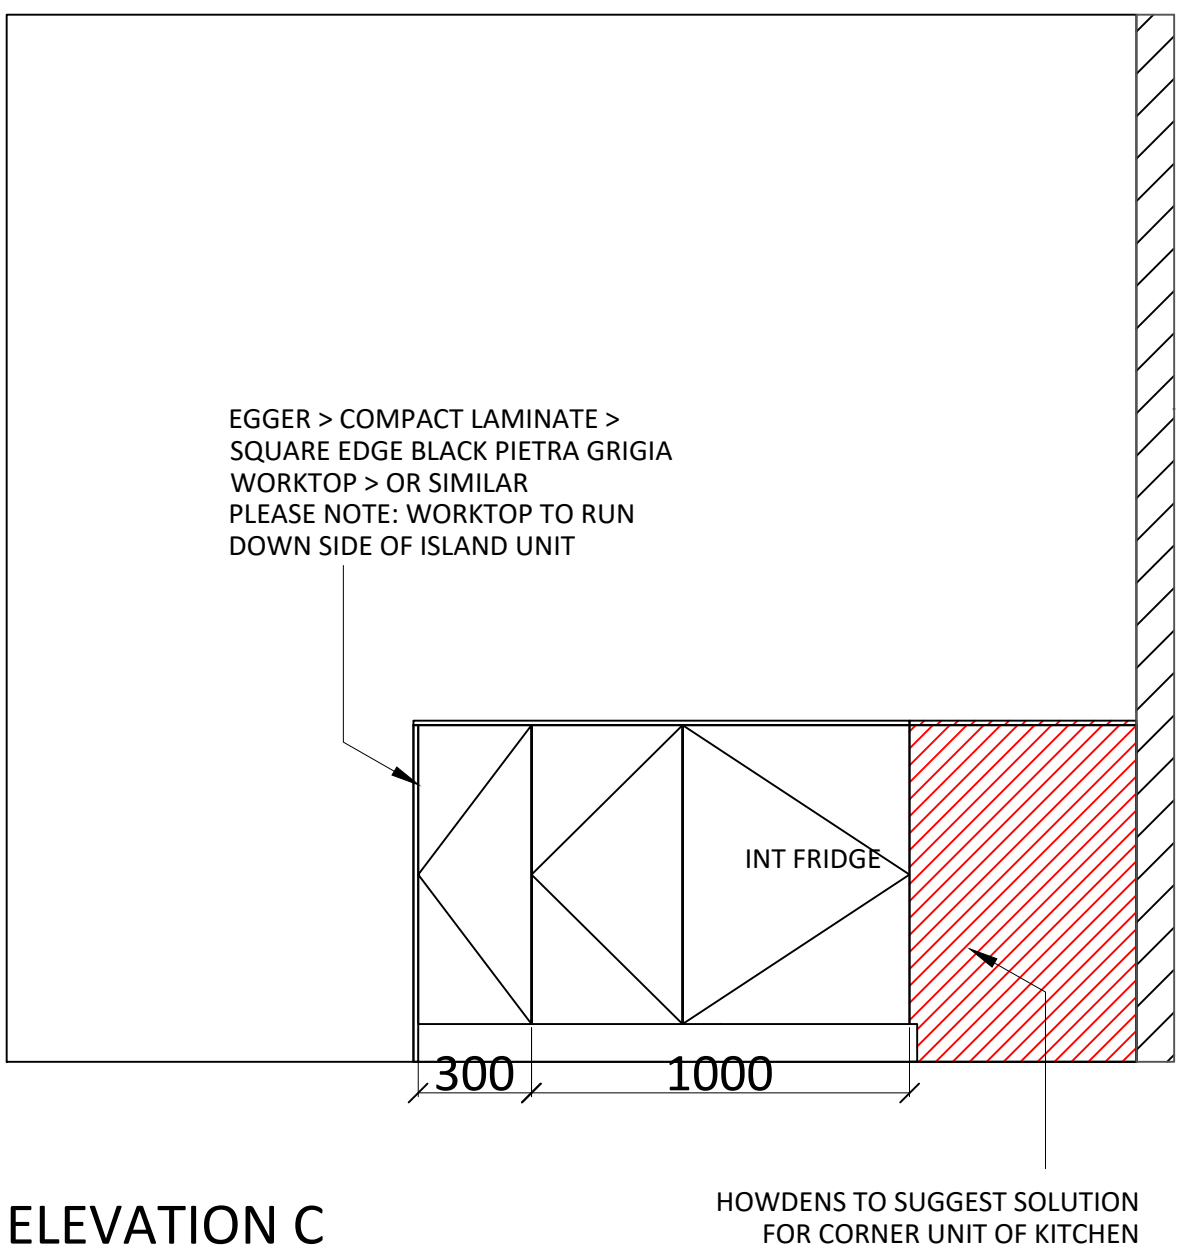

ELEVATION C

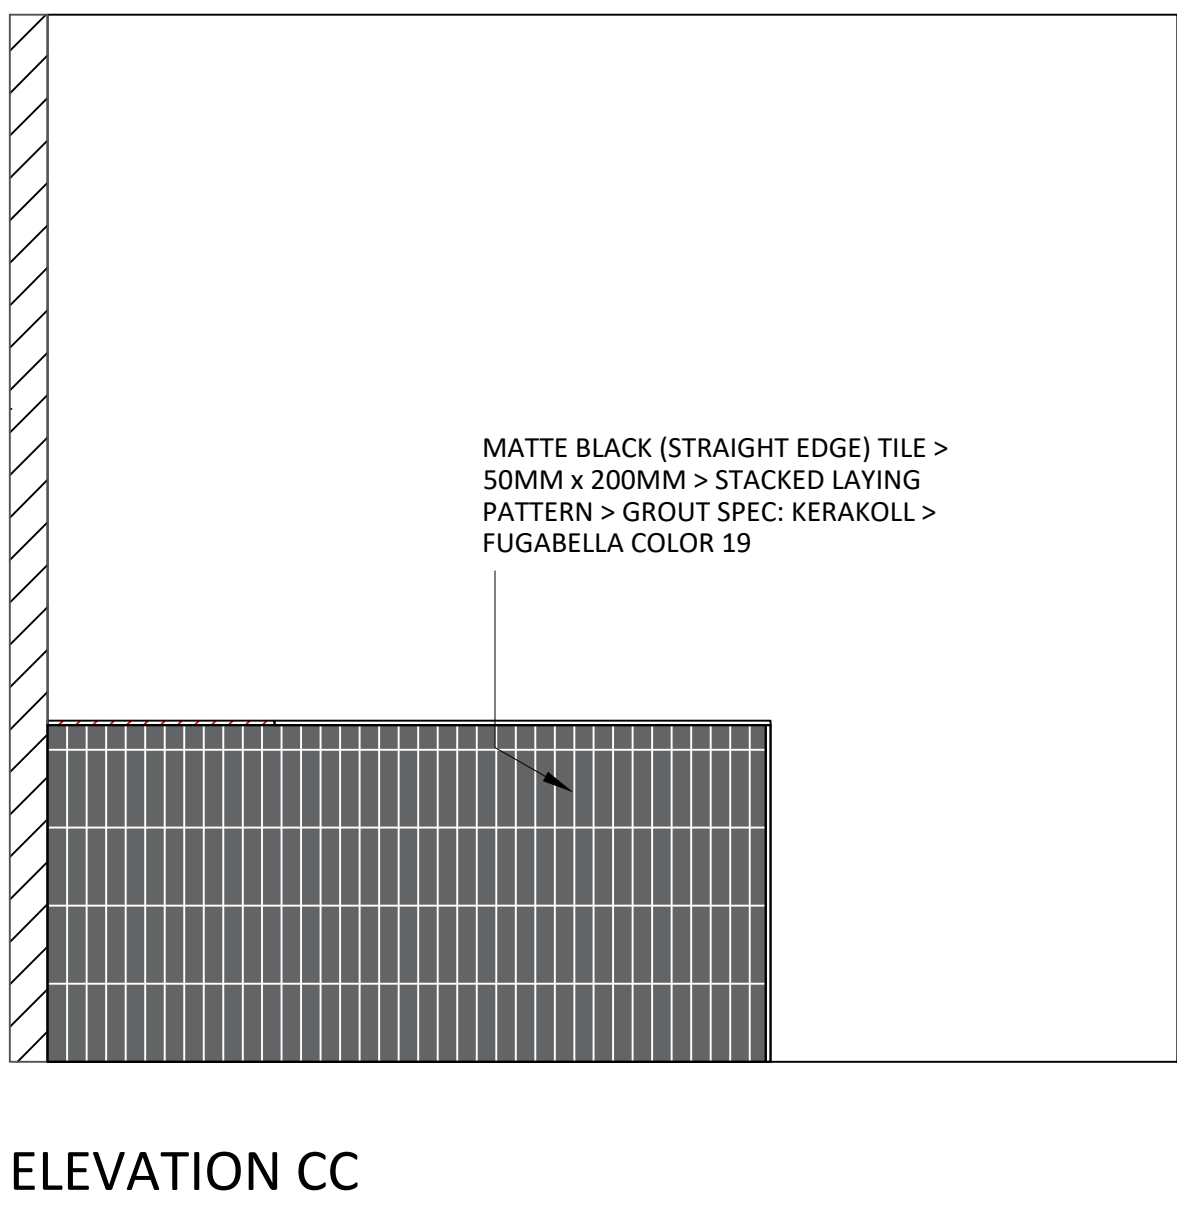

ELEVATION CC

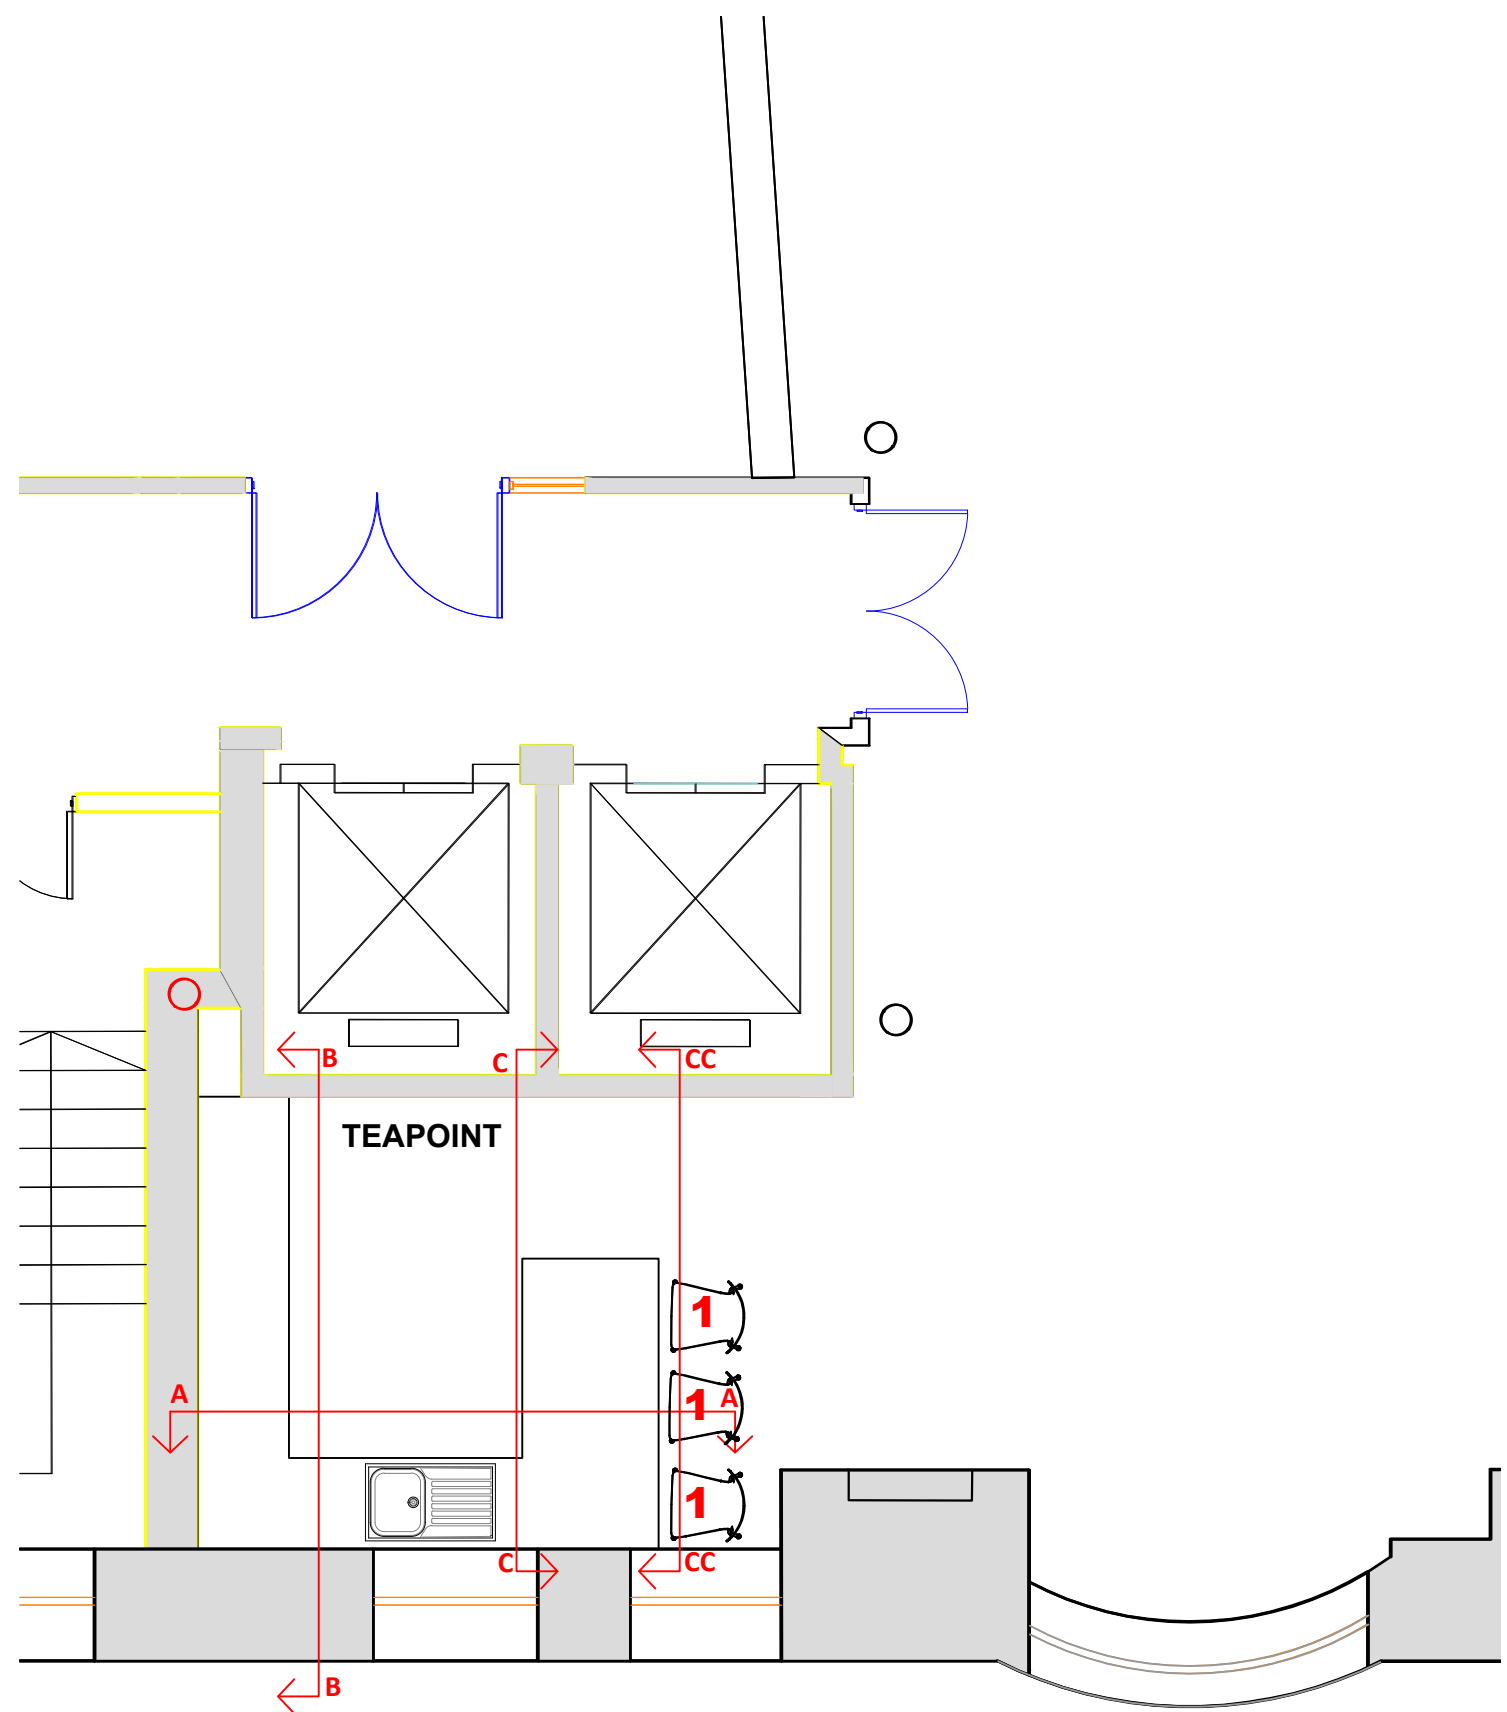

LOCATION PLAN (NTS)

REV	DETAILS	BY	DATE
2	UPDATED TILE AND WORKTOP SPEC	JH	26.04.22
1	ELEVATION CC-CC	RU	02.02.22

ruCREATIVE

6.34 WINDSOR HOUSE
HARROGATE HG1 2PW
TELEPHONE: 01423 52 02 69
EMAIL: INFO@RUCREATIVE.CO.UK
WEB: WWW.RUCREATIVE.CO.UK

CLIENT
ADAPT REAL ESTATE

PROJECT
52 PRINCESS STREET
MANCHESTER
M1 6JX

TITLE
TEAPOINT
ELEVATIONS A-A | B-B | C-C | CC-CC

SCALE	DATE	DESIGNER	CHECKED BY
1:20 @ A1	08.12.21	JBH	RU

DRAWING NO.				
PROJECT NO.	BUILDING	LEVEL	DRAWING NO.	REV
52.PRIN.ST	52PS	L3	L3-GA043	2