


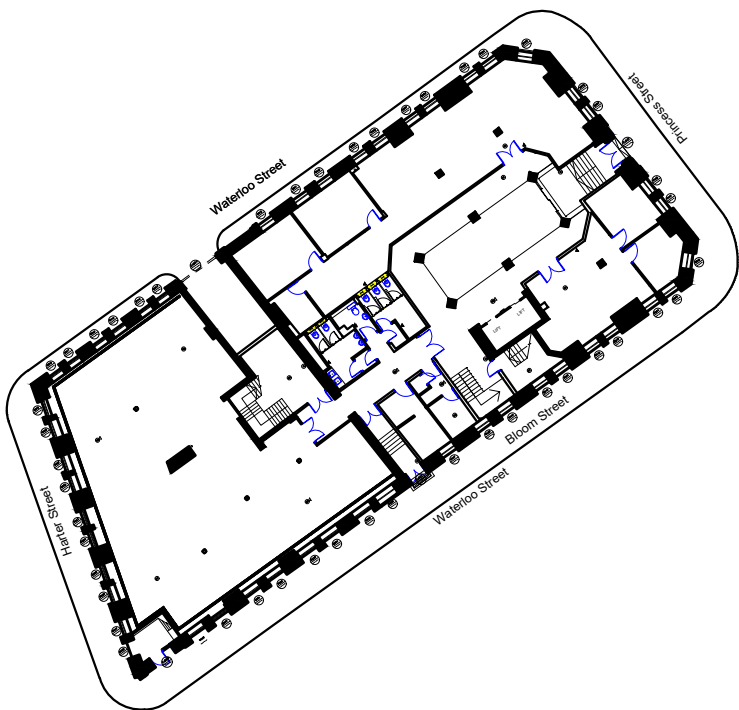

**GROUND FLOOR, 52 PRINCESS ST.**  
SCALE 1:500



**LOCATION PLAN**  
SCALE 1:1250

**DETAILS**  
GROUND FLOOR

**ADDRESS**  
52 PRINCESS ST.  
MANCHESTER  
M1 6JX



**SCALE**

**DATE** 17/02/2022

**DRG. NO.** P.ST/LP/01