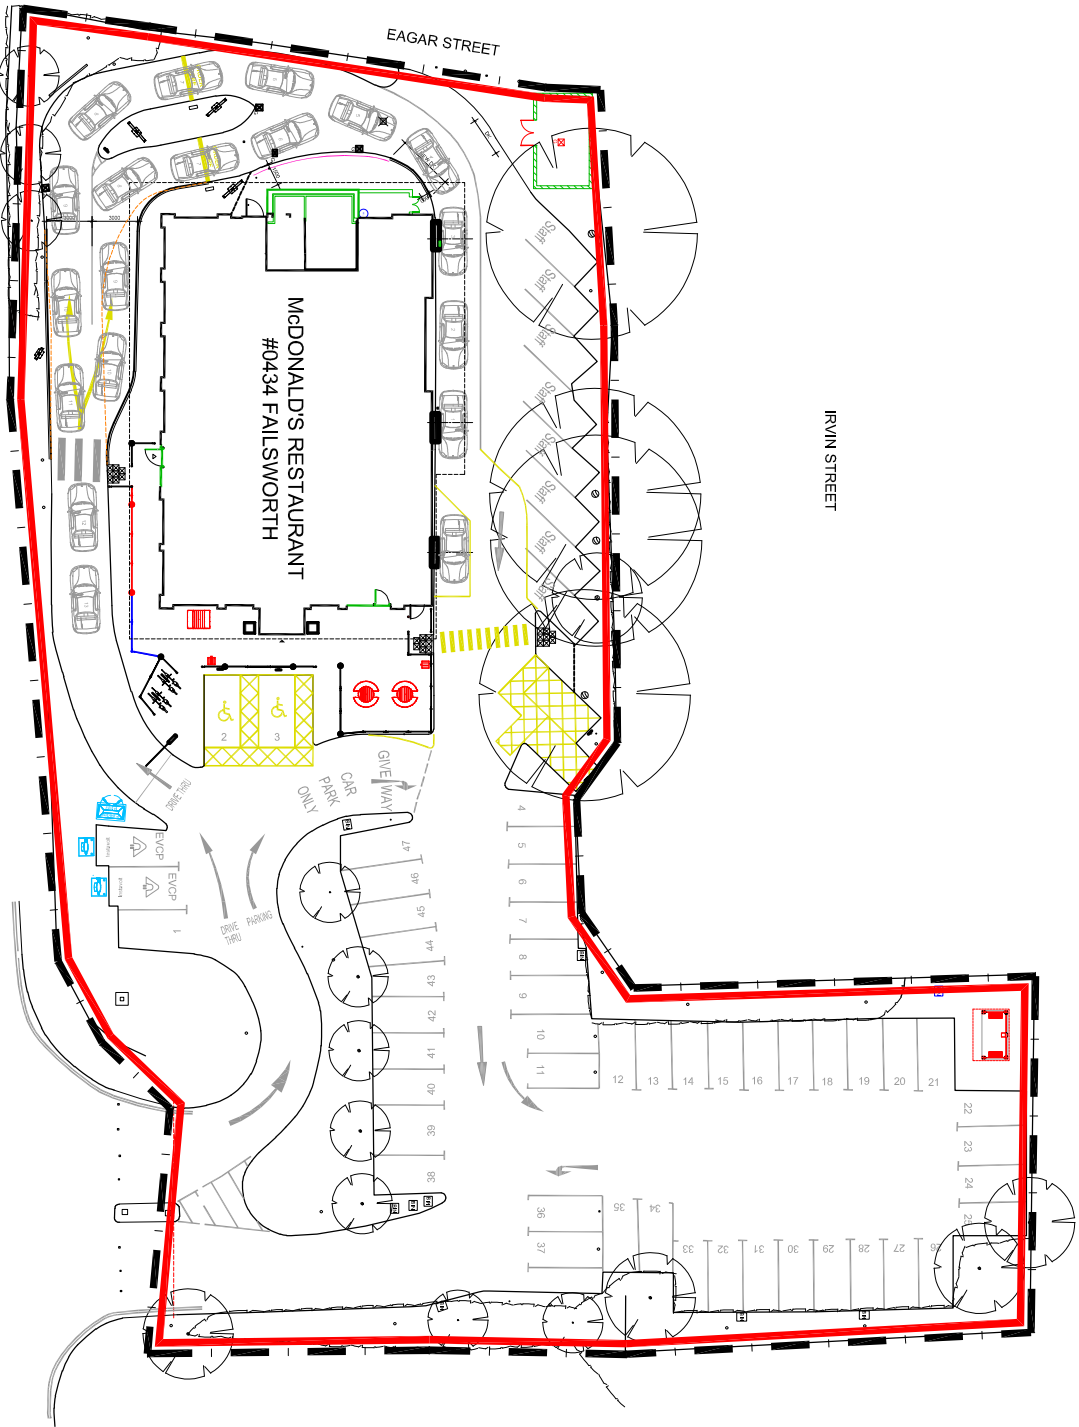


BLOCK PLAN 1:500

NOTES

- All dimensions and levels are to be checked on site.
- Any discrepancies are to be reported to the architect before any work commences.
- The finish shall not be scaled to ascertain any dimensions. Work to fixed dimensions only.
- The drawing shall not be reproduced without express written permission from AEW.
- This drawing and its contents are the property of AEW and shall remain confidential. AEW cannot be responsible for the accuracy or scale discrepancy of base plans supplied to them.
- All works are to be undertaken in accordance with Building Regulations and the latest British Standards.
- All proprietary materials and products are to be used strictly in accordance with the manufacturers' recommendations.

CDM 2015

Client notified of duties: **AEW Design Workshops**
Principal Designer: **CSG**
Unless noted below, all known hazards have been highlighted on this drawing.
• Drawing Based on AEW Architecture, Drawing No. 0489_AEW_0434_0004 rev'd dated 08/11/17 and OS Photo map.
• Scale for planning purposes only.
• Extent of McDonald's Demise Indicated:
Application Boundary Indicated:
Notes:
All drawings to be read in conjunction with all other drawings as noted on inside sheet.

SITE FINISHES	
PERIMETER FENCE	OPEN & CLOSE BOARDED TIMBER FENCE
BOUNDARY WALL	N/A
CAR PARK FINISH	TAR/MAC
DRIVE THRU FINISH	TAR/MAC
PATIO FINISH	450x450 PAVING SLABS
FOOTPATHS	450x450 PAVING SLABS
SOFT LANDSCAPING	HEDGEROW / GRASS

PLANNING

project	1169 OLDHAM ROAD FALSORTH, M40 2FU	0434
drawing title	BLOCK PLAN	
date	31/05/2022	drawn MA
scale	1:500	checked MW
client	McDonald's Restaurants Ltd	
status	For Information	
drawing stage	PLANNING	
rev	31/05/22	MA
initial issue	MW	
rev	Drawn by:-	
checked by:-	Checked by:-	
purpose of issue	For Information	
status	S2	
drawing stage	PLANNING	
client	McDonald's Restaurants Ltd	

Rev

Job No

12824_AEW_0434_0002

aew architects
0161 214 4370
www.aewarchitects.com



A-EW