



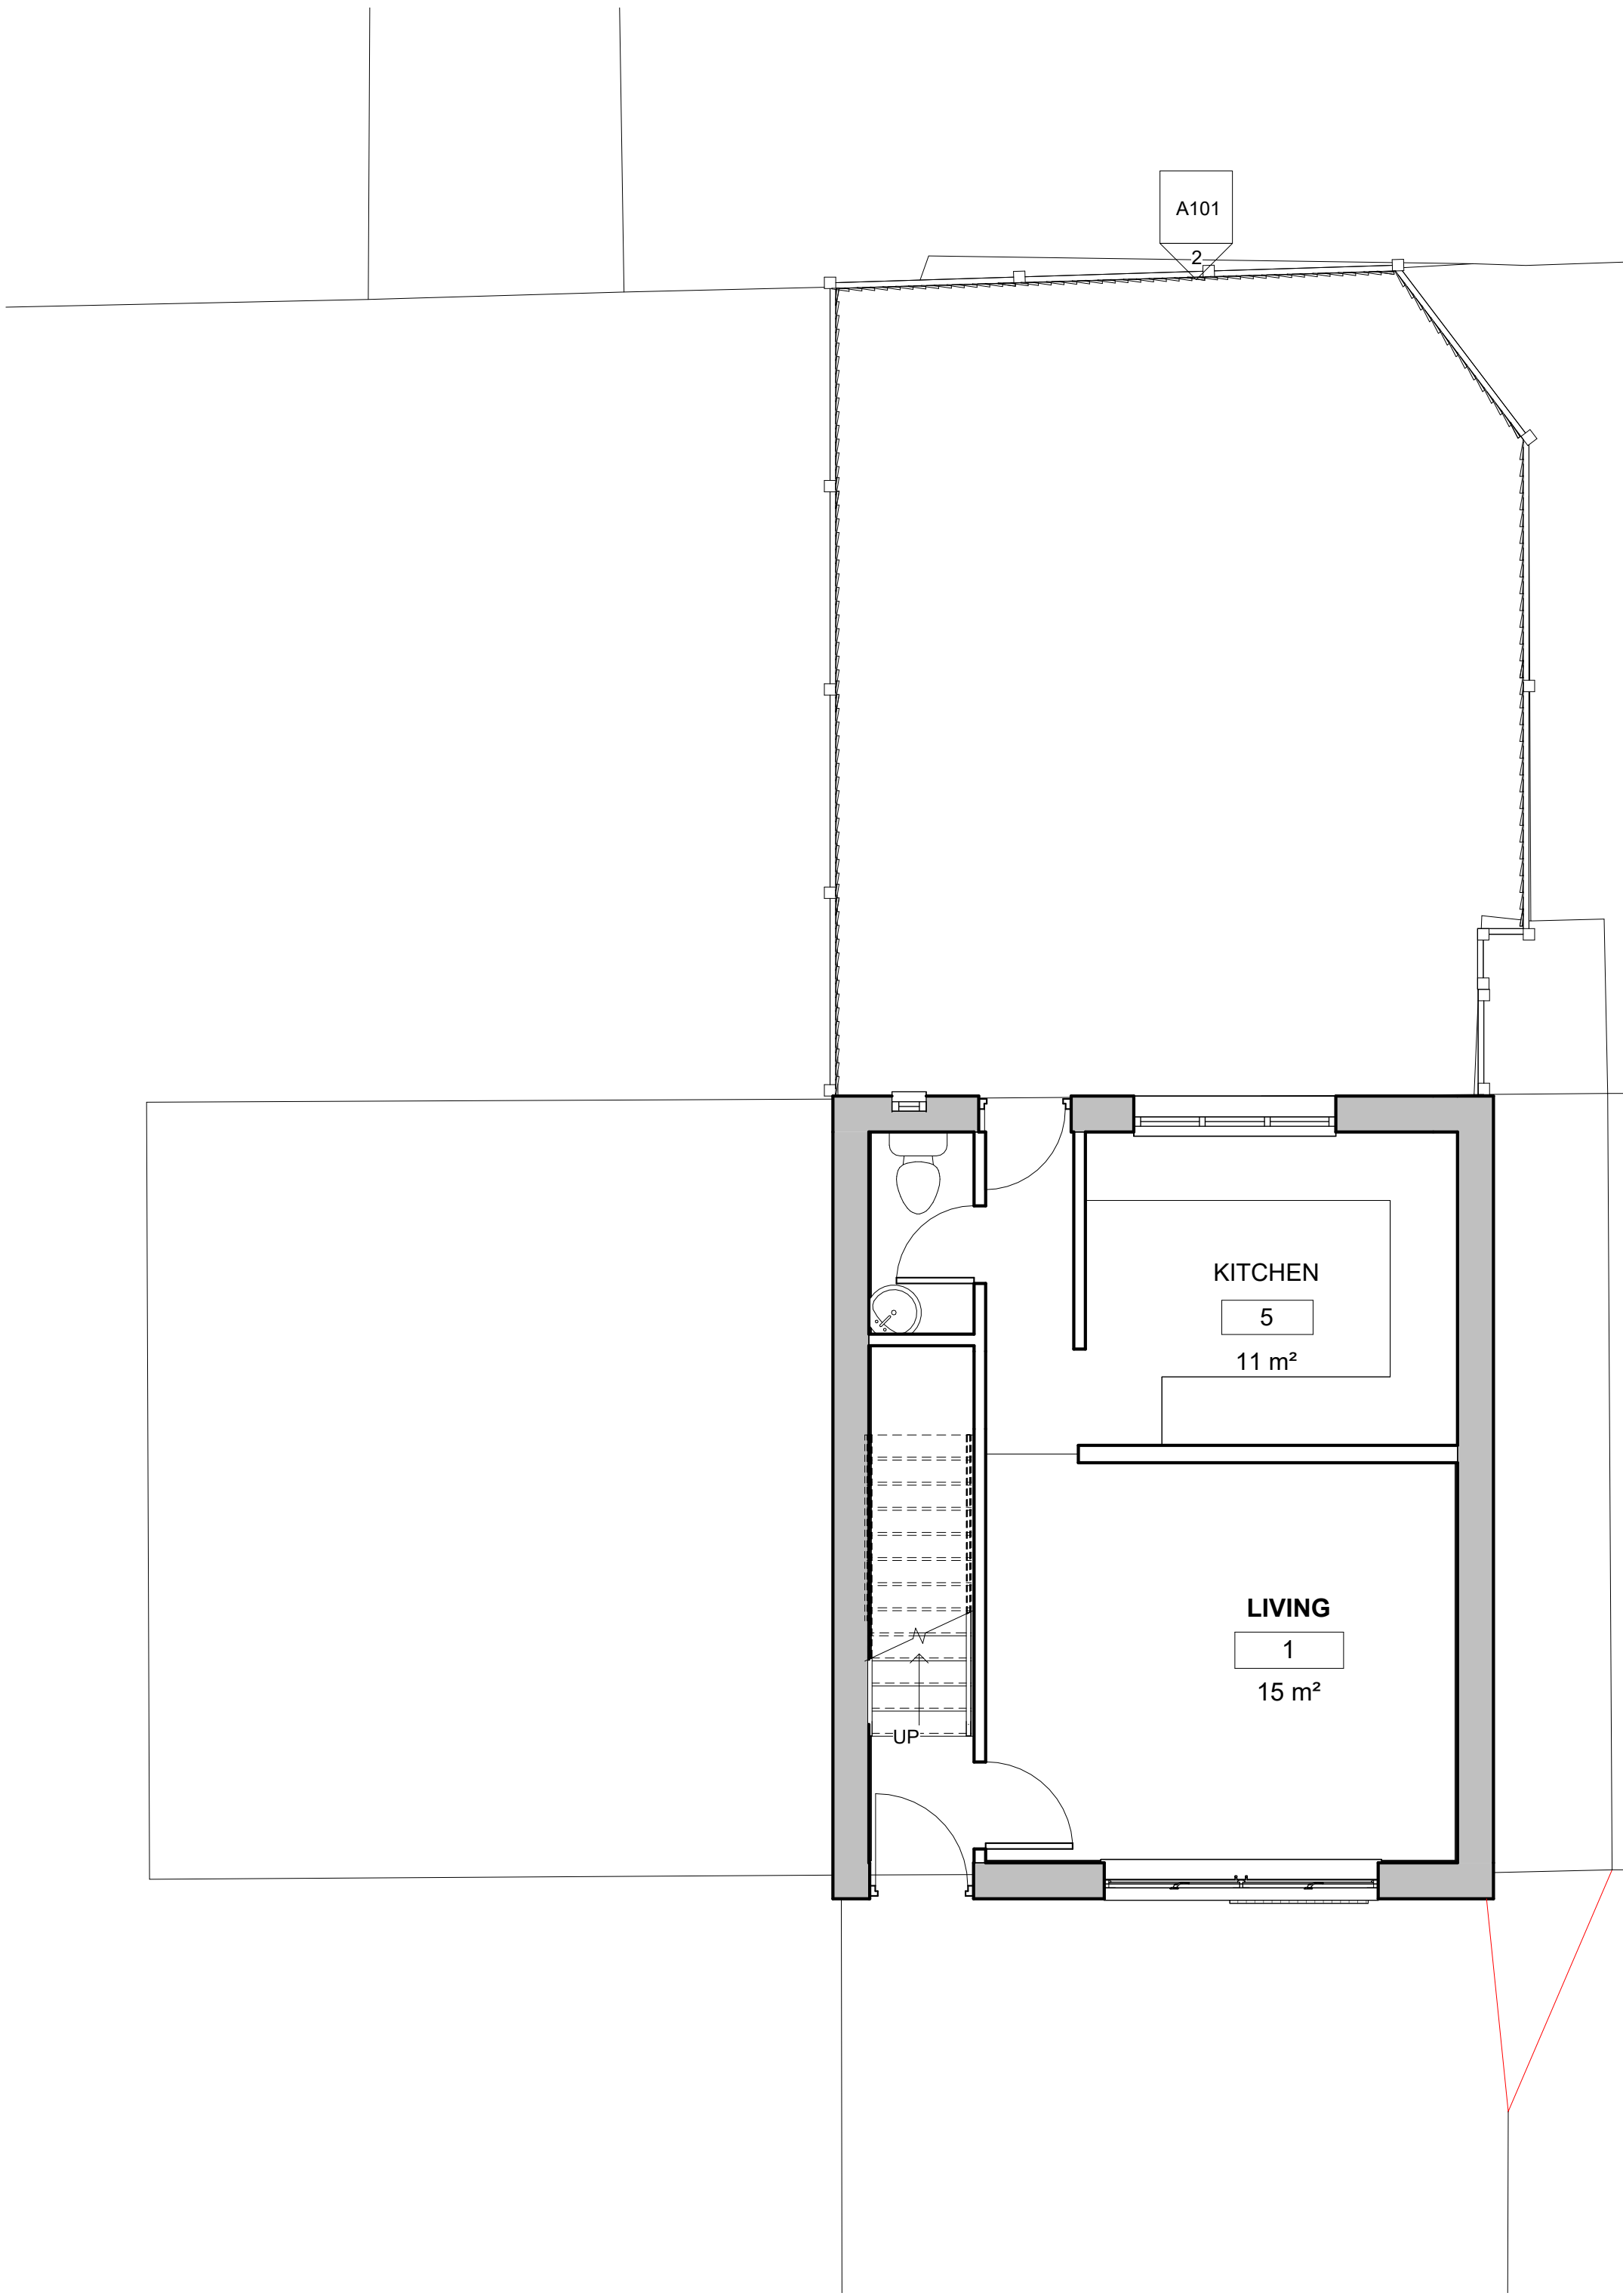

① EXISTING GF FFL
1 : 50

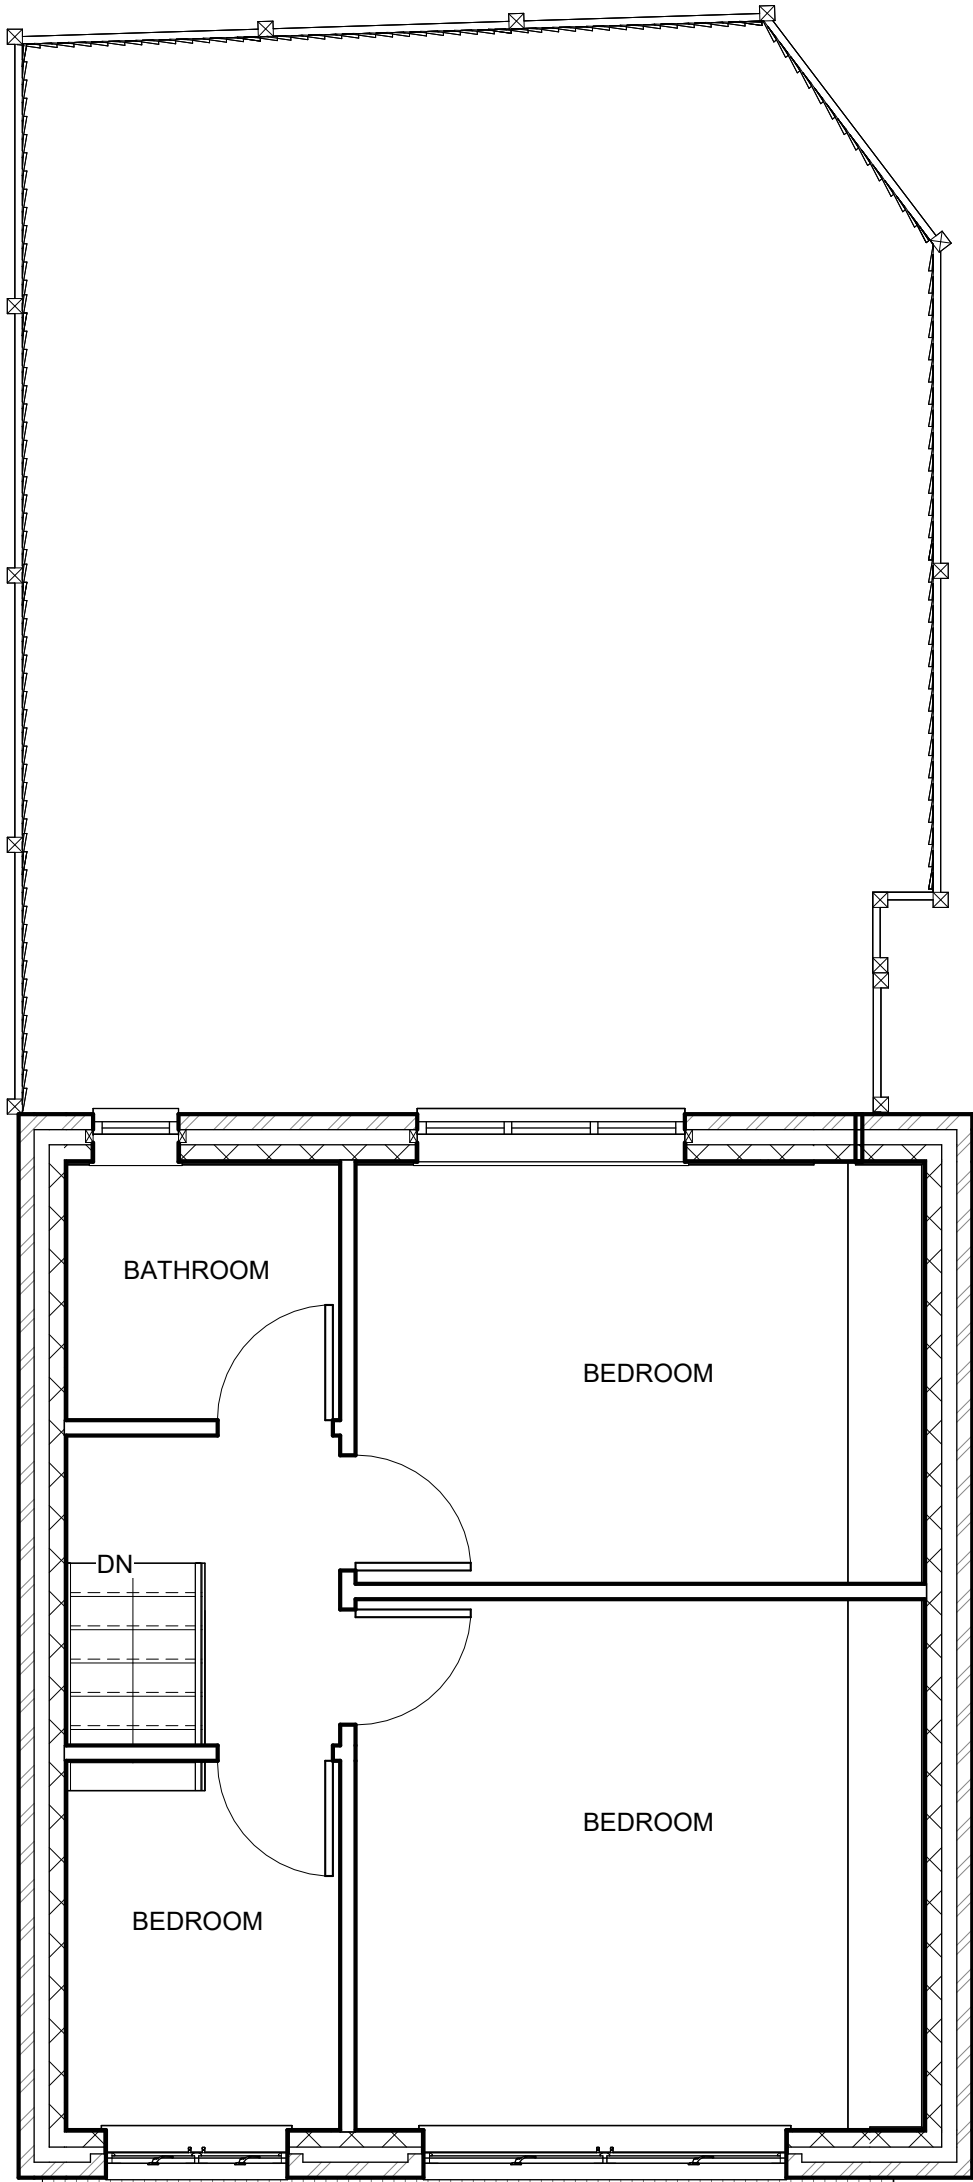

② EXISTING 1ST FFL GA PLAN
1 : 50

Rev	Description	Date	Dr	App
original by		date created	by	by
NK		01/24/22		NK



Enquiries@nkarchitectural.co.uk
☎ : 0161 818 7185
www.nkarchitectural.co.uk

19 HEXAGON CLOSE MANCHESTER, M9 8BN

client name			
MR M YOUNAS			
project			
PROPOSED REAR SINGLE STOREY EXTENSION AND LOFT CONVERSION WITH NEW DORMA			
drawing			
EXISTING GA GF AND 1ST PLANS			
computer file		plot date	
C:\Users\NKAR\Dropbox\NKAR\14 elsham gardens m18 7p14 EL SHAM GARDENS.rvt			
project number		scale	
2021.001737371		1 : 50 @A1	
drawing number		rev	
A100		issue status	

This drawing is to be read in conjunction with all related drawings. All dimensions must be checked and verified on site before commencing any work or producing shop drawings. The originator should be notified immediately of any discrepancy. This drawing is copyright and remains the property of NK Architectural.