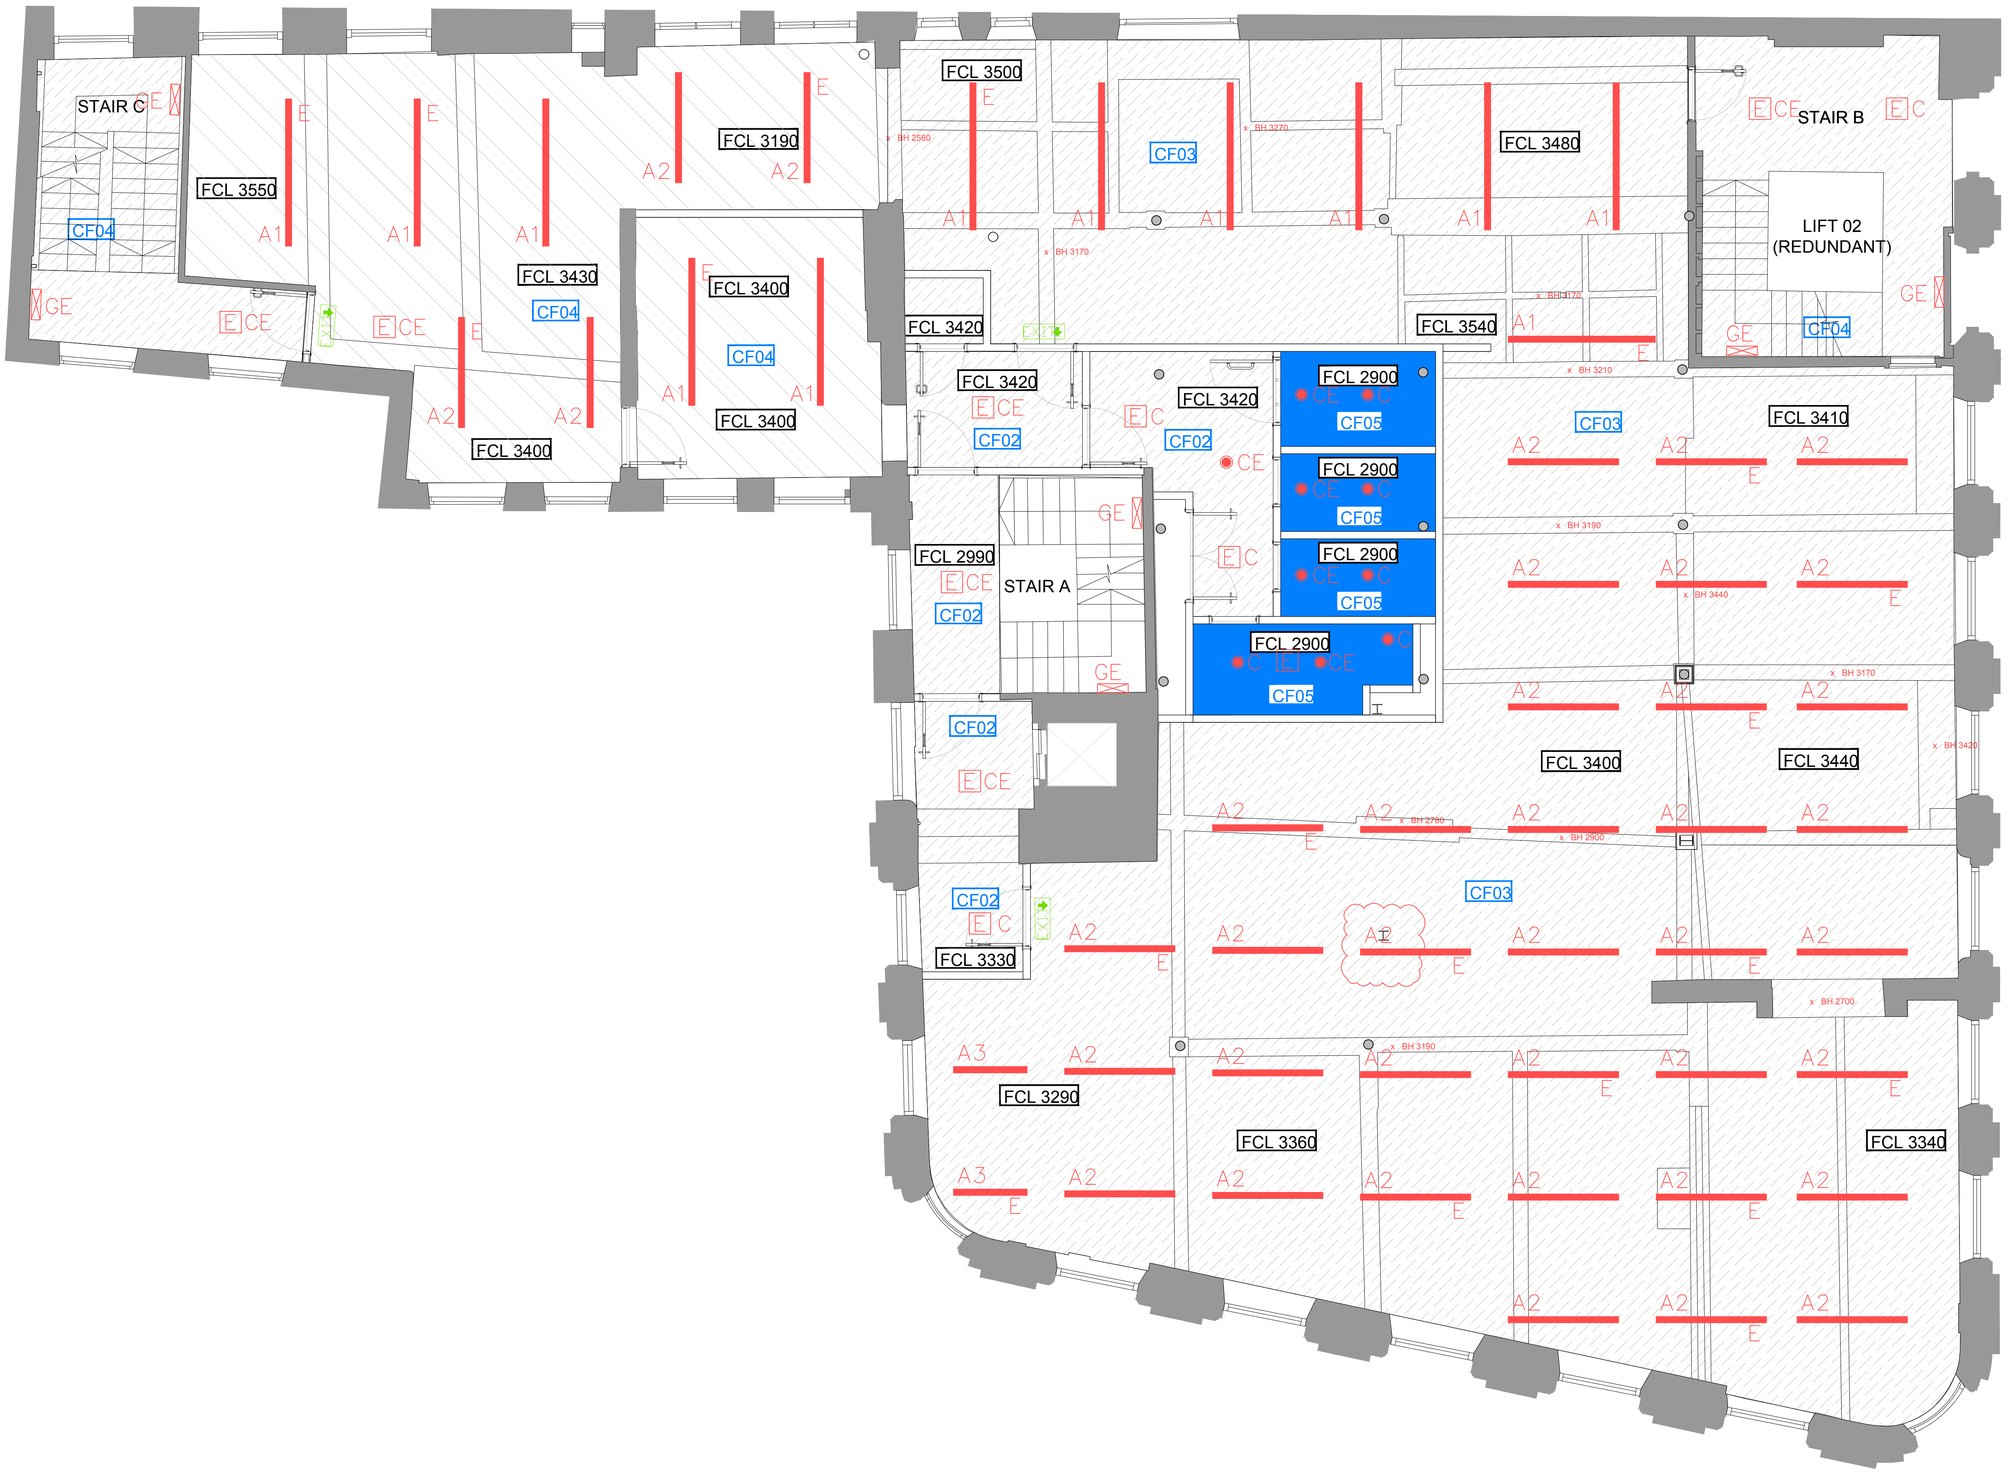


FIRST FLOOR
1:100

A1

NOTE

DO NOT SCALE OFF DRAWINGS.

WRITTEN DIMENSIONS ONLY.

ALL DIMENSIONS ARE TO BE CHECKED AND VALIDATED ON SITE BY CONTRACTOR PRIOR TO CONSTRUCTION.

ANY DISCREPANCIES MUST BE REPORTED IMMEDIATELY.

DRAWINGS ARE BASED ON LEGACY DRAWINGS PROVIDED.

REFLECTED CEILING PLAN KEY

- CF01 — New suspended plasterboard ceiling. Painted white (TBC). Layout pending survey post strip-out
- CF02 — Renewed or existing plasterboard & skim. Painted white. Layout pending re-survey following strip-out.
- CF03 — Renewed or existing plasterboard & skim. Painted black. Layout pending re-survey following strip-out.
- CF04 — Repair existing lath and plaster ceiling including enclosures to downstand beams
- CF05 — New suspended moisture rated plasterboard ceiling. Painted white (TBC). Layout pending survey post strip-out

- S1 — Double Spot Fitting
 Wever and Ducre - Sneak Trim 2.0 in Brass/Black finish with 3000k lighting (TBC by engineer). Ref:155451K5
 W156xD85xH90mm
 NOTE: S1 Fittings sit within black RAL9005 175mm wide matt painted margins see OR SIMILAR APPROVED
- T1 — Track Spot Fitting
 Wever and Ducre - Sqube On Track 2.0 LED in black finish with 3000k lighting (TBC by engineer). Ref:144364B4
- P1 — Pendant fitting
 Manufacturer: Lighting-Direct
 Product: Edit Orb Pendant Light
 Colour:Black with opal finish lamp
- P2 — Pendant fitting
 Manufacturer: Beautiful Halo
 Product: White Glass Ball Island Lighting Modernism 4 Heads
 Colour:Black with opal finish lamp
- W1 — Wall fitting x 8No.
 Manufacturer: Lighting-Direct
 Product: Edit Orb Wall Light
 Colour:Black

A1,A2, C, CE, E, GE (etc.) — Refer to M&E drawings for details regarding fittings

NOTES:

- Drawing to be printed in colour
- All feature lighting to have 2700-3000k warm white LED bulbs
- Drawings produced based on Architects base build drawings
- All dimensions to be checked on site
- To be read in conjunction with (40)500 finishes schedule
- Final setting out and coordination of light fittings and M&E services TBC by specialist contractor. Subject to Incognito approval.
- Ceiling details & specifications to be confirmed by ceiling contractor. To be installed as manufacturers recommendations.
- All general / emergency lighting positions by M&E.
- All ceiling finishes to meet class 1 and 0 as required by building regulations
- Any value engineered options to be approved by INCOGNITO and client
- ALL lighting calculations to be performed by electrical engineer prior to order and installation

REVISION NOTES	DATE

PROJECT NAME
CHAPEL WALKS. MANCHESTER

CLIENT
NORTHSPRING

DOCUMENT TITLE
Proposed First Floor RCP

DOCUMENT NUMBER
1848(35)201

VERSION	SCALE
	1:50 @ A1
PRODUCTION DATE	ORIGINATOR
17.05.22	AD
ISSUE TYPE	QA CHECK
PLANNING	QA

INCOGNITO MANCHESTER LTD

2 REGENT STREET
KNUTSFORD,
CHESHIRE
WA16 6DA

0777 202 87 505
DAN@WEAREINCOGNITO.CO.UK

COPYRIGHT - INCOGNITO MANCHESTER LTD 2021